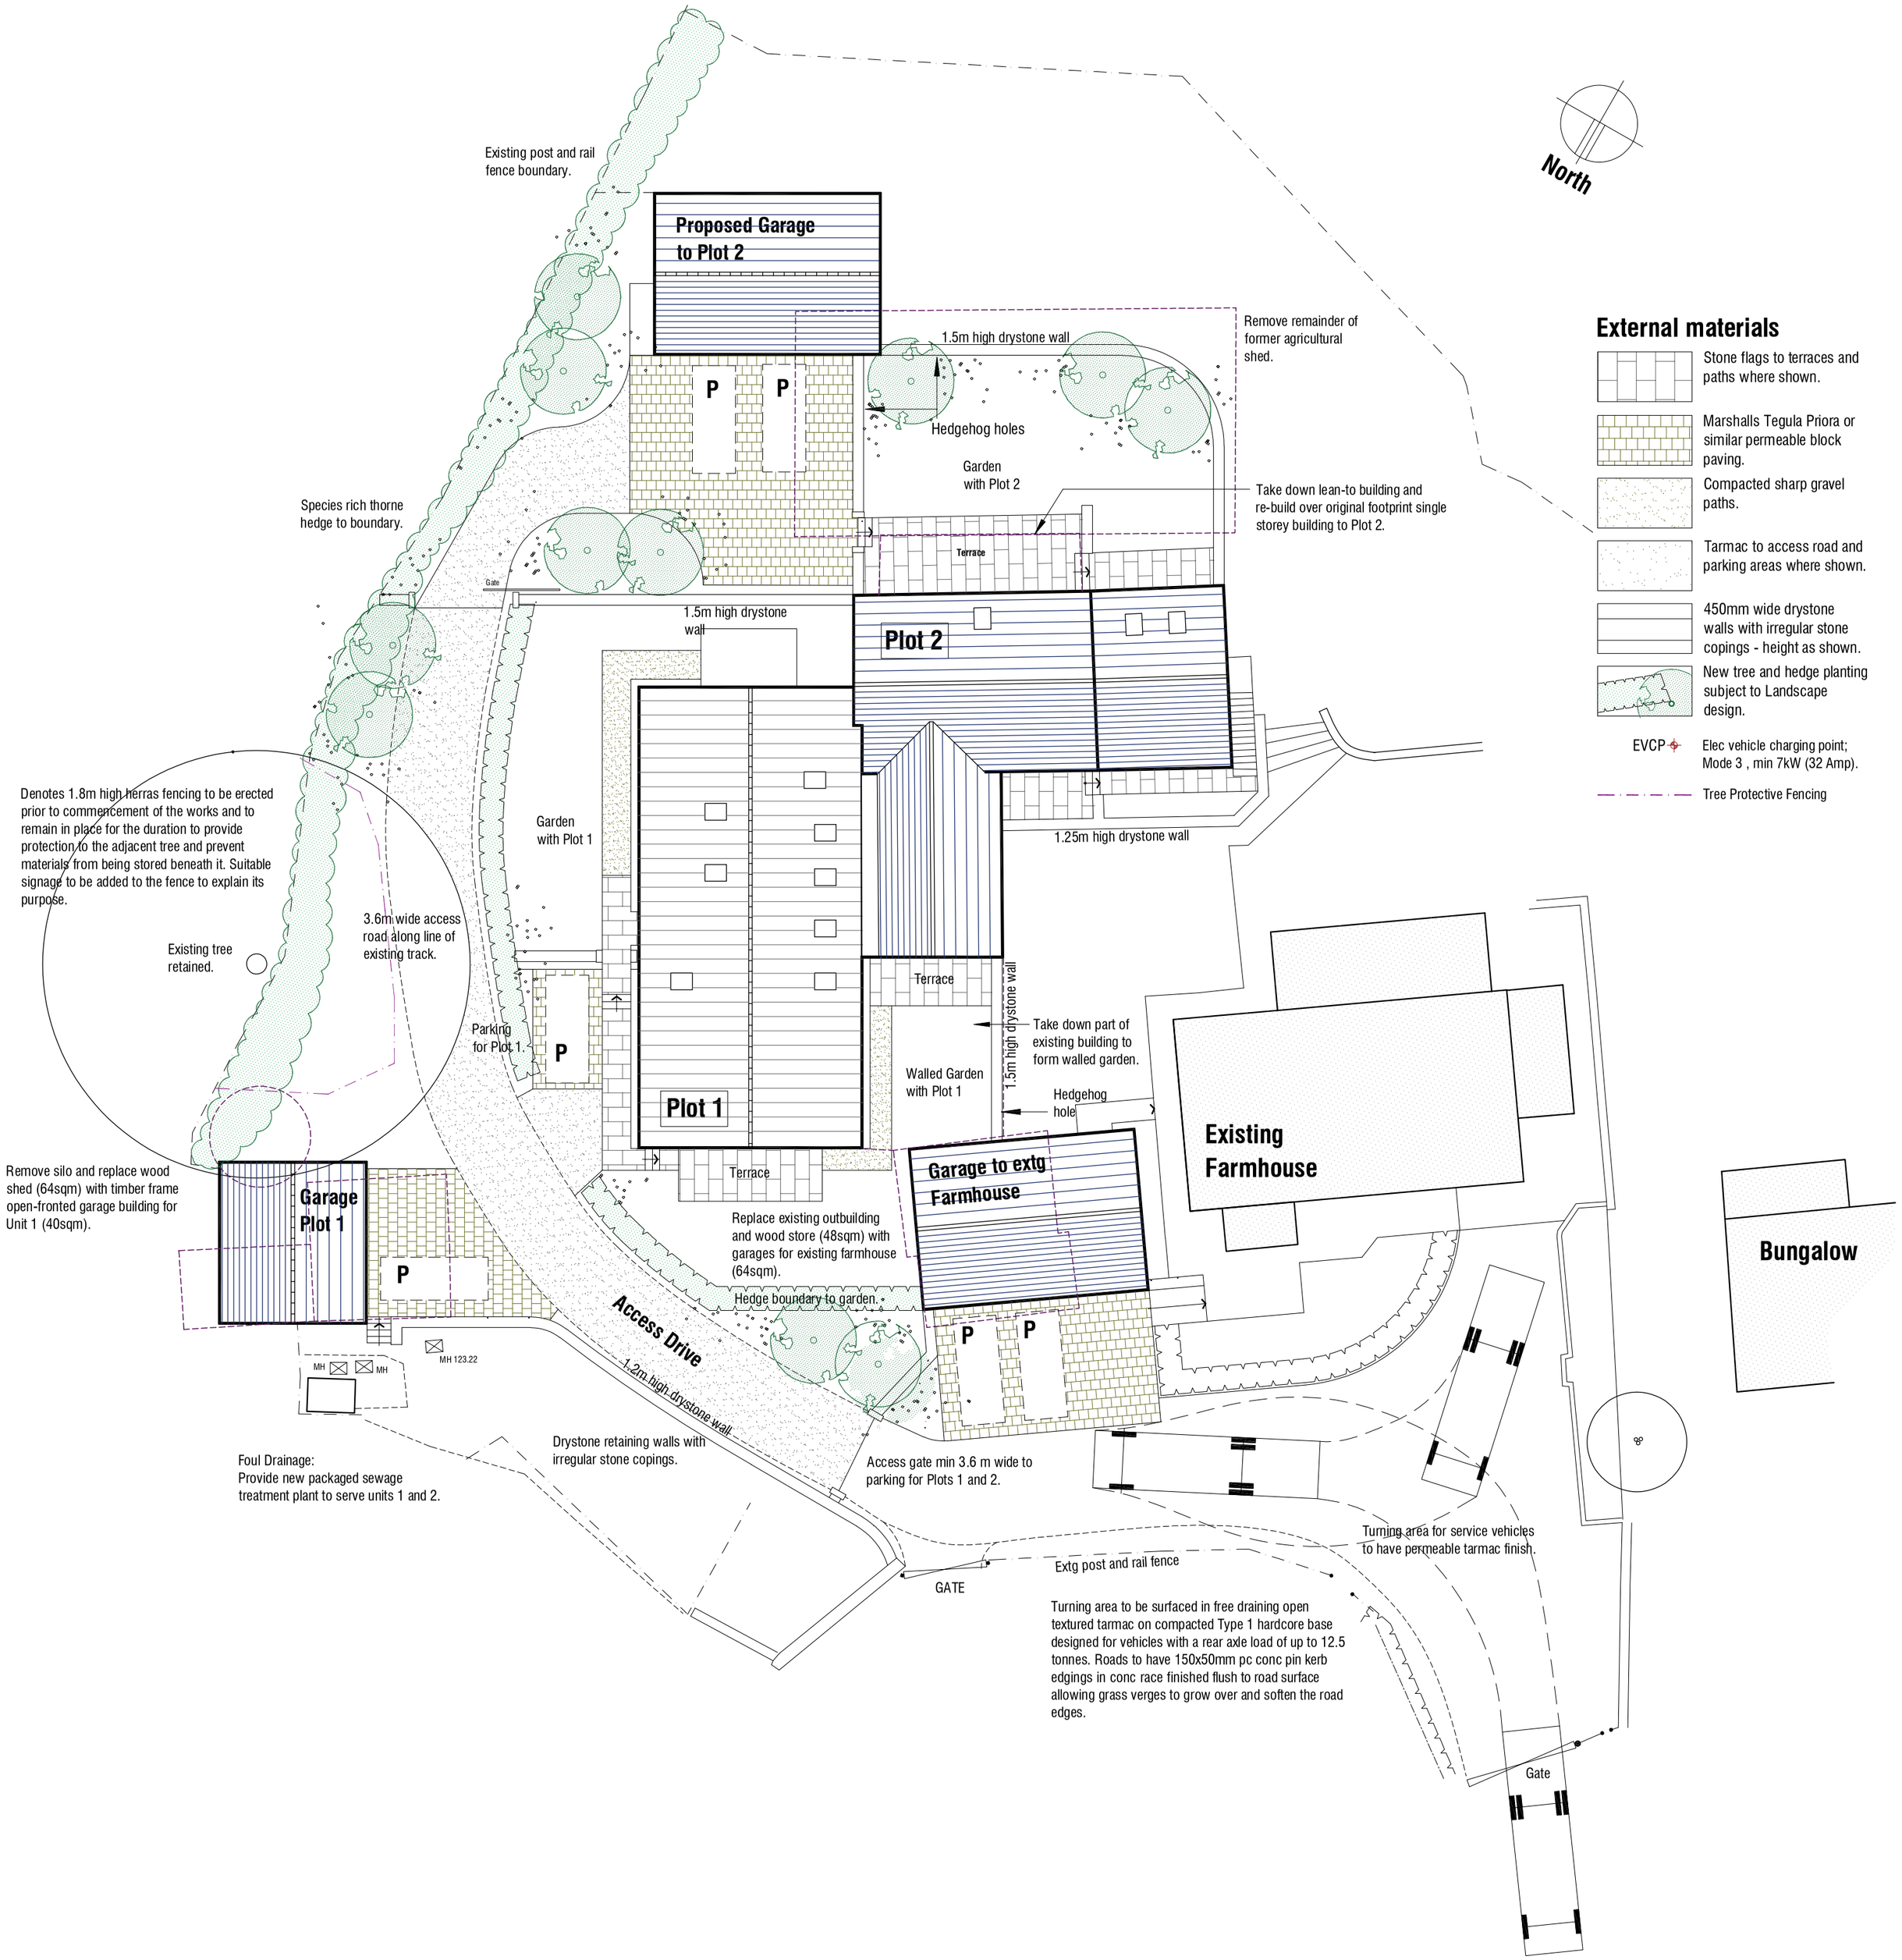


Rev A - 24.03.2024 - Updated for Planning Application.

Dance Farm
Dance Lane
Crane Moor
Sheffield S35 7AW

Proposals

Site Plan

mboothdesign
architectural design and building consultants
Fairfield House
Berneslai Close Barnsley
S70 2FL
Tel: 07881898300
E: mark@mboothdesign.co.uk

Scale	1:200 @ A2	Drawn	MJB
Date	Feb 2024	Ref.	23.09
Dwg No.	P01	Rev.	A

0cm 2cm 4cm

Copyright mboothdesign. All dimensions in millimeters unless otherwise stated. Dimensions for setting out in existing buildings are to be checked and verified on site.