



ELEVATION ACROSS FORECOURT FROM UPPER SHEFFIELD ROAD (1:200)

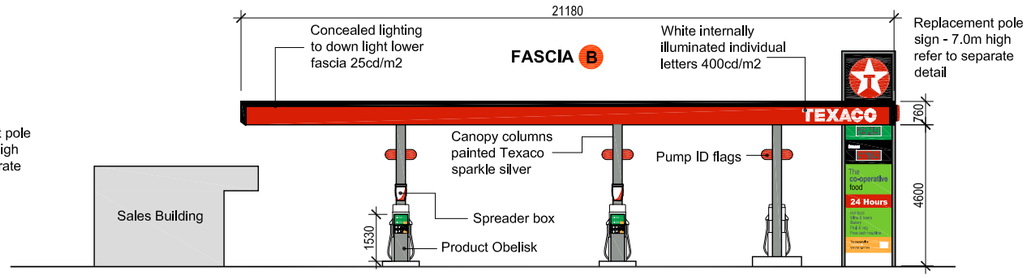


ELEVATION ACROSS FORECOURT TOWARDS SOUTH-EAST (1:200)

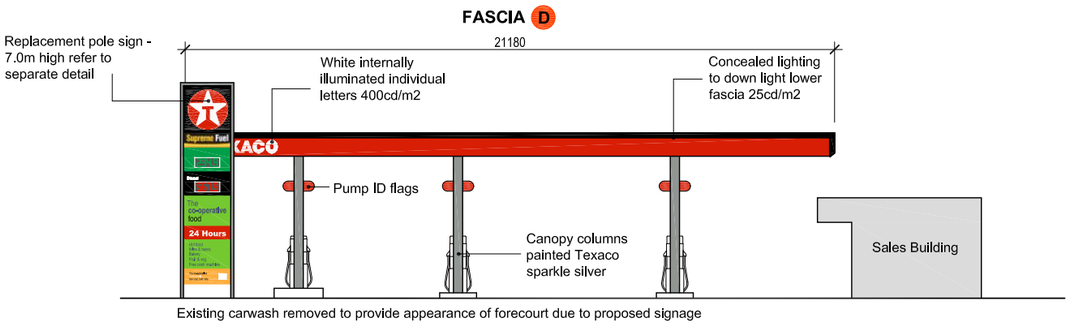


Existing carwash removed to provide appearance of forecourt due to proposed signage

ELEVATION ACROSS FORECOURT TOWARDS NORTH-WEST (1:200)

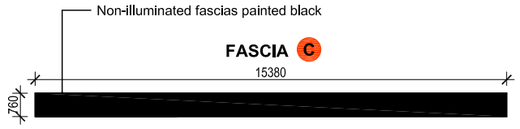


ELEVATION TO REAR CANOPY FASCIAS (1:200)

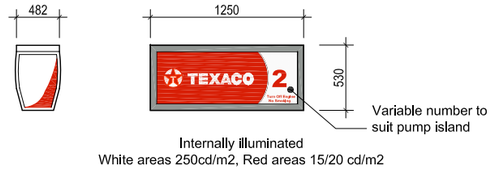

Internally illuminated
White areas 250cd/m2, Red areas 15/20 cd/m2

SPREADER BOX DETAIL (1:50)

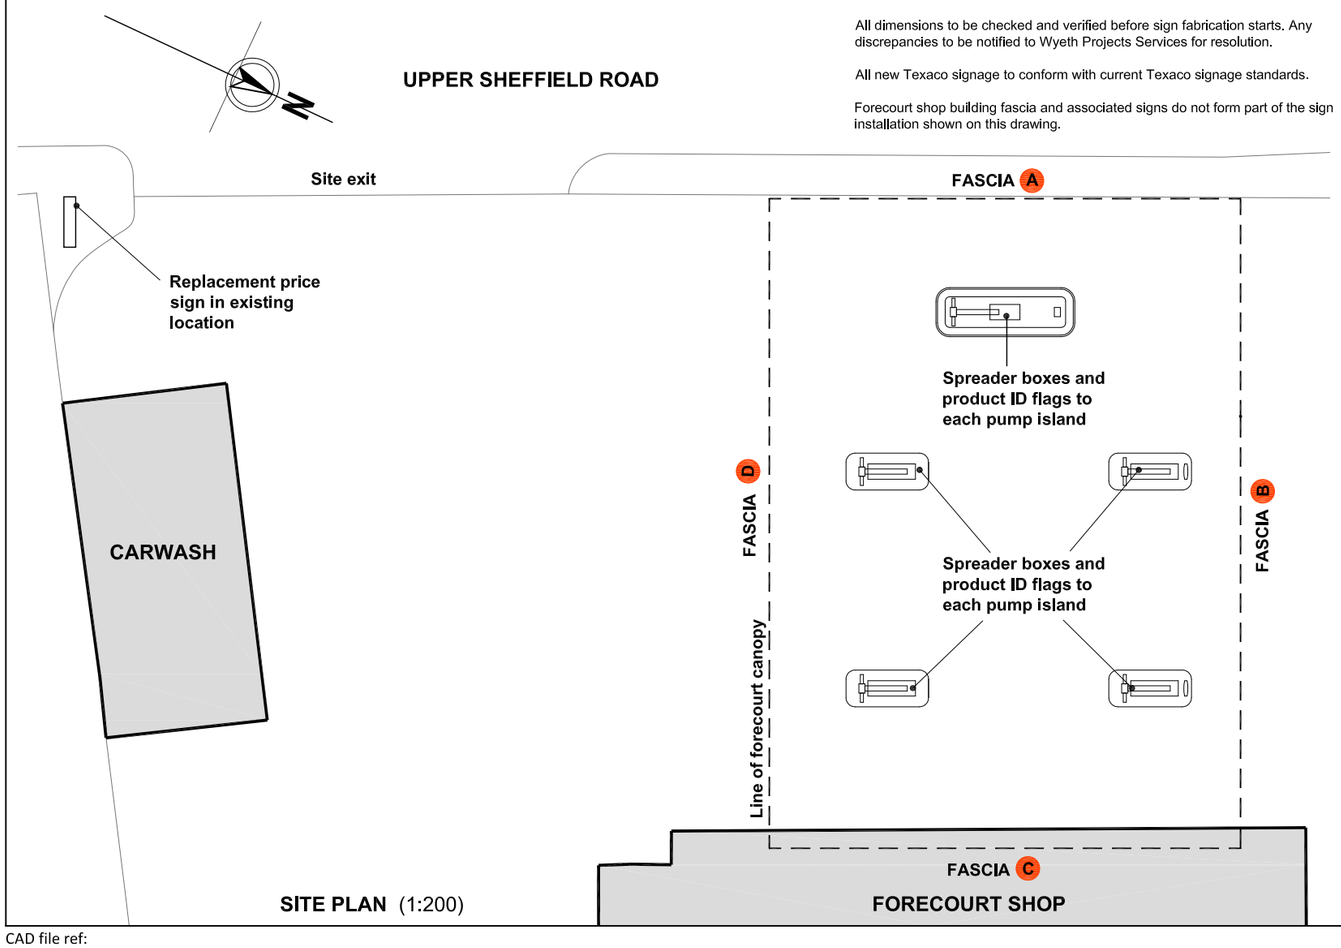


SITE PLAN (1:200)

NOTES:

All dimensions to be checked and verified before sign fabrication starts. Any discrepancies to be notified to Wyeth Projects Services for resolution.


All new Texaco signage to conform with current Texaco signage standards.

Forecourt shop building fascia and associated signs do not form part of the sign installation shown on this drawing.

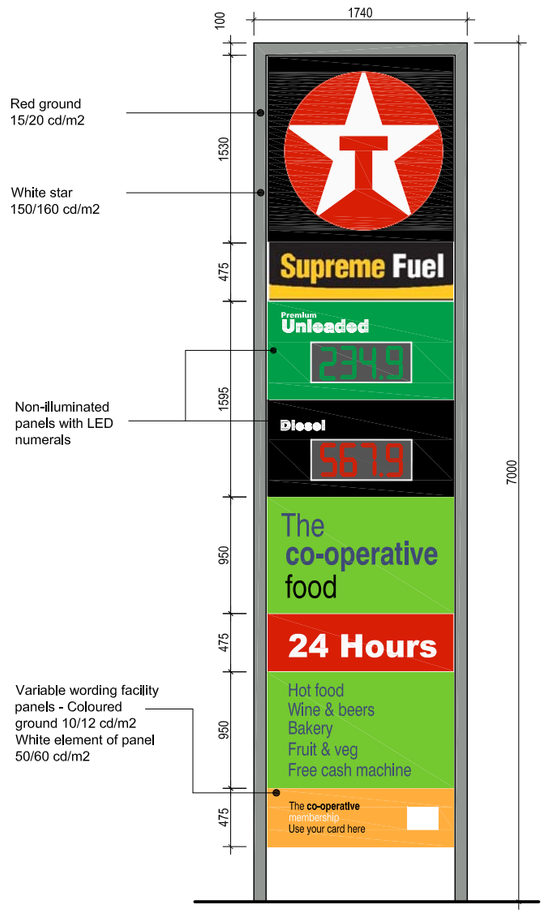

POLE SIGN (1:50)

Both sides the same

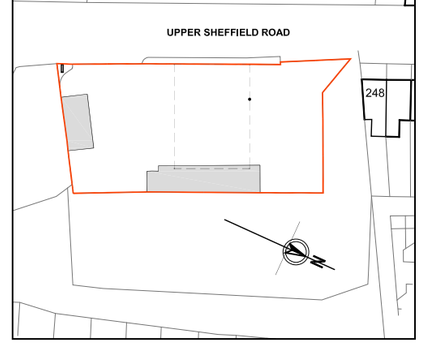

LOCATION PLAN (1:1250)

Crown Copyright. All rights reserved. Licence no. 100019980

rev	date	by	description
1	14-03-13	JSL	Issued for advertisement submission

CLIENT
VALERO LIMITED
1 WESTFERRY CIRCUS,
LONDON, E14 4HA

PROJECT LOCATION
CO-OP UPPER SHEFFIELD ROAD
UPPER SHEFFIELD ROAD, BARNSLEY,
WEST YORKSHIRE, S70 4PJ

DRAWING
PROPOSED REPLACEMENT SIGNAGE PLAN, ELEVATIONS & DETAILS.

Wyeth Projects Services
12 Clovelly Park, Hindhead, Surrey, GU26 6SZ, United Kingdom
Tel: +44 (0)1428 608526
Fax: +44 (0)1428 608526
Email: enquires@wyethprojects.com

© This drawing is the copyright of WYETH PROJECTS SERVICES Ltd.

Date:	Draw By:	A3 original plot size
MARCH 2013	JSL	
Scale: 1:50, 1:200 & 1:1250	Dwg No: WPS-VEL531-02	Rev: 1

CAD file ref: