

THIS DRAWING IS THE COPYRIGHT OF HYLO DESIGN


DO NOT SCALE

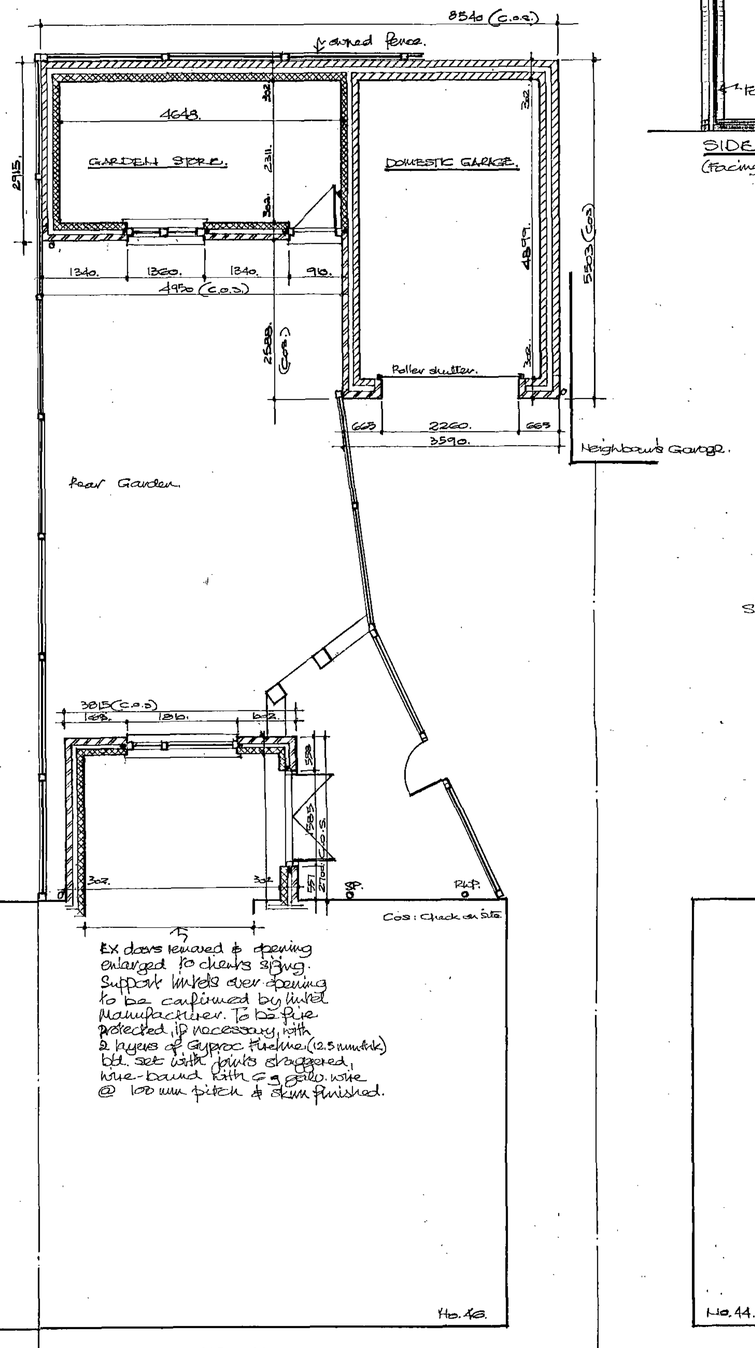


PROPOSED SITUATION.

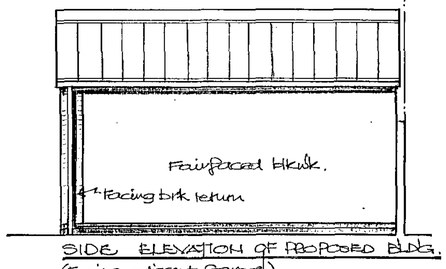


SIDE ELEVATION OF PROPOSED B'LDG.
(Facing adjacents Garage)

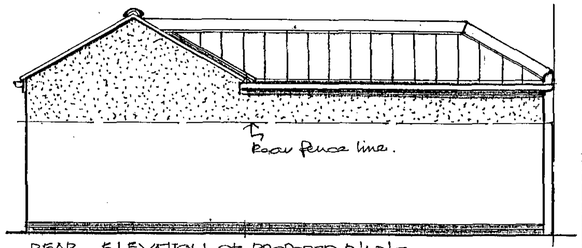

REAR ELEVATION OF PROPOSED B'LDG.

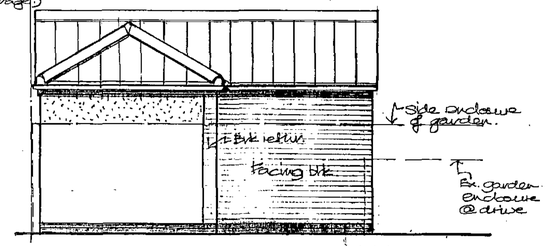


SIDE ELEVATION OF PROPOSED B'LDG.

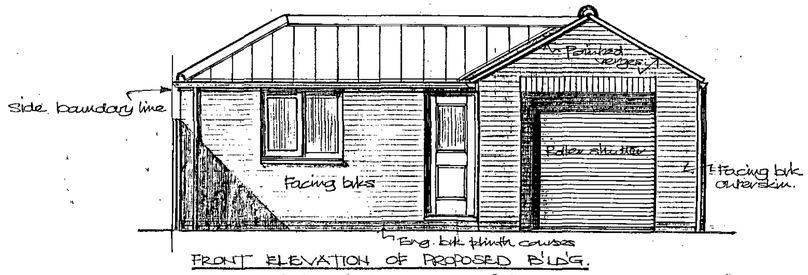


FRONT ELEVATION OF PROPOSED B'LDG.

Pvc-u white, window & external door; RW goods similar; also fascia.

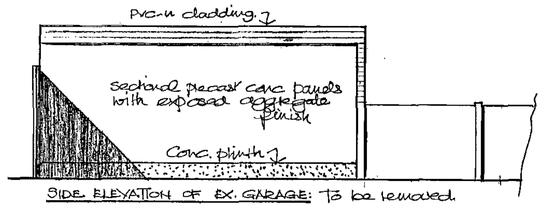


SIDE ELEVATION OF EX. GARAGE: To be removed.

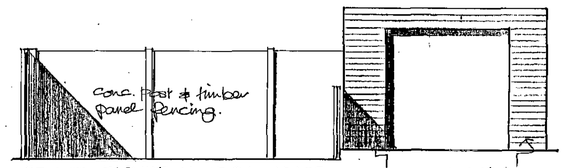

FRONT ELEVATION OF EX. GARAGE:

No. 44.

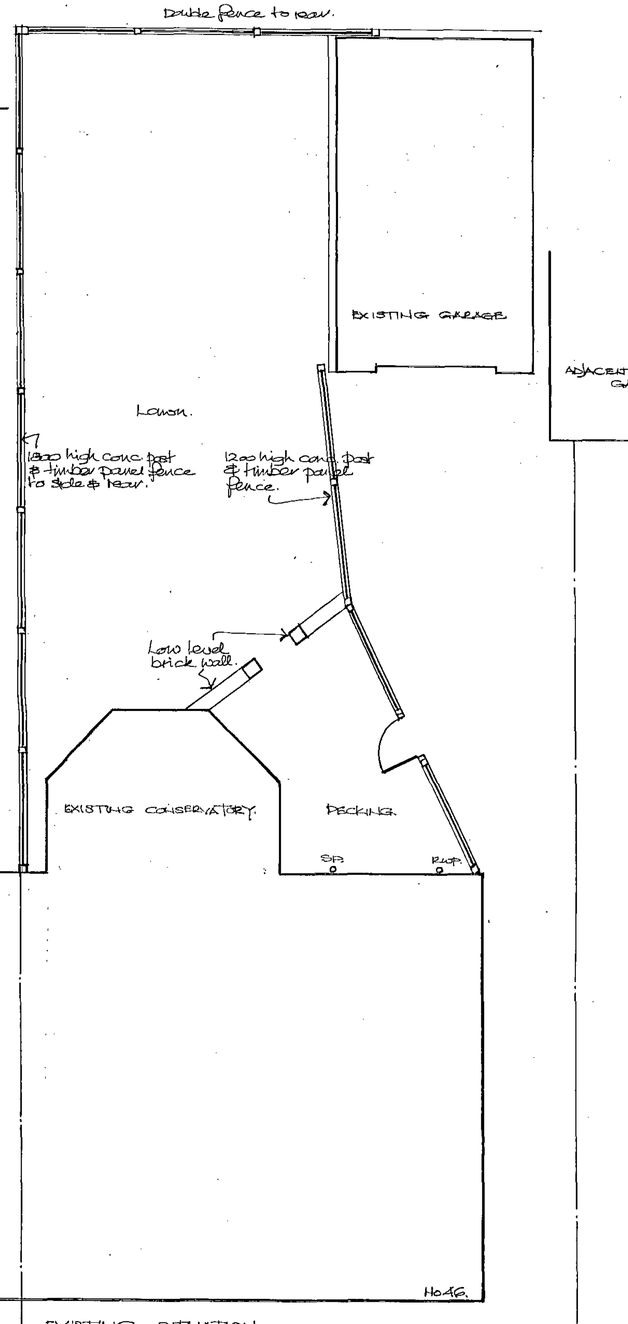

EXISTING SITUATION.

National boundary - central between dwellings.

Hylo Design: architect / designer
50, Church Street, Brierley, Nr. Barnsley, South Yorkshire. S72 9HT
Fax / Telephone No: 01226 713427

REVISIONS

Ref:	Description	Date	Ref:	Description	Date
A	Rear extension in lieu of conservatory added; Brick to main face of store & side wall to garage.	12.7.11.			

Client: MR. A. REECE.	Drawn: JST — Date: Nov. 09.
Project: REPLACEMENT GARAGE & REAR CONSERVATORY; & NEW GARDEN STORE TO REAR OF 44/46, THE GREEN, NEW SILKSTON, S72 8PW	Checked — Scale: 1:50
Title: EXISTING/PROPOSED PLANS & STORE/GARAGE ELEVATIONS.	Project Ref.: AR/S.
	Drawing No.: 1/A.

HEATHFIRANK HO08