




North East Elevation A-A

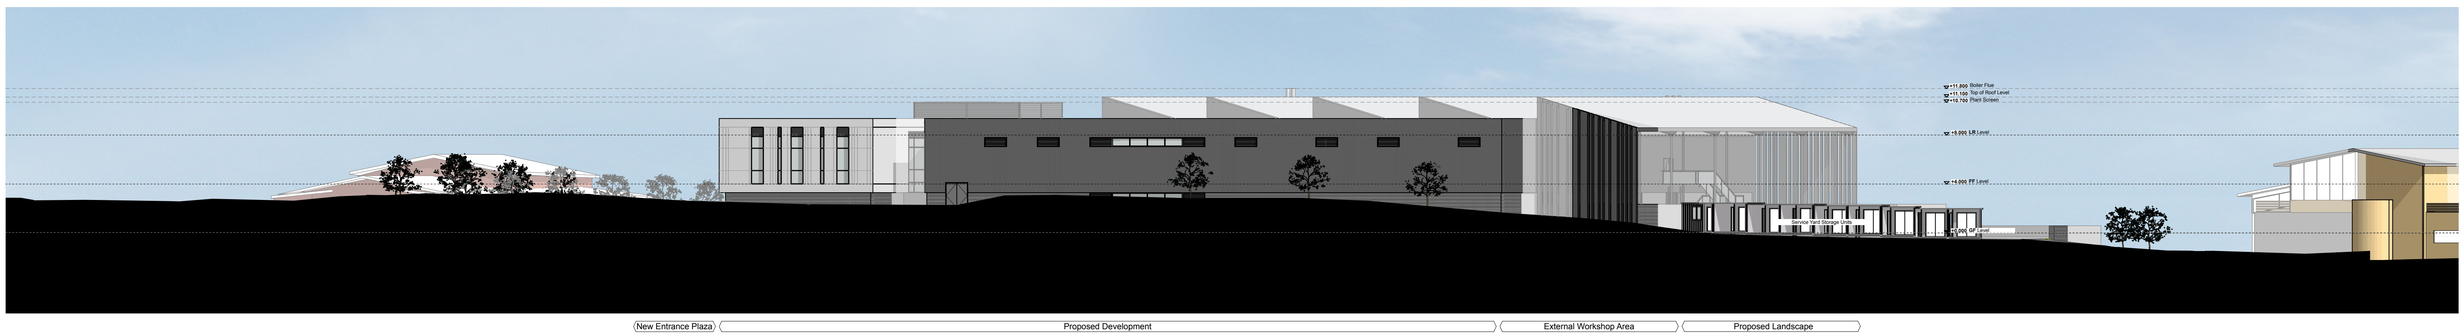

South West Elevation B-B

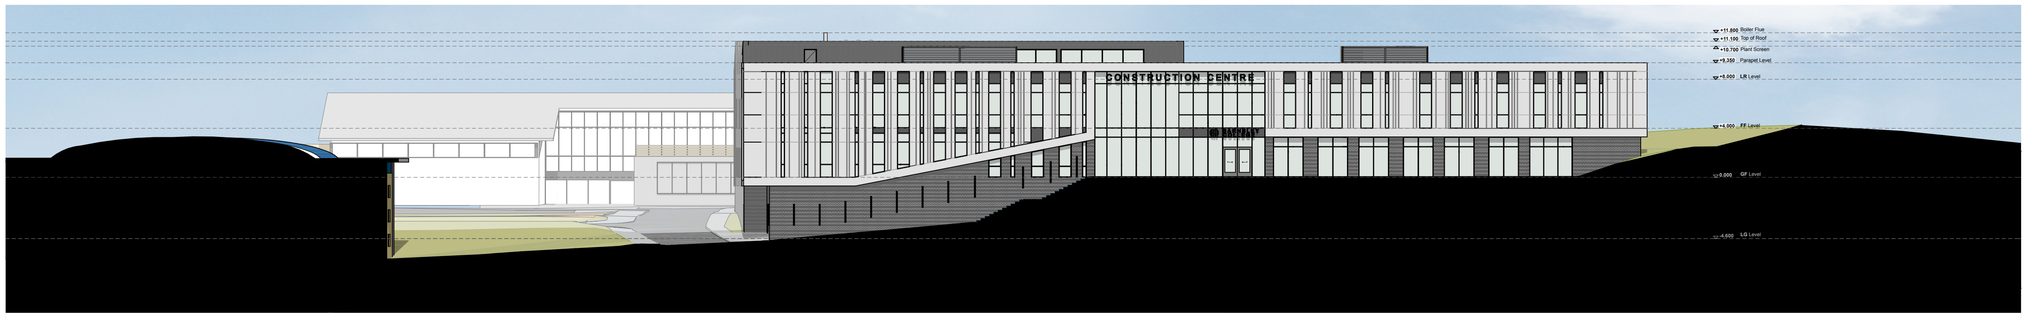


North West Elevation C-C

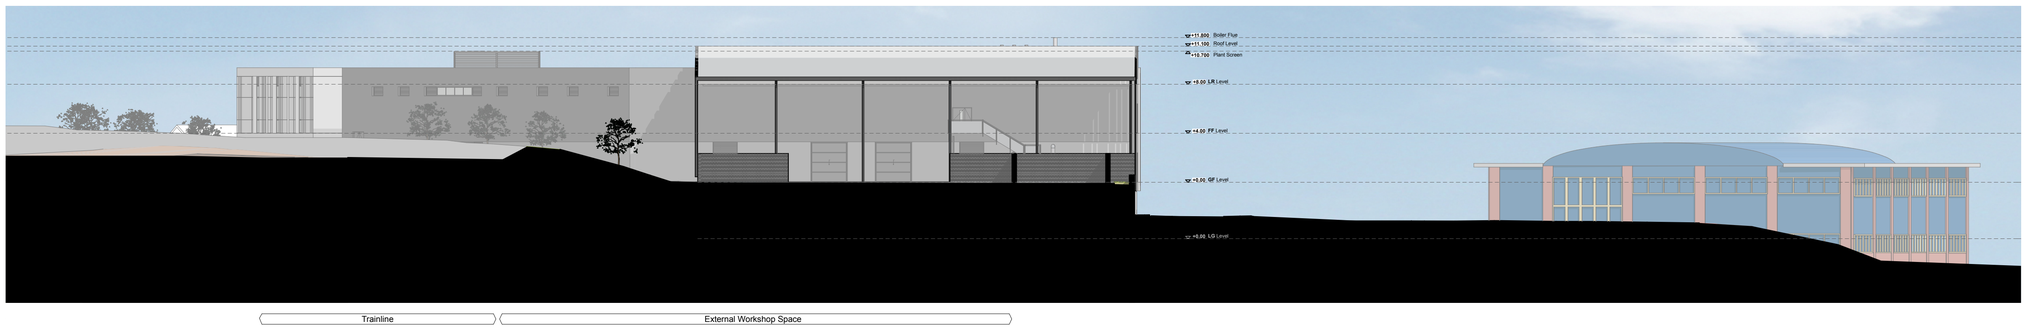

South East Elevation D-D

SITE KEY PLAN

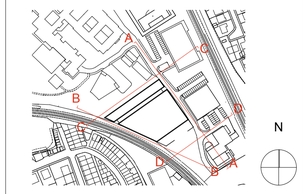

P2 Planning issue	GQ	JW	10.01.14
revision/description	drawn	checked	date

Bond Bryan Architects

the church studio springvale road sheffield S10 1LP

t +44(0)114 266 2040 w www.bondbryan.com
f +44(0)114 268 7021 tw @bondbryan
e Barnsely-CC@bondbryan.co.uk

PRELIMINARY

Construction Centre

Barnsley College

GA Site Elevations

bba project ref	scale	purpose of issue
13-025		PRELIMINARY

drawing/document no.

project	originator	zone	level	type	role	number	status	rev
BCC	BBA	Z0	ZZ	DR	A	03003	D5	P2

This document is © Bond Bryan Architects Ltd. If in doubt ASK. Drawing measurements shall not be obtained by scaling. Verify all dimensions prior to construction. Immediately report any discrepancies on this document to the Architect. This document shall be read in conjunction with associated models, specifications and related consultant's documents.