
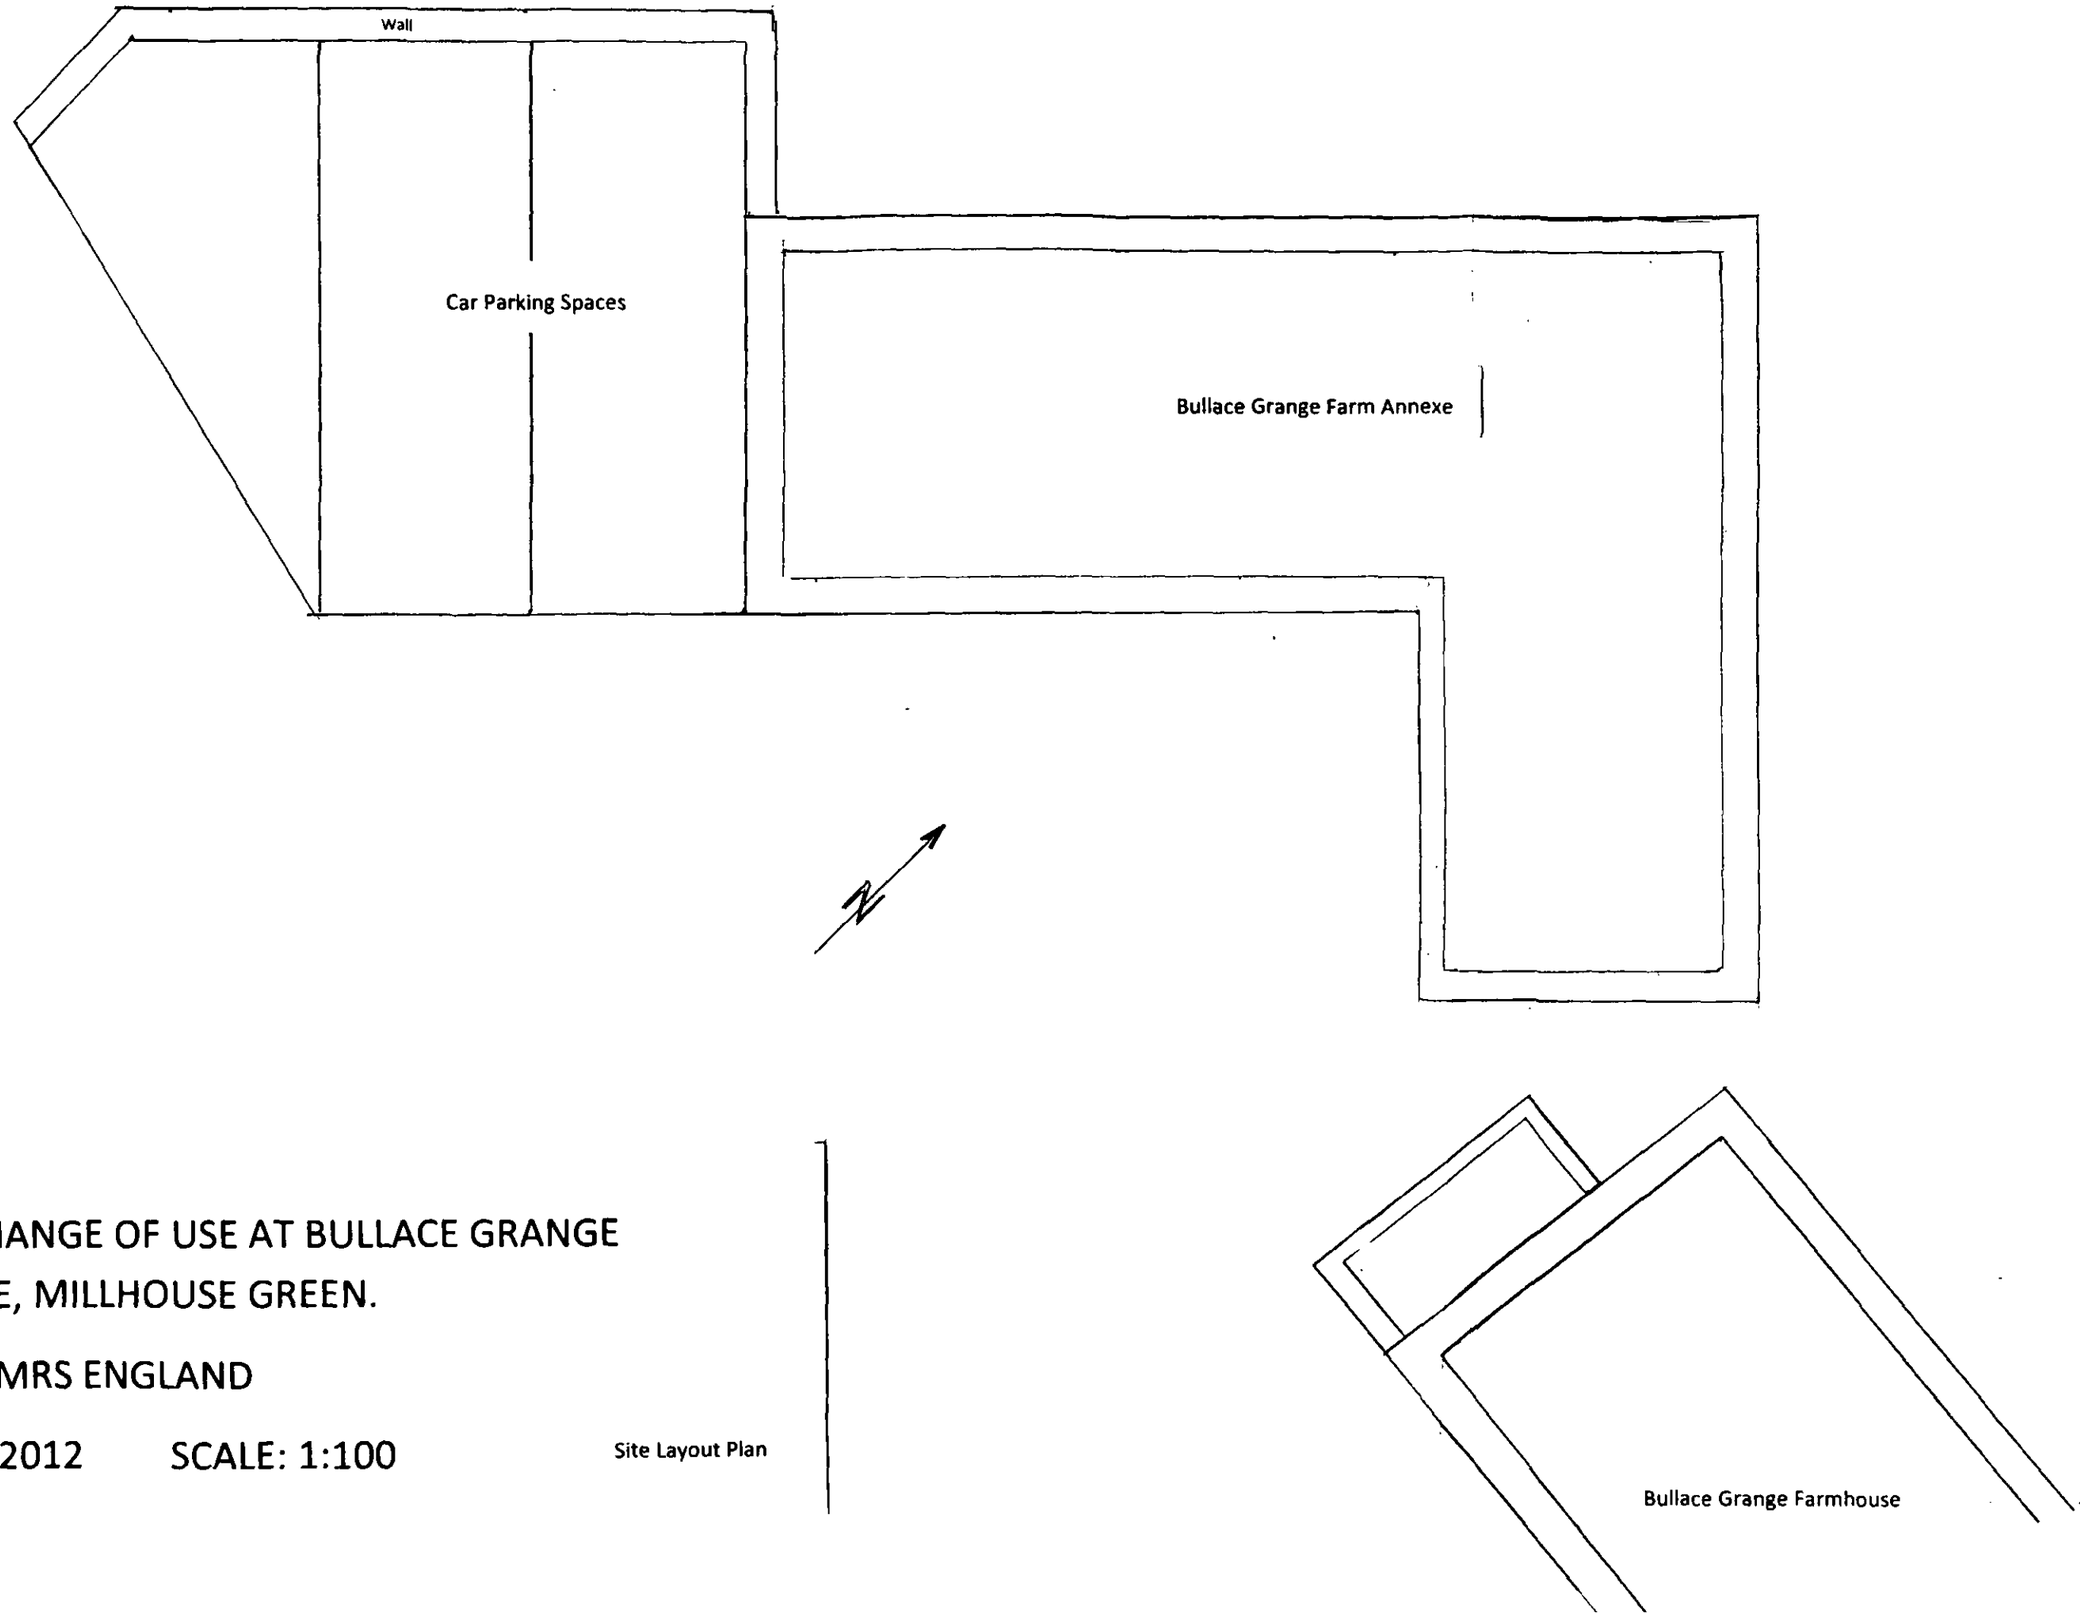


PROPOSED CHANGE OF USE AT BULLACE GRANGE FARM ANNEXE, MILLHOUSE GREEN.

FOR MR AND MRS ENGLAND

DATE: 30/10/2012 SCALE: 1:100

Site Layout Plan

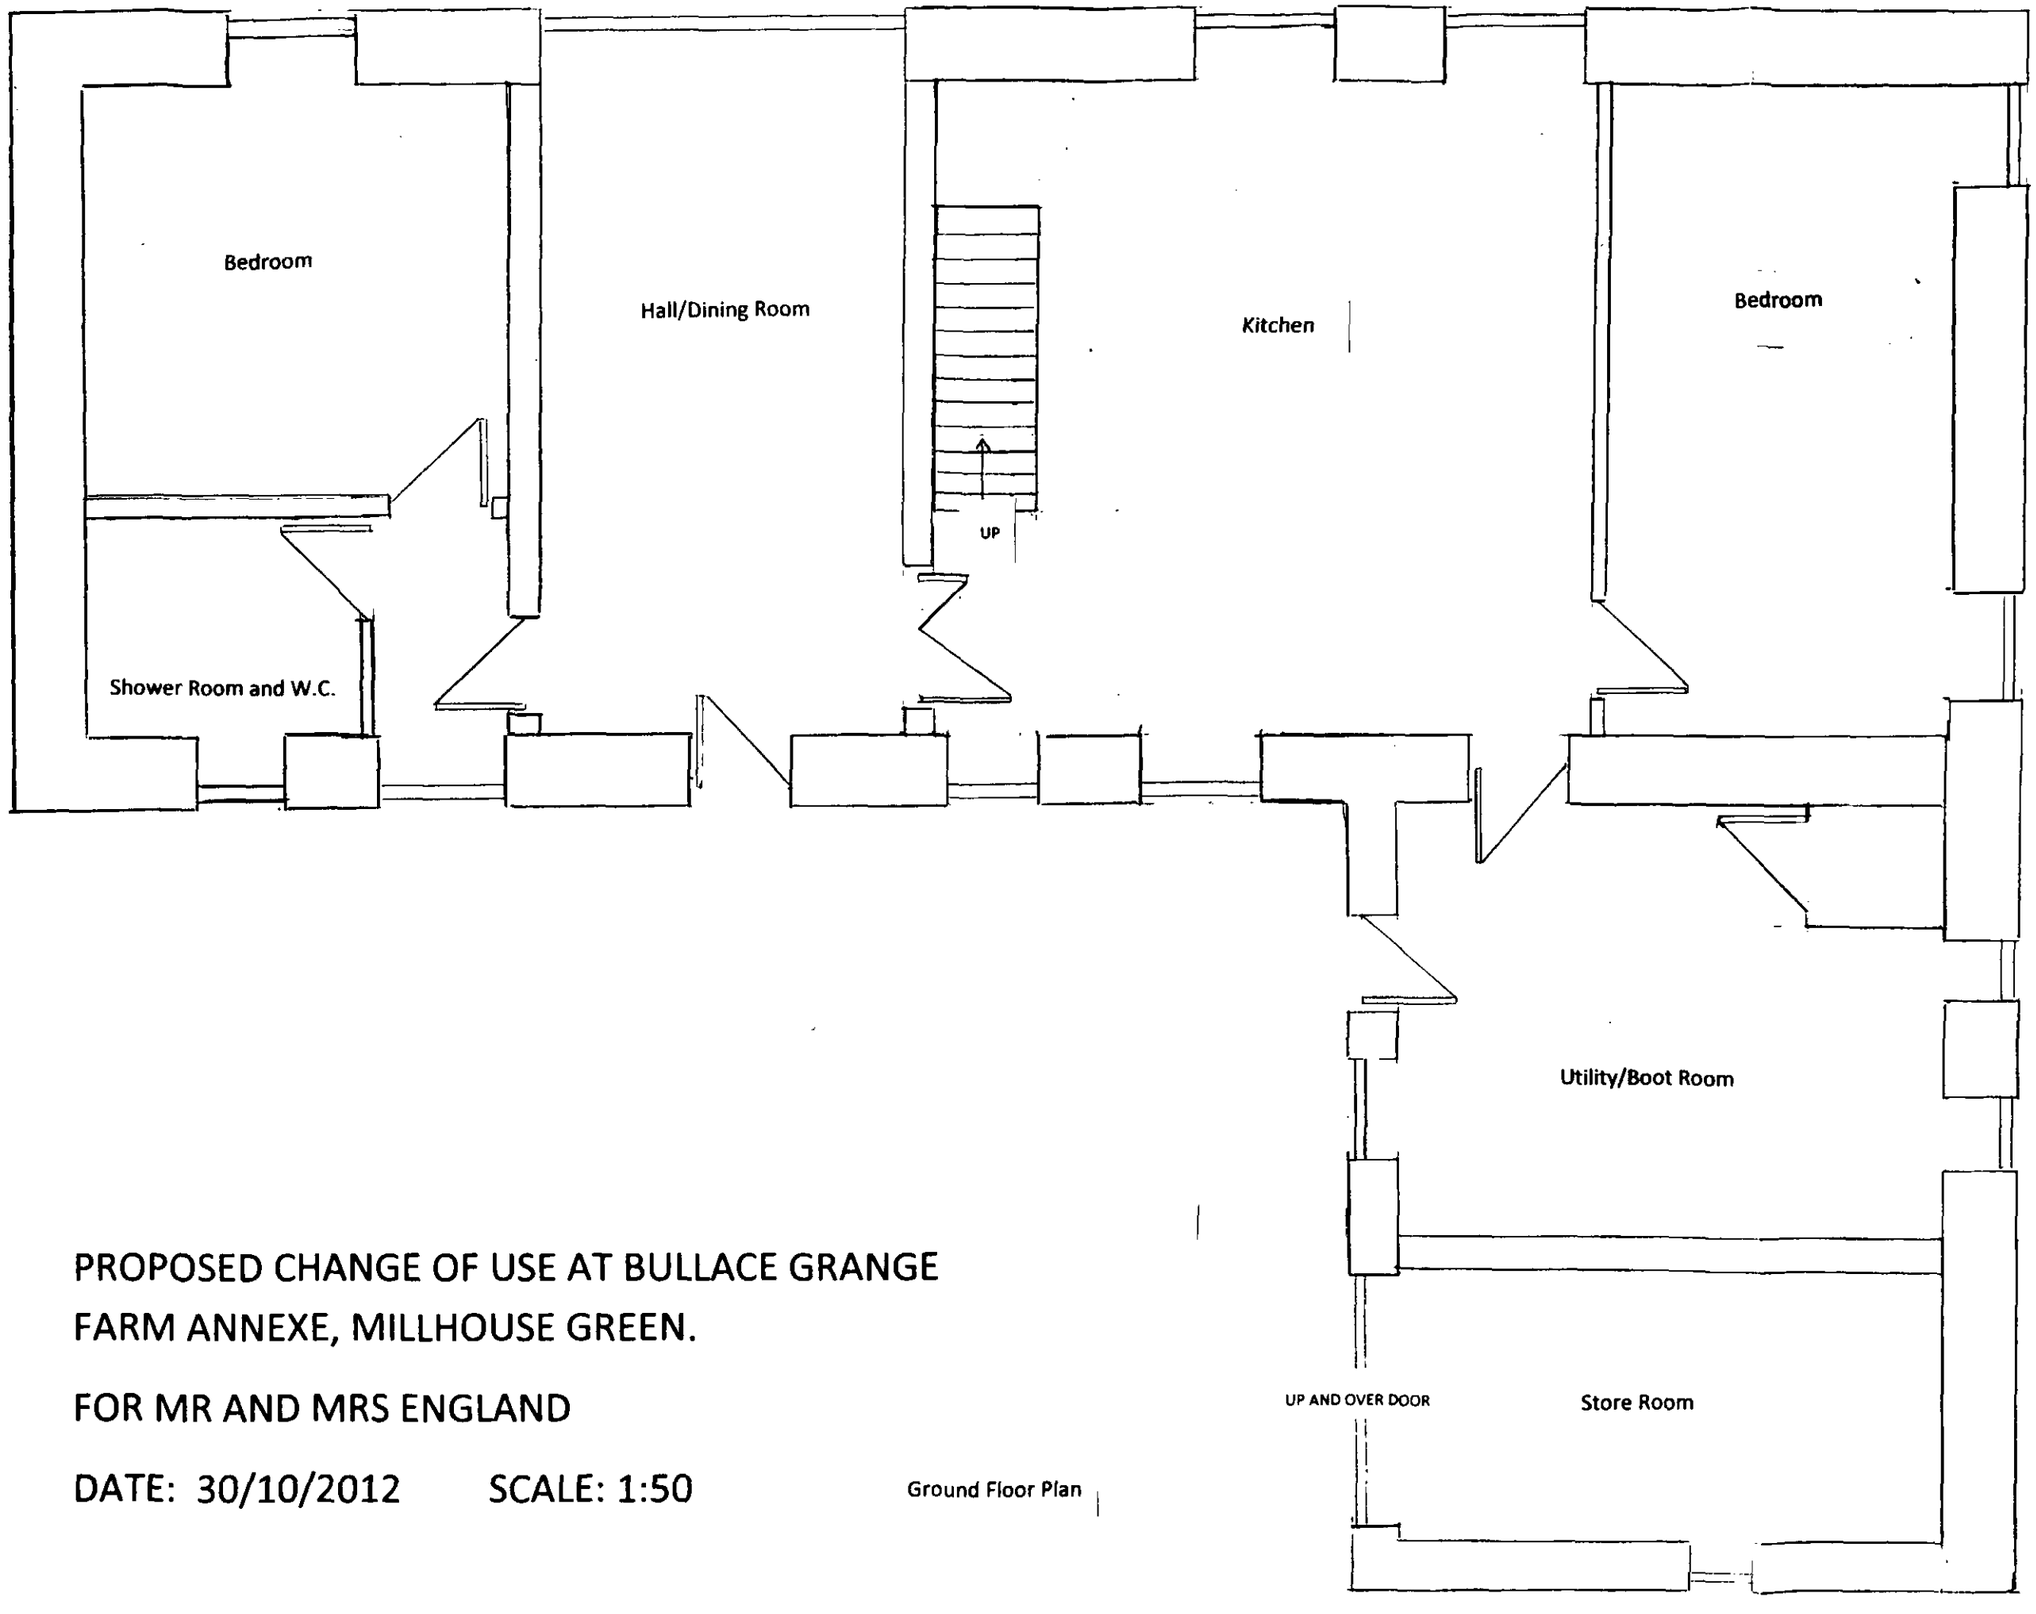


PROPOSED CHANGE OF USE AT BULLACE GRANGE FARM ANNEXE, MILLHOUSE GREEN.

FOR MR AND MRS ENGLAND

DATE: 30/10/2012 SCALE: 1:50

Ground Floor Plan

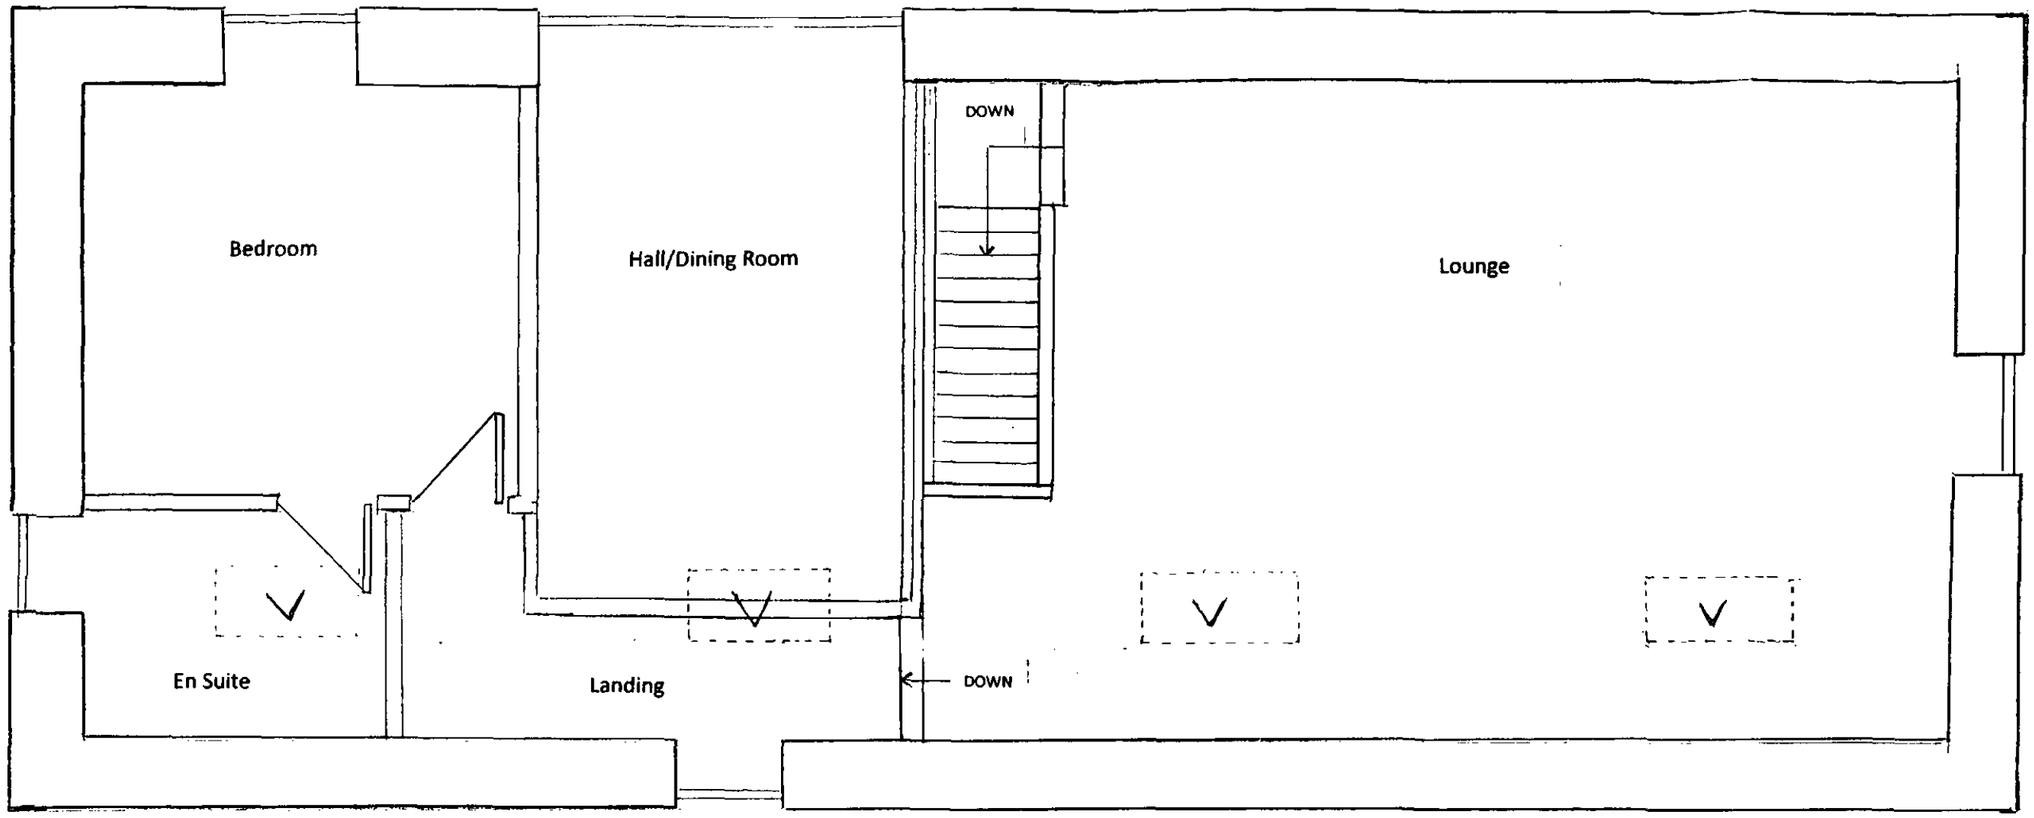

V = VELUX ROOF WINDOWS

PROPOSED CHANGE OF USE AT BULLACE GRANGE FARM ANNEXE, MILLHOUSE GREEN.

FOR MR AND MRS ENGLAND

DATE: 30/10/2012 SCALE: 1:50

First Floor Plan