All dimensions to be checked on site prior to work commencing on site. Any discrepancies must be reported to MR+P

All dimensions to be checked on site prior to work commencing as this property has not been surveyed by MR+P. Any discrepancies must be reported to MR+P



EXISTING FRONT ELEVATION
Scale 1:100@A1



EXISTING SIDE ELEVATION
Scale 1:100@A1



PROPOSED FRONT ELEVATION
Scale 1:100@A1



PROPOSED SIDE ELEVATION
Scale 1:100@A1



EXISTING REAR ELEVATION
Scale 1:100@A1




EXISTING SIDE ELEVATION
Scale 1:100@A1




PROPOSED REAR ELEVATION
Scale 1:100@A1



PROPOSED SIDE ELEVATION
Scale 1:100@A1

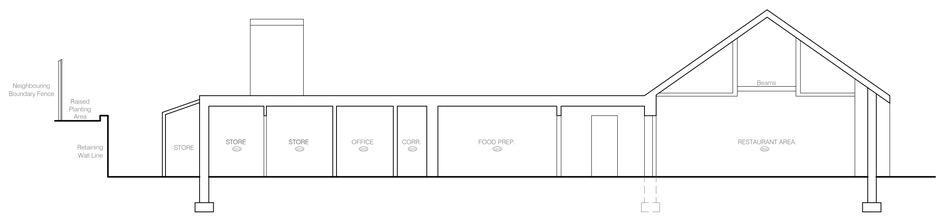

EXISTING SECTION A-A
Scale 1:100@A1

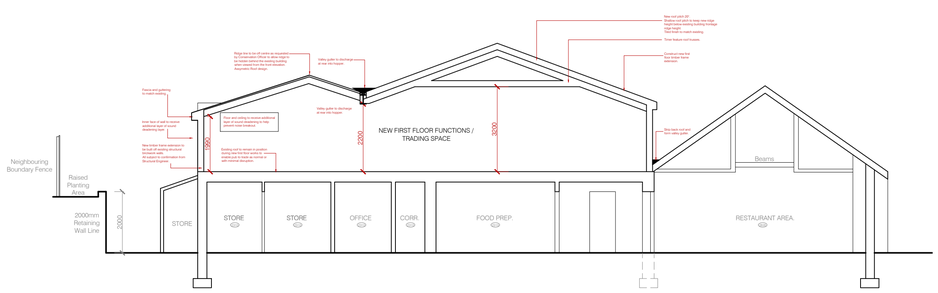

PROPOSED SECTION A-A
Scale 1:100@A1

0 1000 2000 3000 4000 5000

1:100

Rev B 10/01/19 Drawing amended in line with Planners comments.
Rev A 20/10/18 Drawing amended in line with Planners comments.

MR+P
ARCHITECTS

MELLING RIDGEWAY + PARTNERS LTD
CHARTER HOUSE MOORE STREET
SHEFFIELD S3 7UR
t: (0114) 2723321
f: (0114) 2727395
e: info@mrp-architects.co.uk

PROJECT
THE CROWN AND ANCHOR
BARUGH LANE, BARUGH GREEN
BARNSLEY, S75 1LL

TITLE
EXISTING AND PROPOSED ELEVATIONS

DRAWING STATUS
PRELIMINARY

DRAWN BY:	DJL
DATE:	JUNE 2018
SCALE:	1:100@A1
DRAWING No.	5802-202B