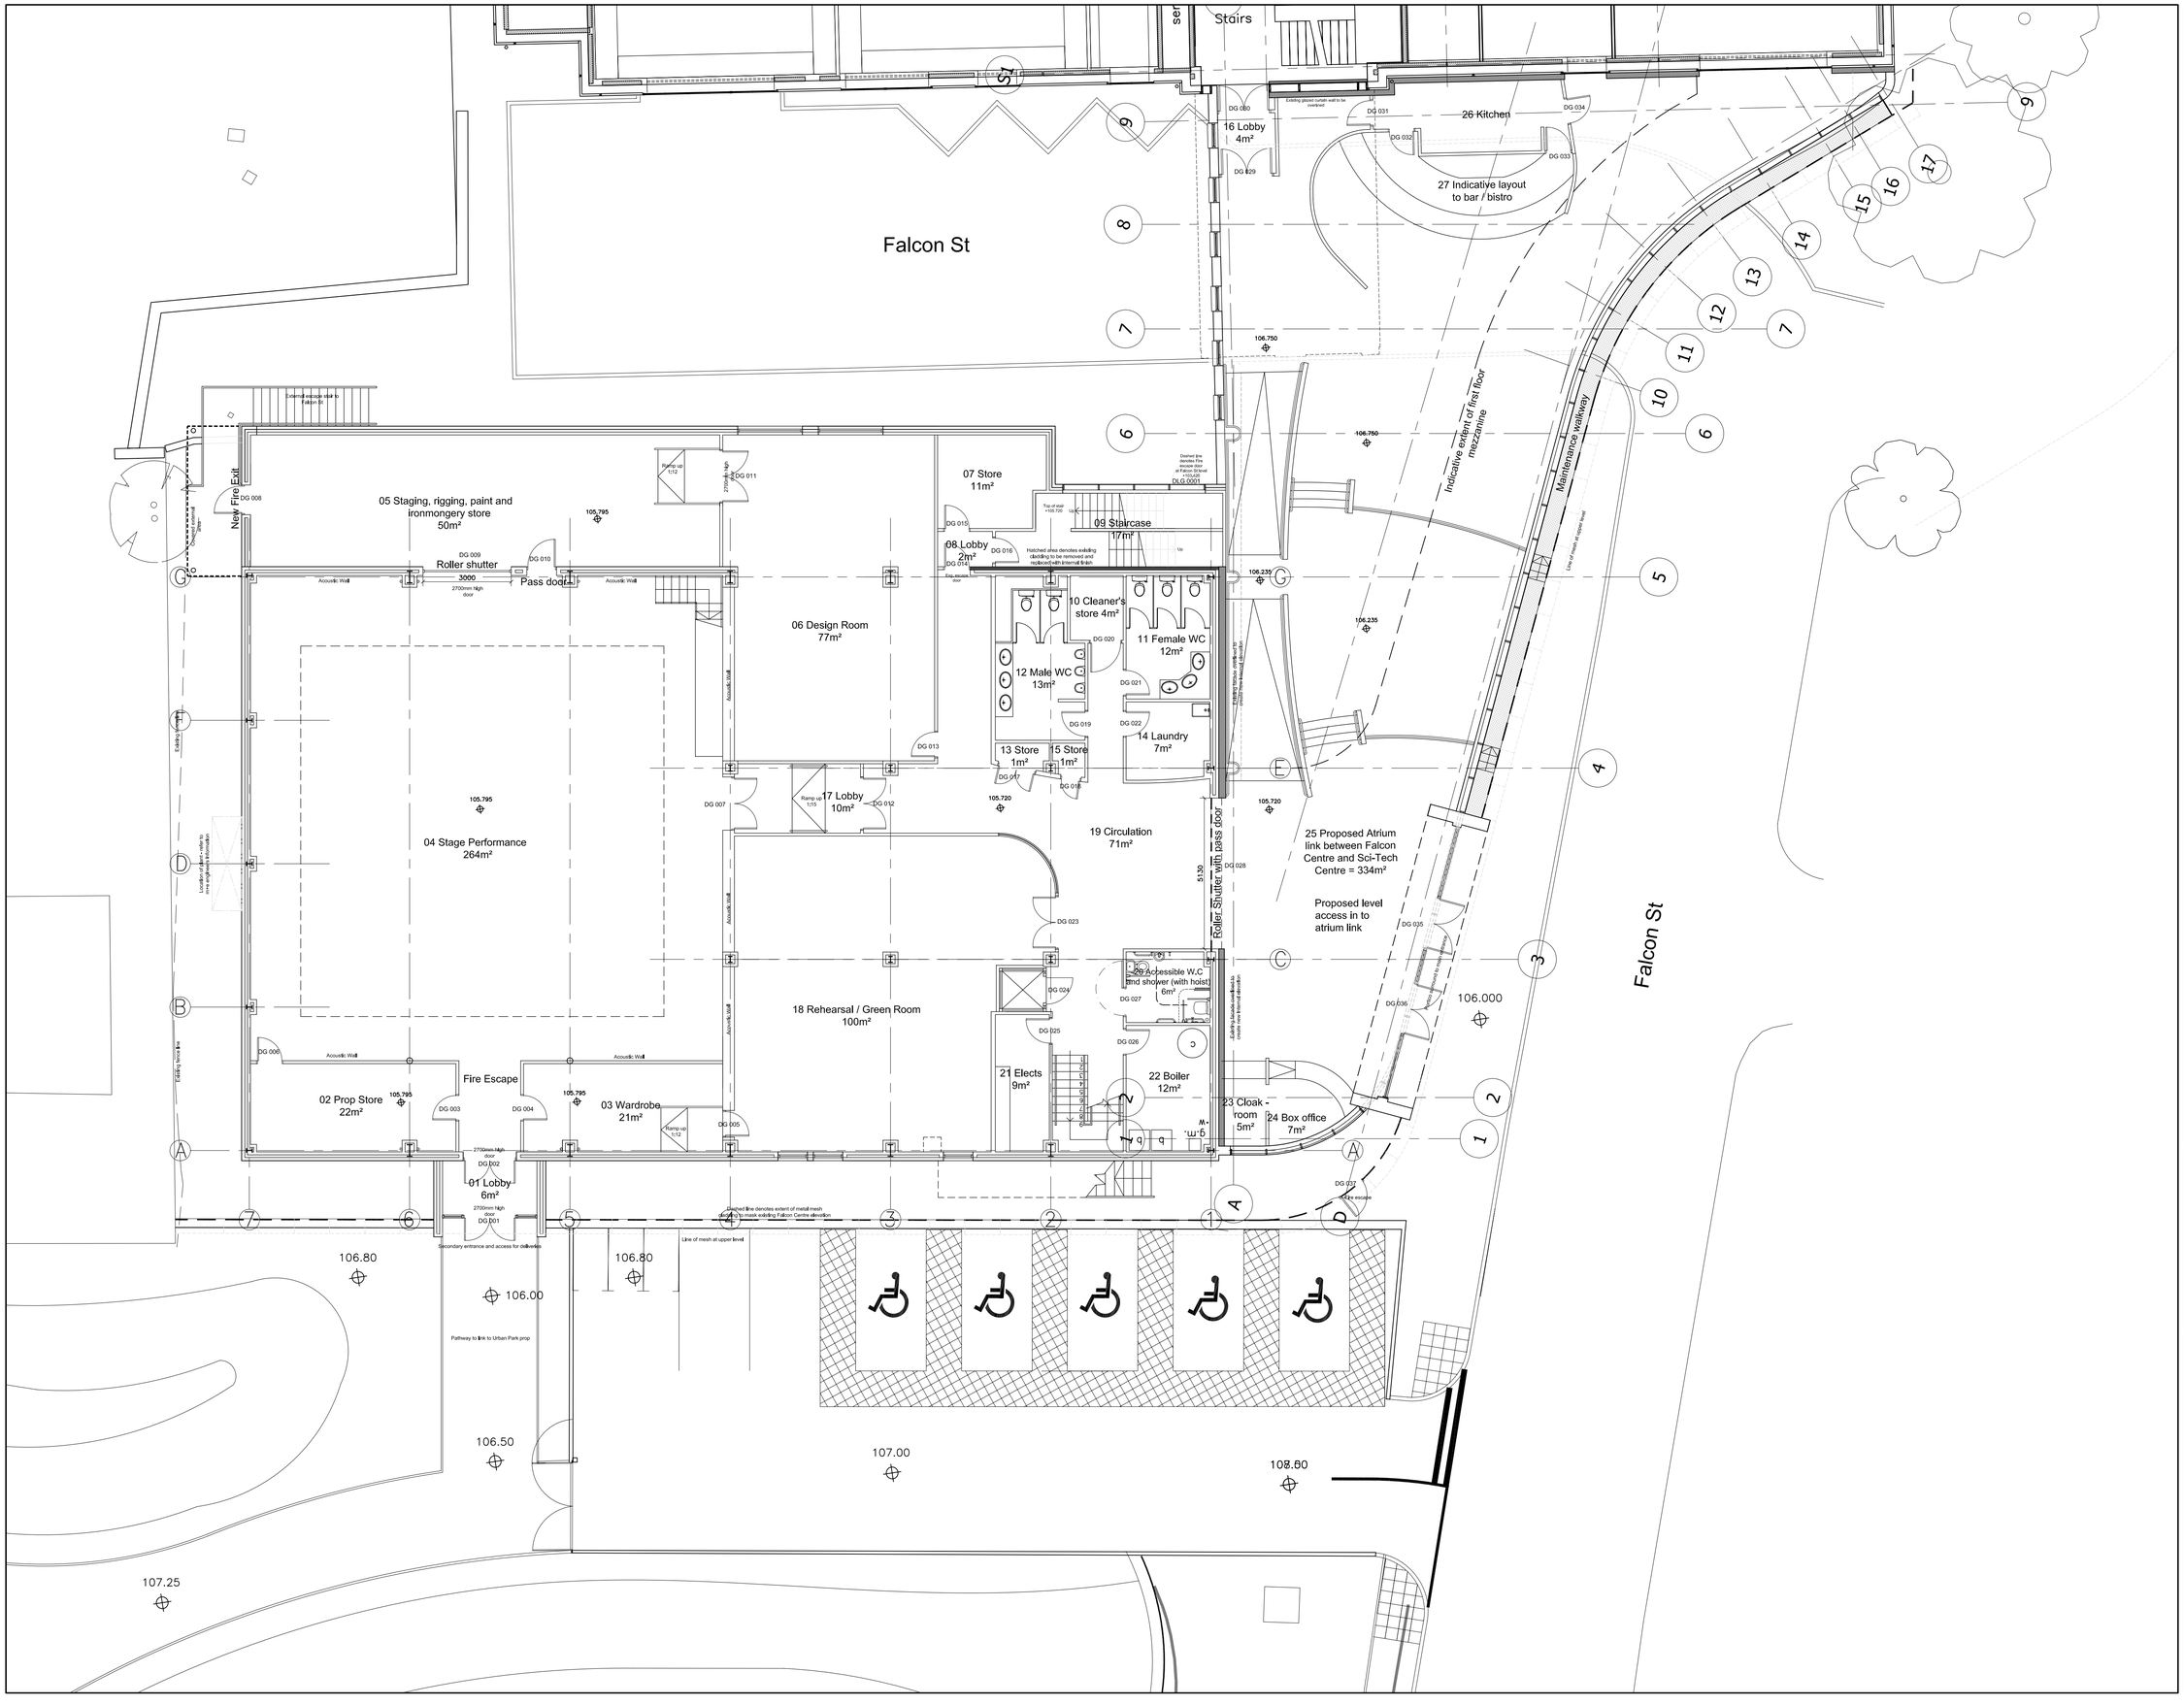


Do not scale from this drawing.

The contractor is to check all dimensions on site and report any discrepancies to the architect

All rights described in chapter IV of the copyright, designs and patents act 1988 have been generally asserted

General Note:
For column positions refer to structural engineers information

Planning Issue

F	19.11.10	Drawn: AL	Check: PP

Issued for Planning Approval

E	12.11.10	Drawn: AL	Check: PP

Issued for tender

D	08.11.10	Drawn: AL	Check: PP

Drawing updated following design development.

C	21.10.10	Drawn: AL	Check: PP

Amendment to stage D issue following conotinuation of design development.

B	15.10.10	Drawn: AL	Check: PP

Stage D Issue

Drawing amended following briefing meetings dated 06.09.10 and 08.09.10 and 05.10.10 with the Client and design team.

A	10/09/10	Drawn: CA/AL	Check: PP

External fire escape stair and associated retaining walls re-aligned

-	13.08.10	Drawn: AL	Check: PP

Initial Issue

Fulcrum
2 Sidney Street
Sheffield S1 4RH
Telephone +44(0)1142761651
Facsimile +44(0)1142799191
Website www.jeffersonsheard.com

Jefferson
Sheard
Architects

		Drawn AL	Check PP

Project
Barnsley College
Performing Arts (Falcon Centre)

Drawing
Proposed Ground Floor Plan

Scale 1:100@A1	Date 13.08.10

Ref. 0011	Number 2100	Rev. F