




NORTH ELEVATION

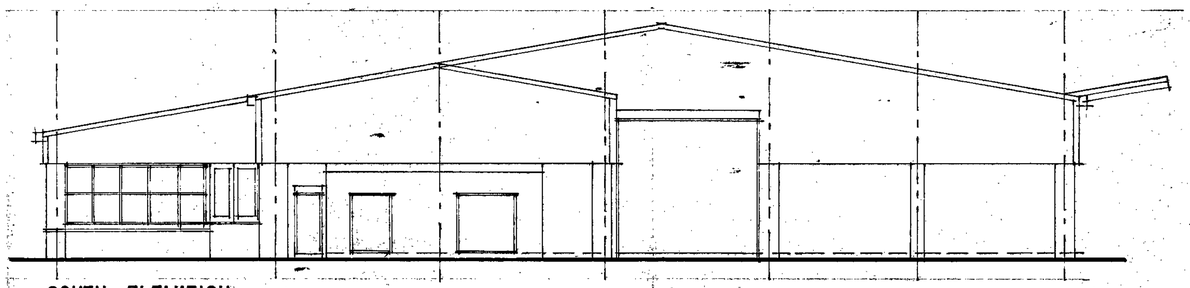

SOUTH ELEVATION

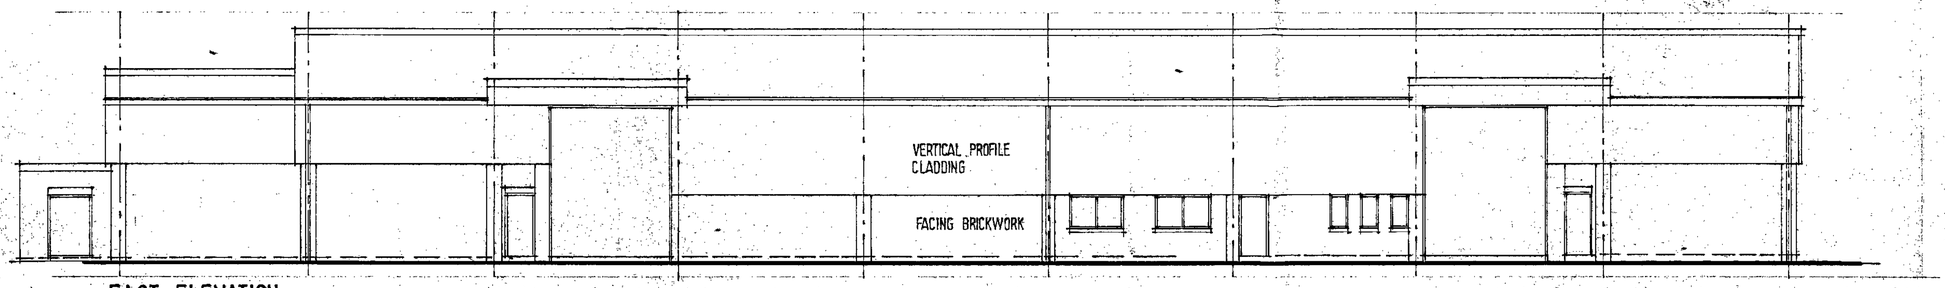

EAST ELEVATION

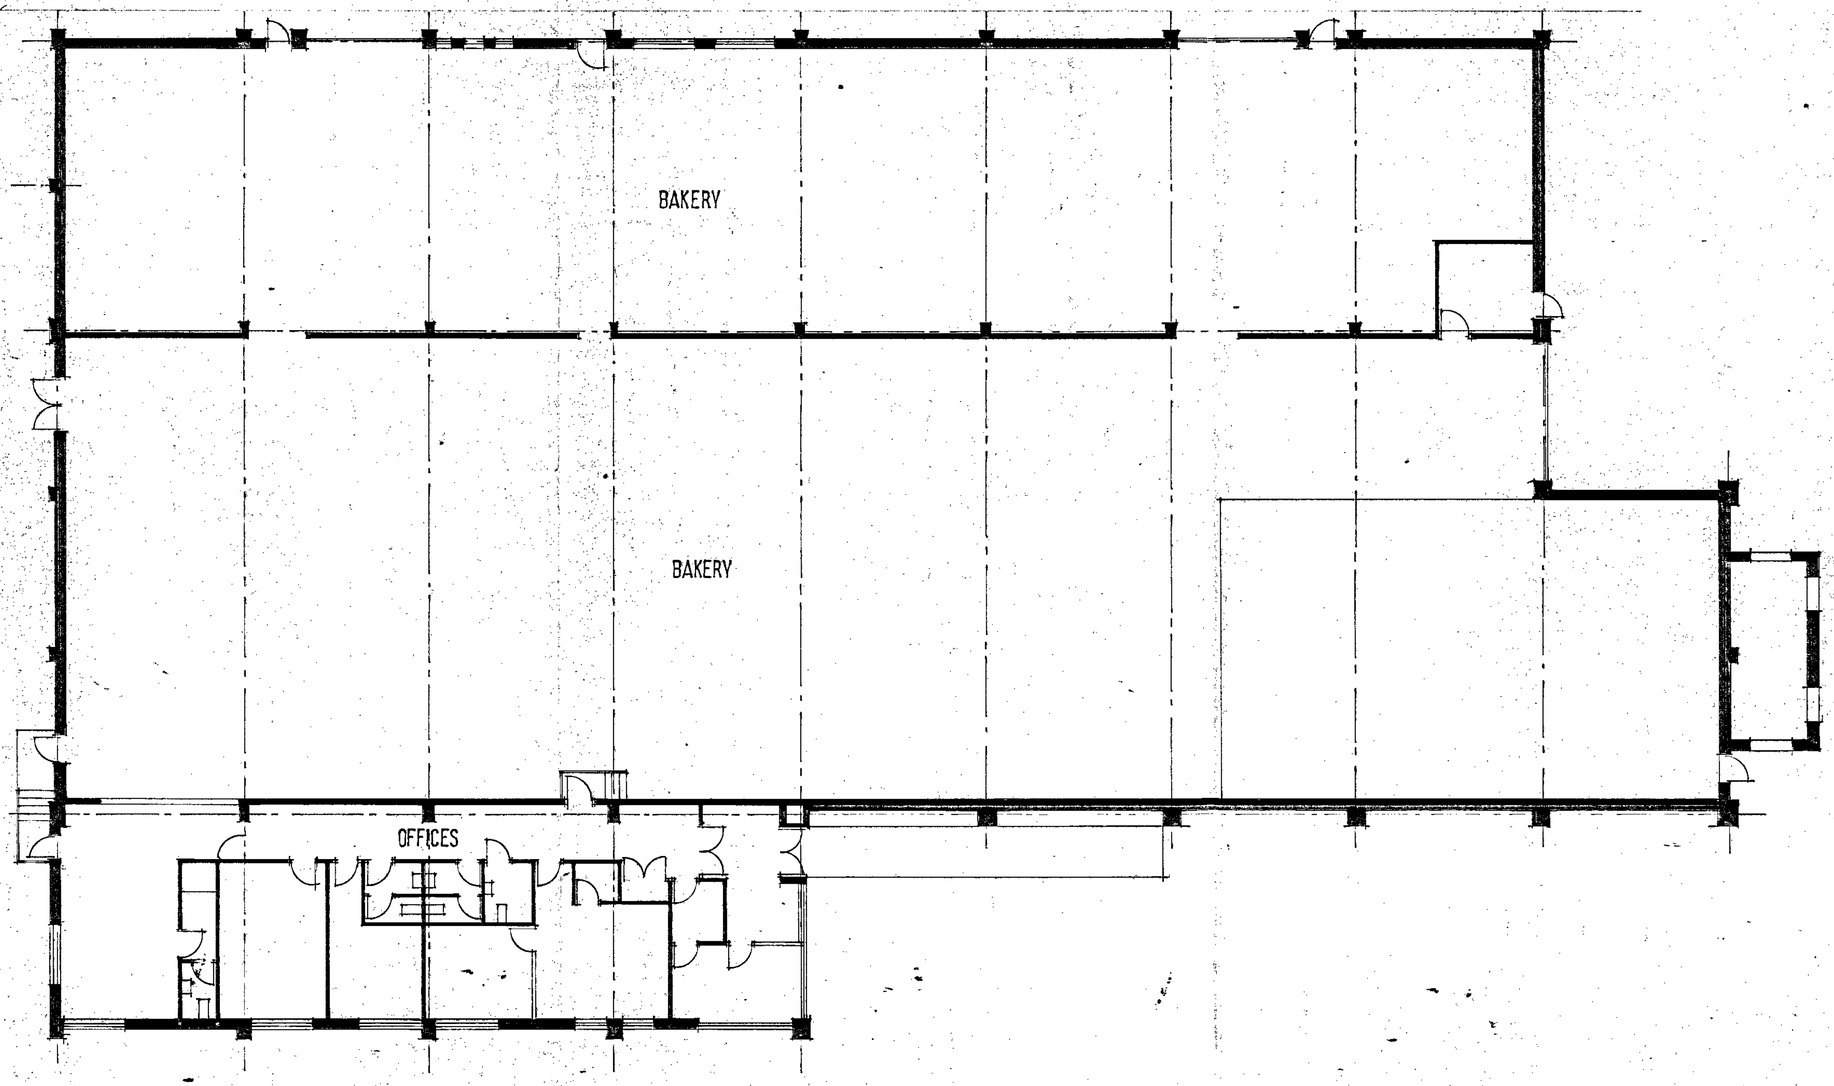

PLAN

Ref. | Revision

Client
HAYWOOD & PADGETT LTD


Project
THE BAKERY
SHAWFIELD ROAD
CARLTON IND. EST.

Title
EXISTING BAKERY


Scale: 1:100 Drawn: SL
Date: SEPT 11 Drawing No: 573/5

BDS


BUILDING DESIGN SERVICES
15 Hunters Avenue Barnsley S76 6PL
TEL: 01226 733224

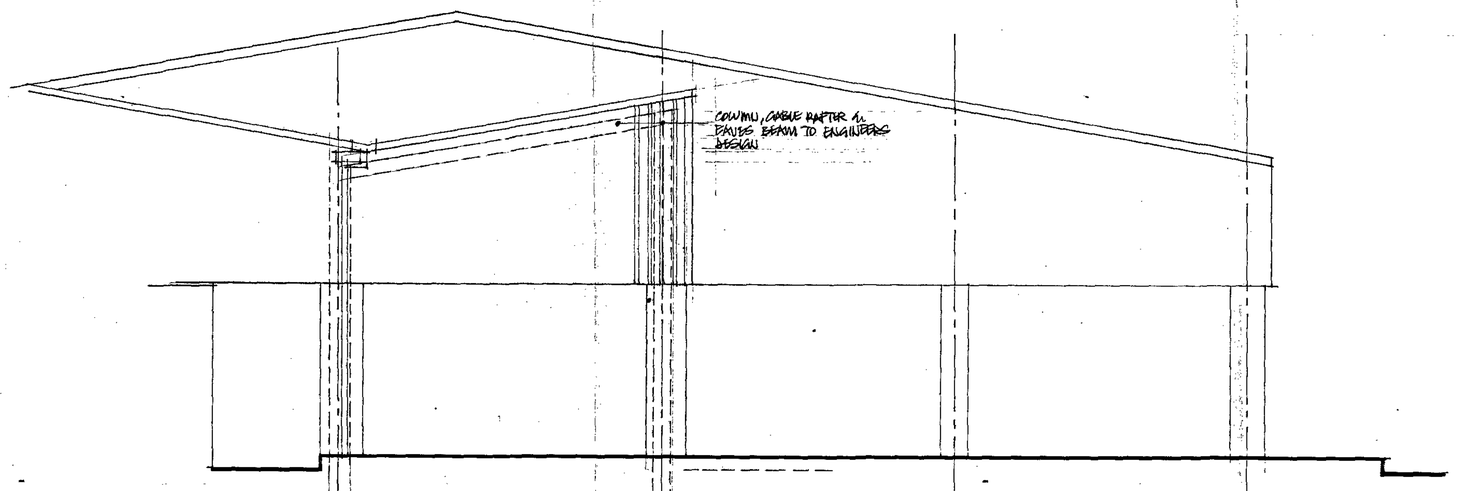

SOUTH ELEVATION

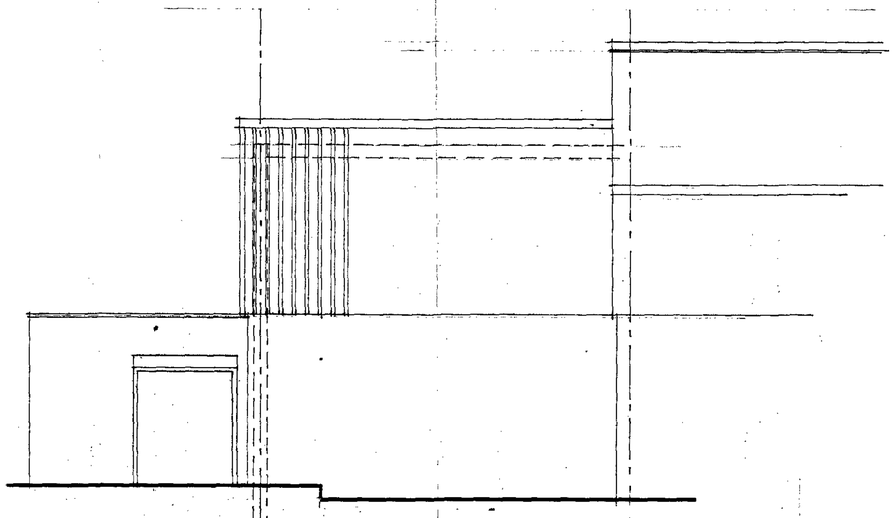


EAST ELEVATION

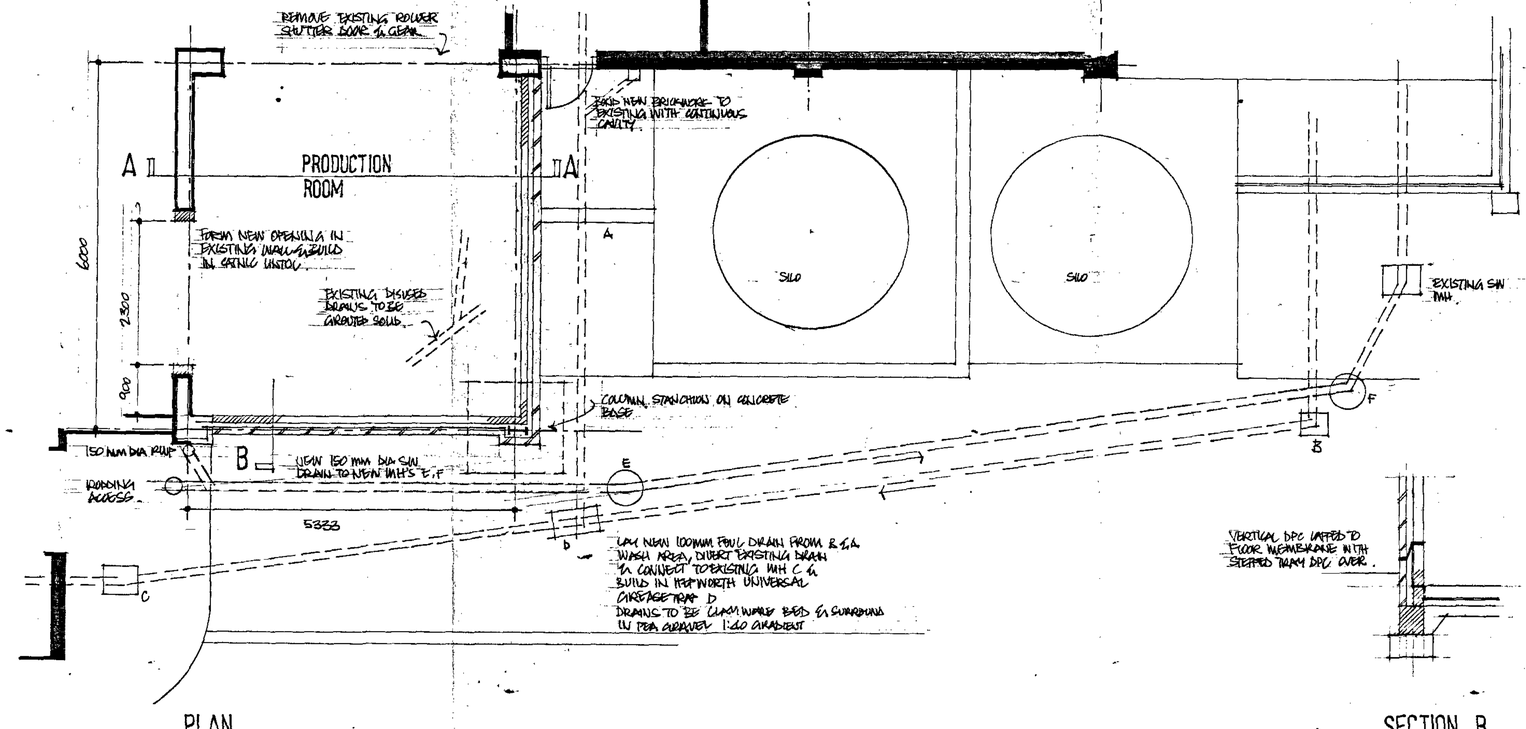

PLAN

SECTION B

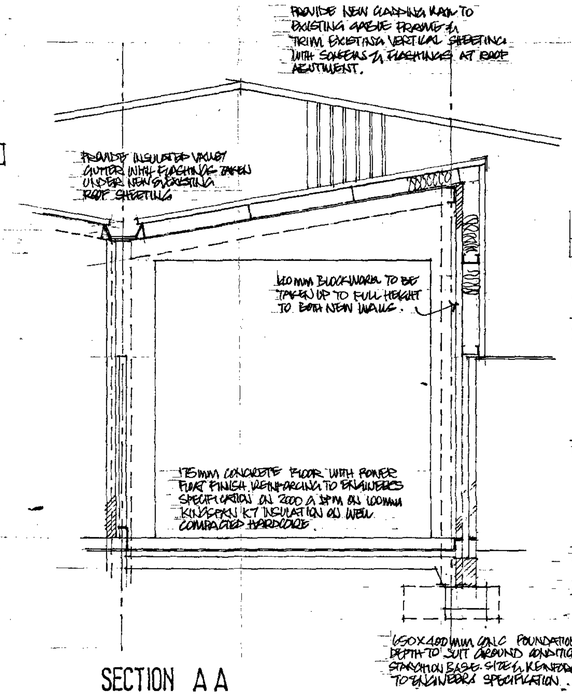

SECTION A A

CAVITY WALLING IN 100MM FACING BRICKWORK TO MATCH EXISTING 100MM CAVITY WITH FULL FILL ROCKWOOL INSULATION & 100MM INSULATING BLOCKWORK STAINLESS STEEL WALL TIES AT 750 C/C HOR. 450 C/C VERT & TOUCH BLOCK COURSE UP TO REVEALS

ROOF & GABLE CLADDING TO BE PLASTISOL COATED PROFILED METAL SHEETING TO MATCH EXISTING OLD CLADDING WALLS WITH 200MM ROCKWOOL INSULATION SLAB PANELS TO GIVE U VALUE OF NOT MORE THAN 0.2W/M²K.

ELECTRICAL INSTALLATION TO BE CARRIED OUT BY A COMPETENT PERSON SCHEME MEMBER & PROVIDE INSTALLATION CERTIFICATE TO BS 7671

EXISTING FIRE ALARM & EMERGENCY LIGHTING TO BE EXTENDED INTO NEW PRODUCTION ROOM.

LIGHTING EFFICIENCY NOT LESS THAN 40 LUMENS/CIRCUIT WATT

Ref.	Revision	Date

Client

HAYWOOD & PADGETT

Project

THE BAKERY
SHAWFIELD RD
CARLTON IND EST.

Title


PROPOSED EXTENSION

Scale: 1:50 Drawn: SL

Date: MAY 12 Drawing No: T/4/1

BDS

BUILDING DESIGN SERVICES
15 Hunters Avenue Barnsley S70 6PL
TEL: 01226 733224

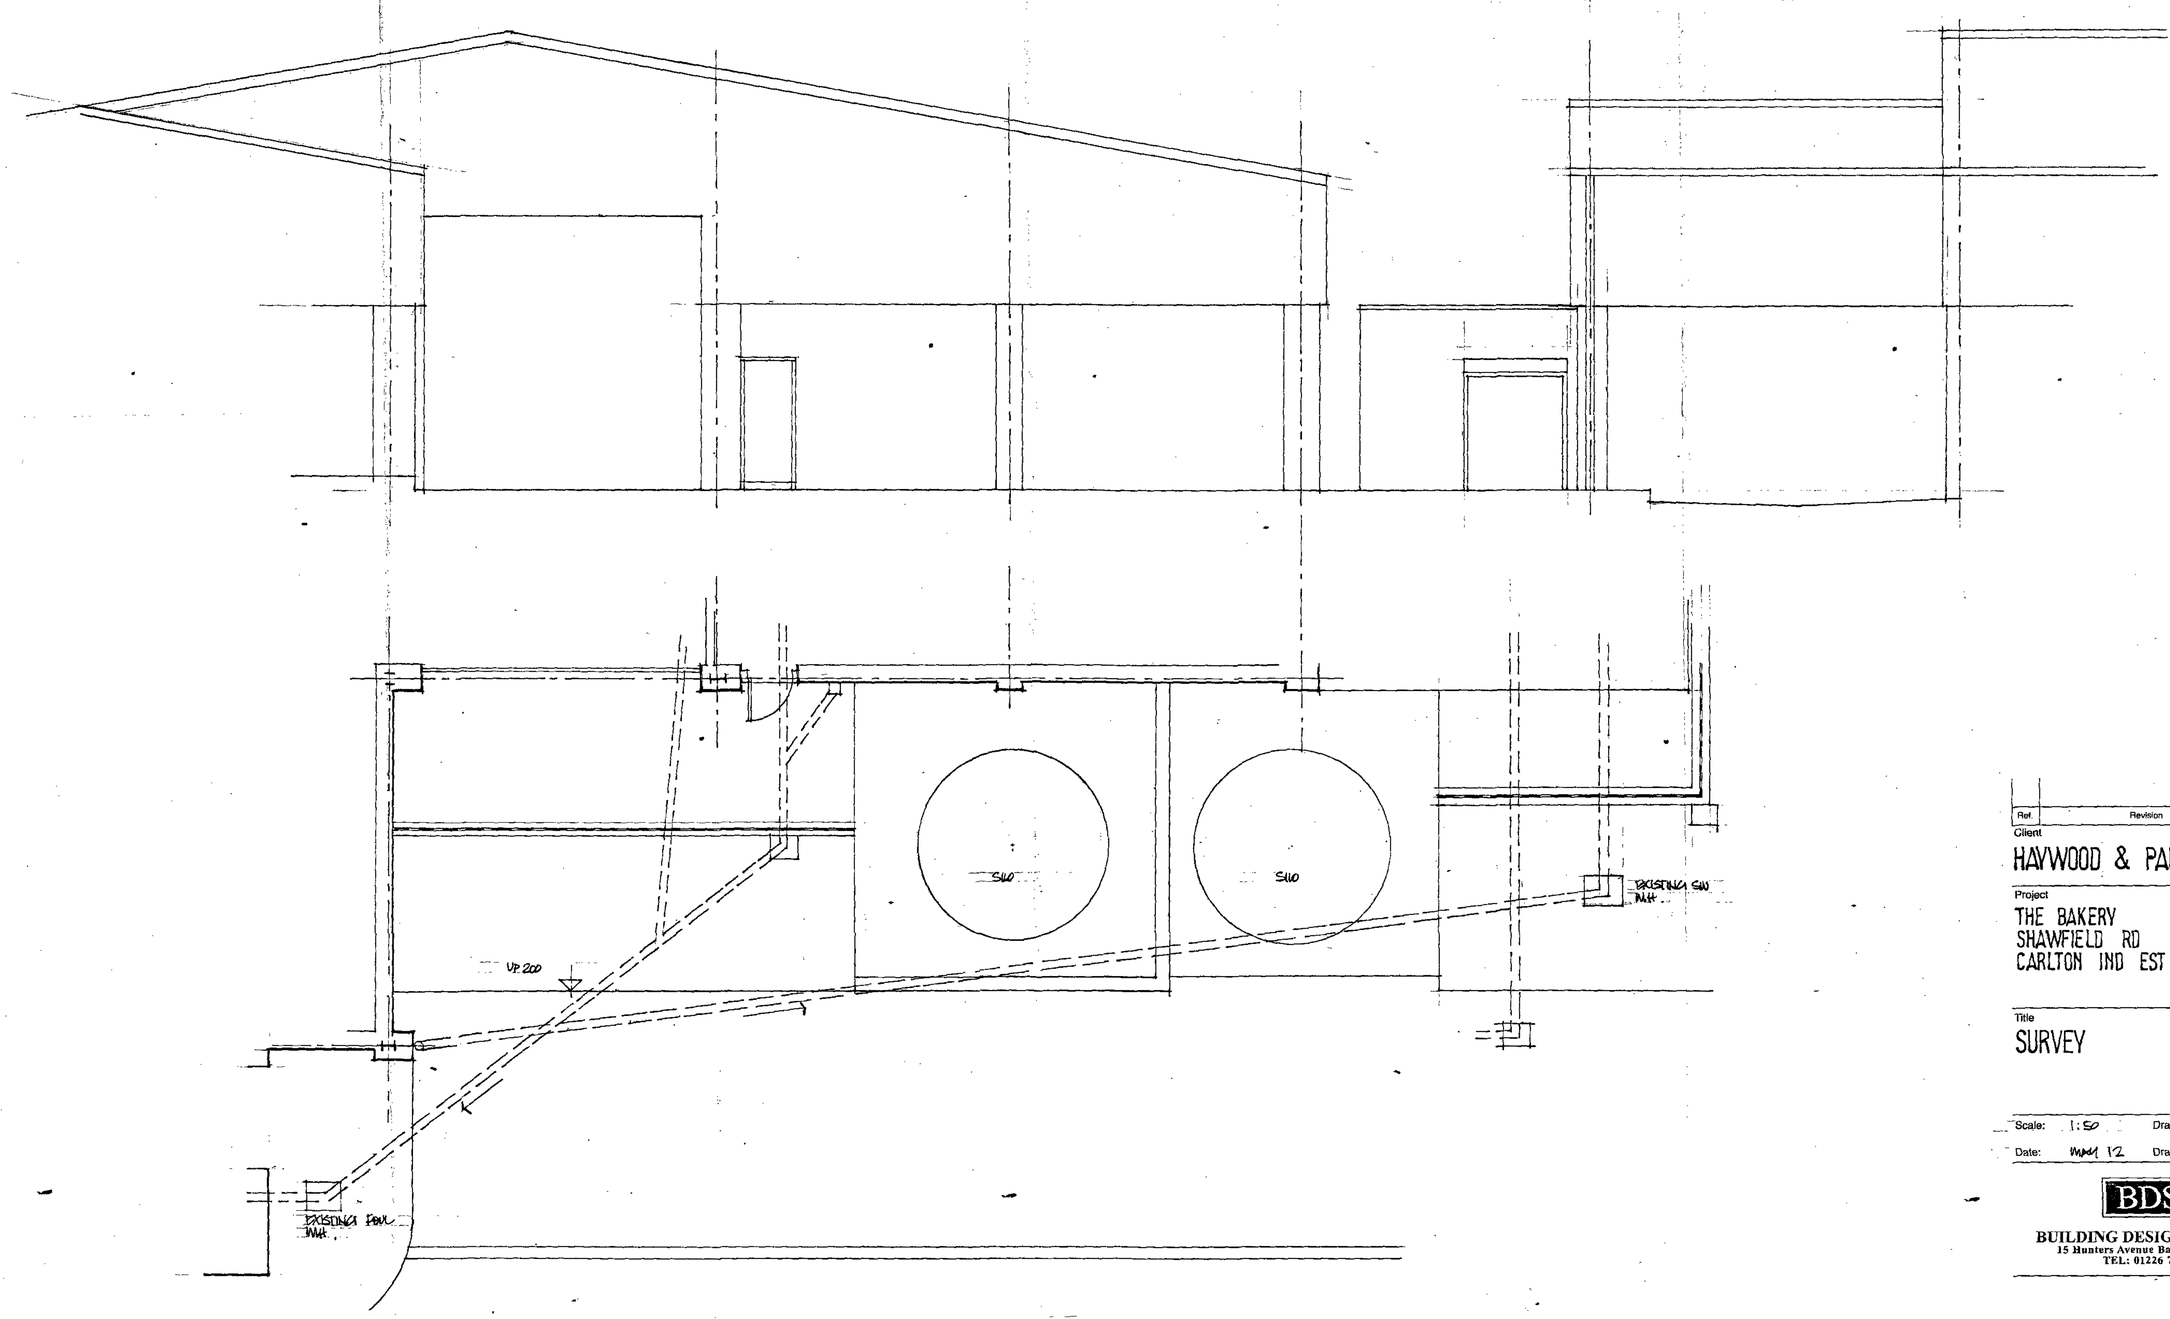

Ref.	Revision	Date

Client

HAYWOOD & PADGETT LTD

Project

THE BAKERY
SHAWFIELD RD
CARLTON IND EST

Title


SURVEY

Scale: 1:50 Drawn: SL

Date: MAY 12 Drawing No: T/4/2

BDS

BUILDING DESIGN SERVICES
15 Hunters Avenue Barnsley S70 6PL
TEL: 01226 733224

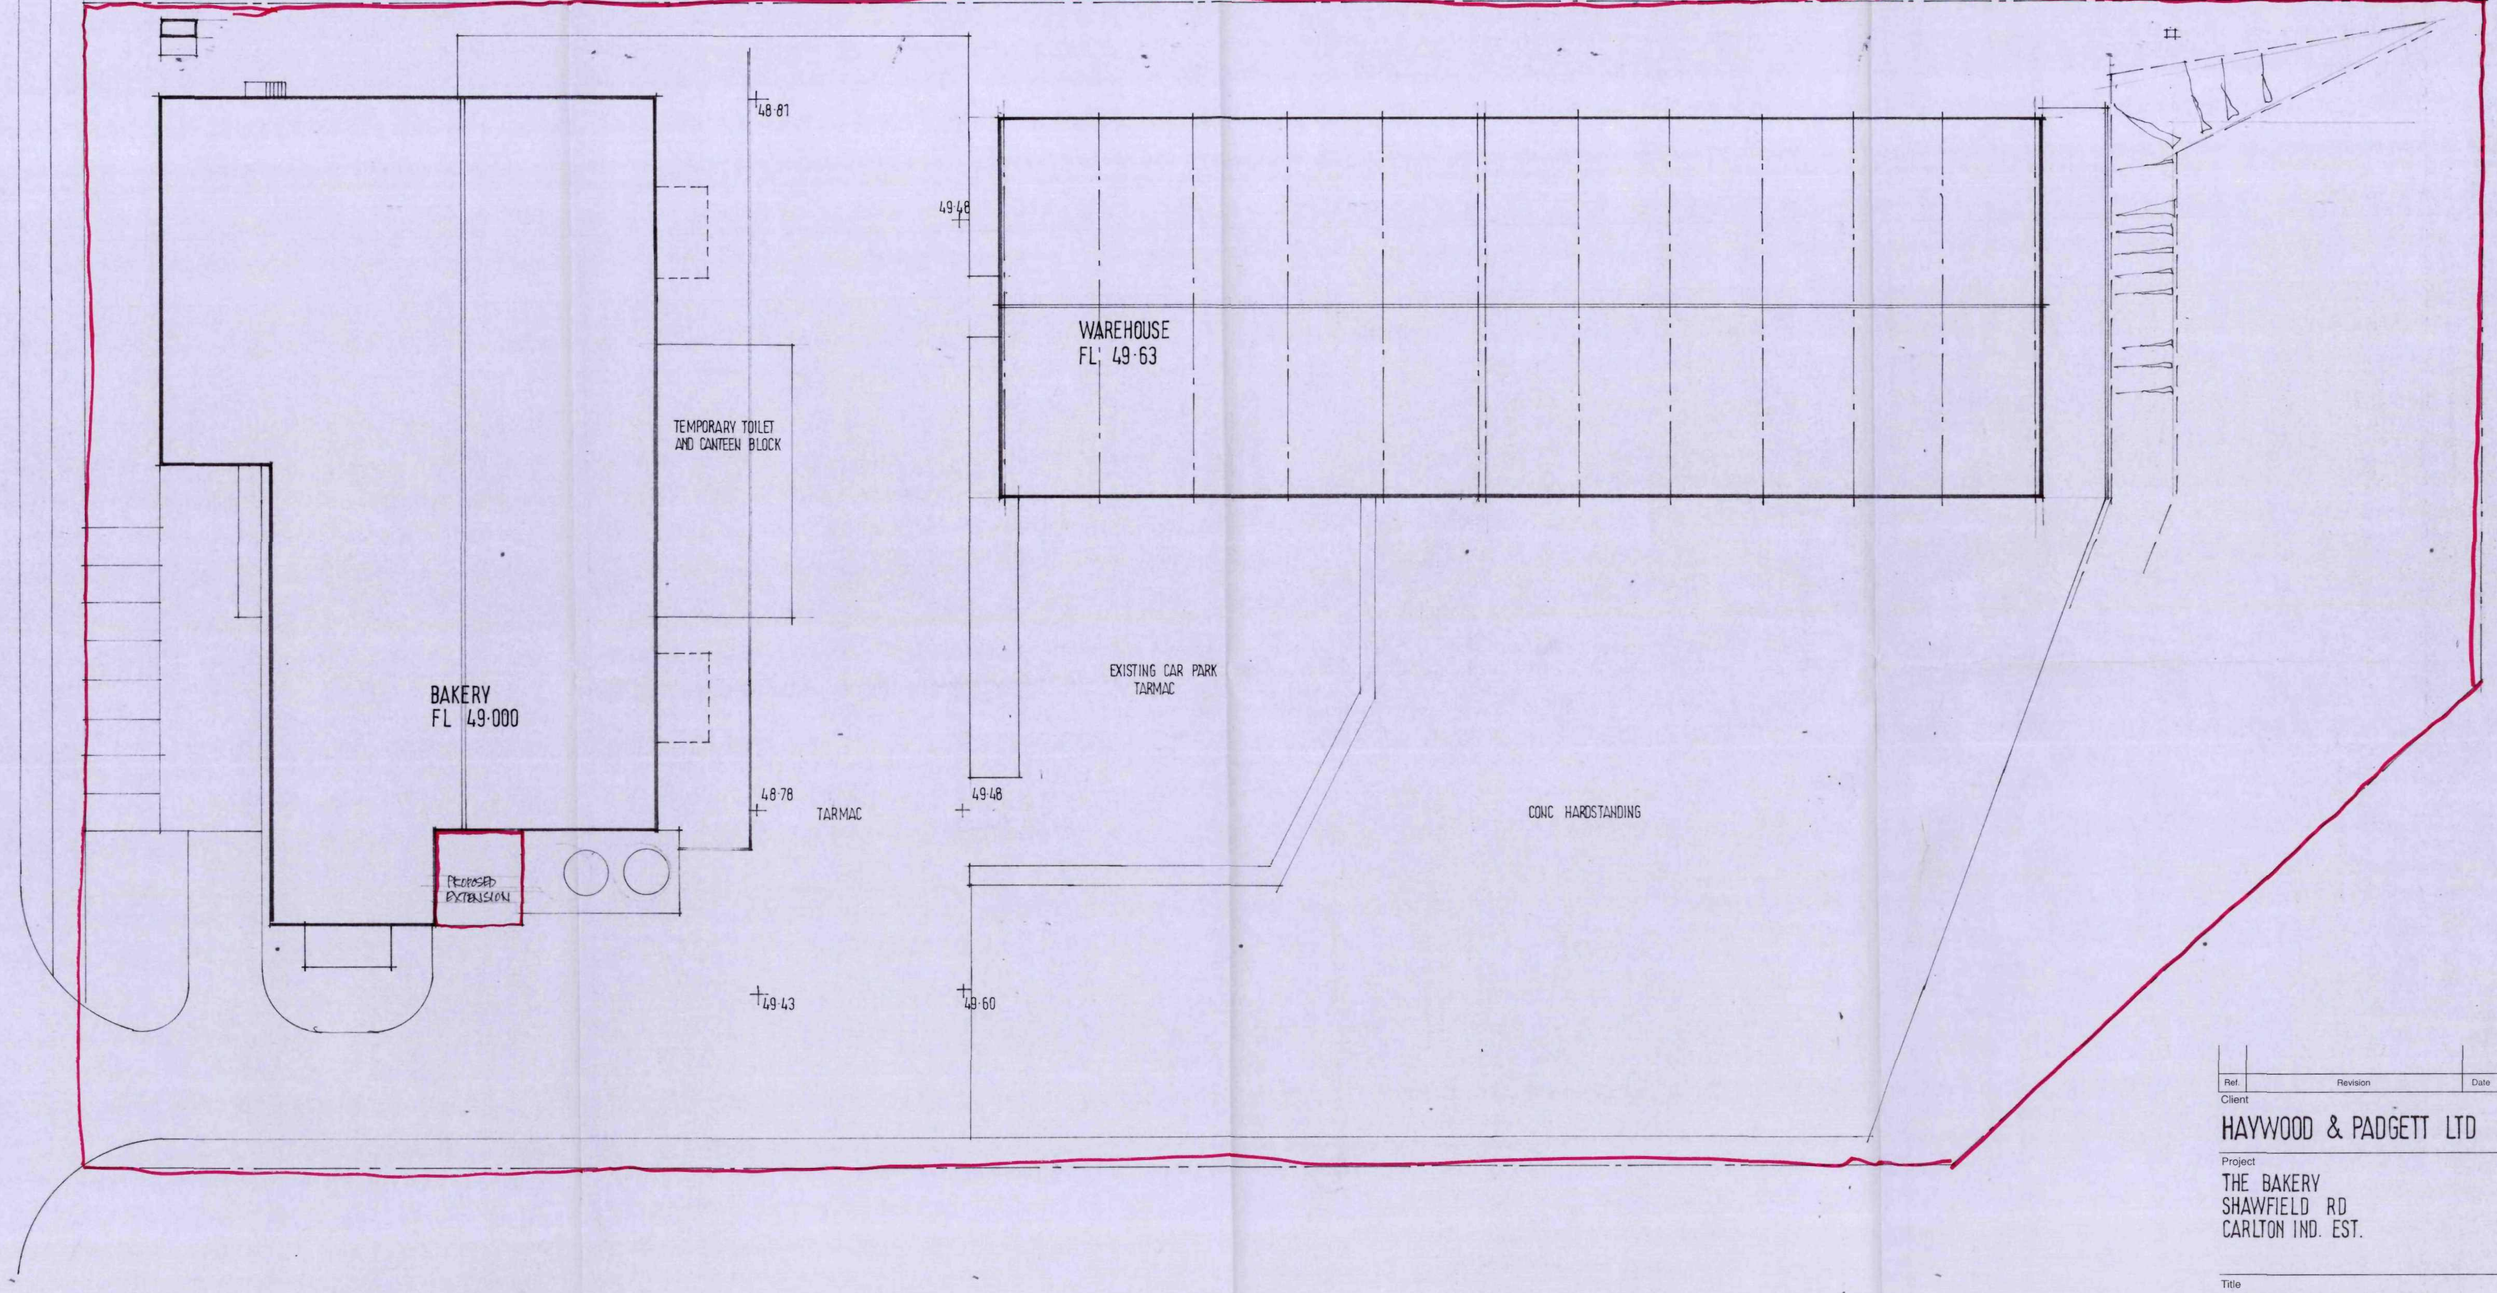

Ref.	Revision	Date

Client

HAYWOOD & PADGETT LTD

Project

THE BAKERY
SHAWFIELD RD
CARLTON IND. EST.

Title

EXISTING SITE PLAN

Scale: 1:200 Drawn: SL

Date: AUG 11 Drawing No: S/3/1

BDS

BUILDING DESIGN SERVICES
15 Hunters Avenue Barnsley S70 6PL
TEL: 01226 733224