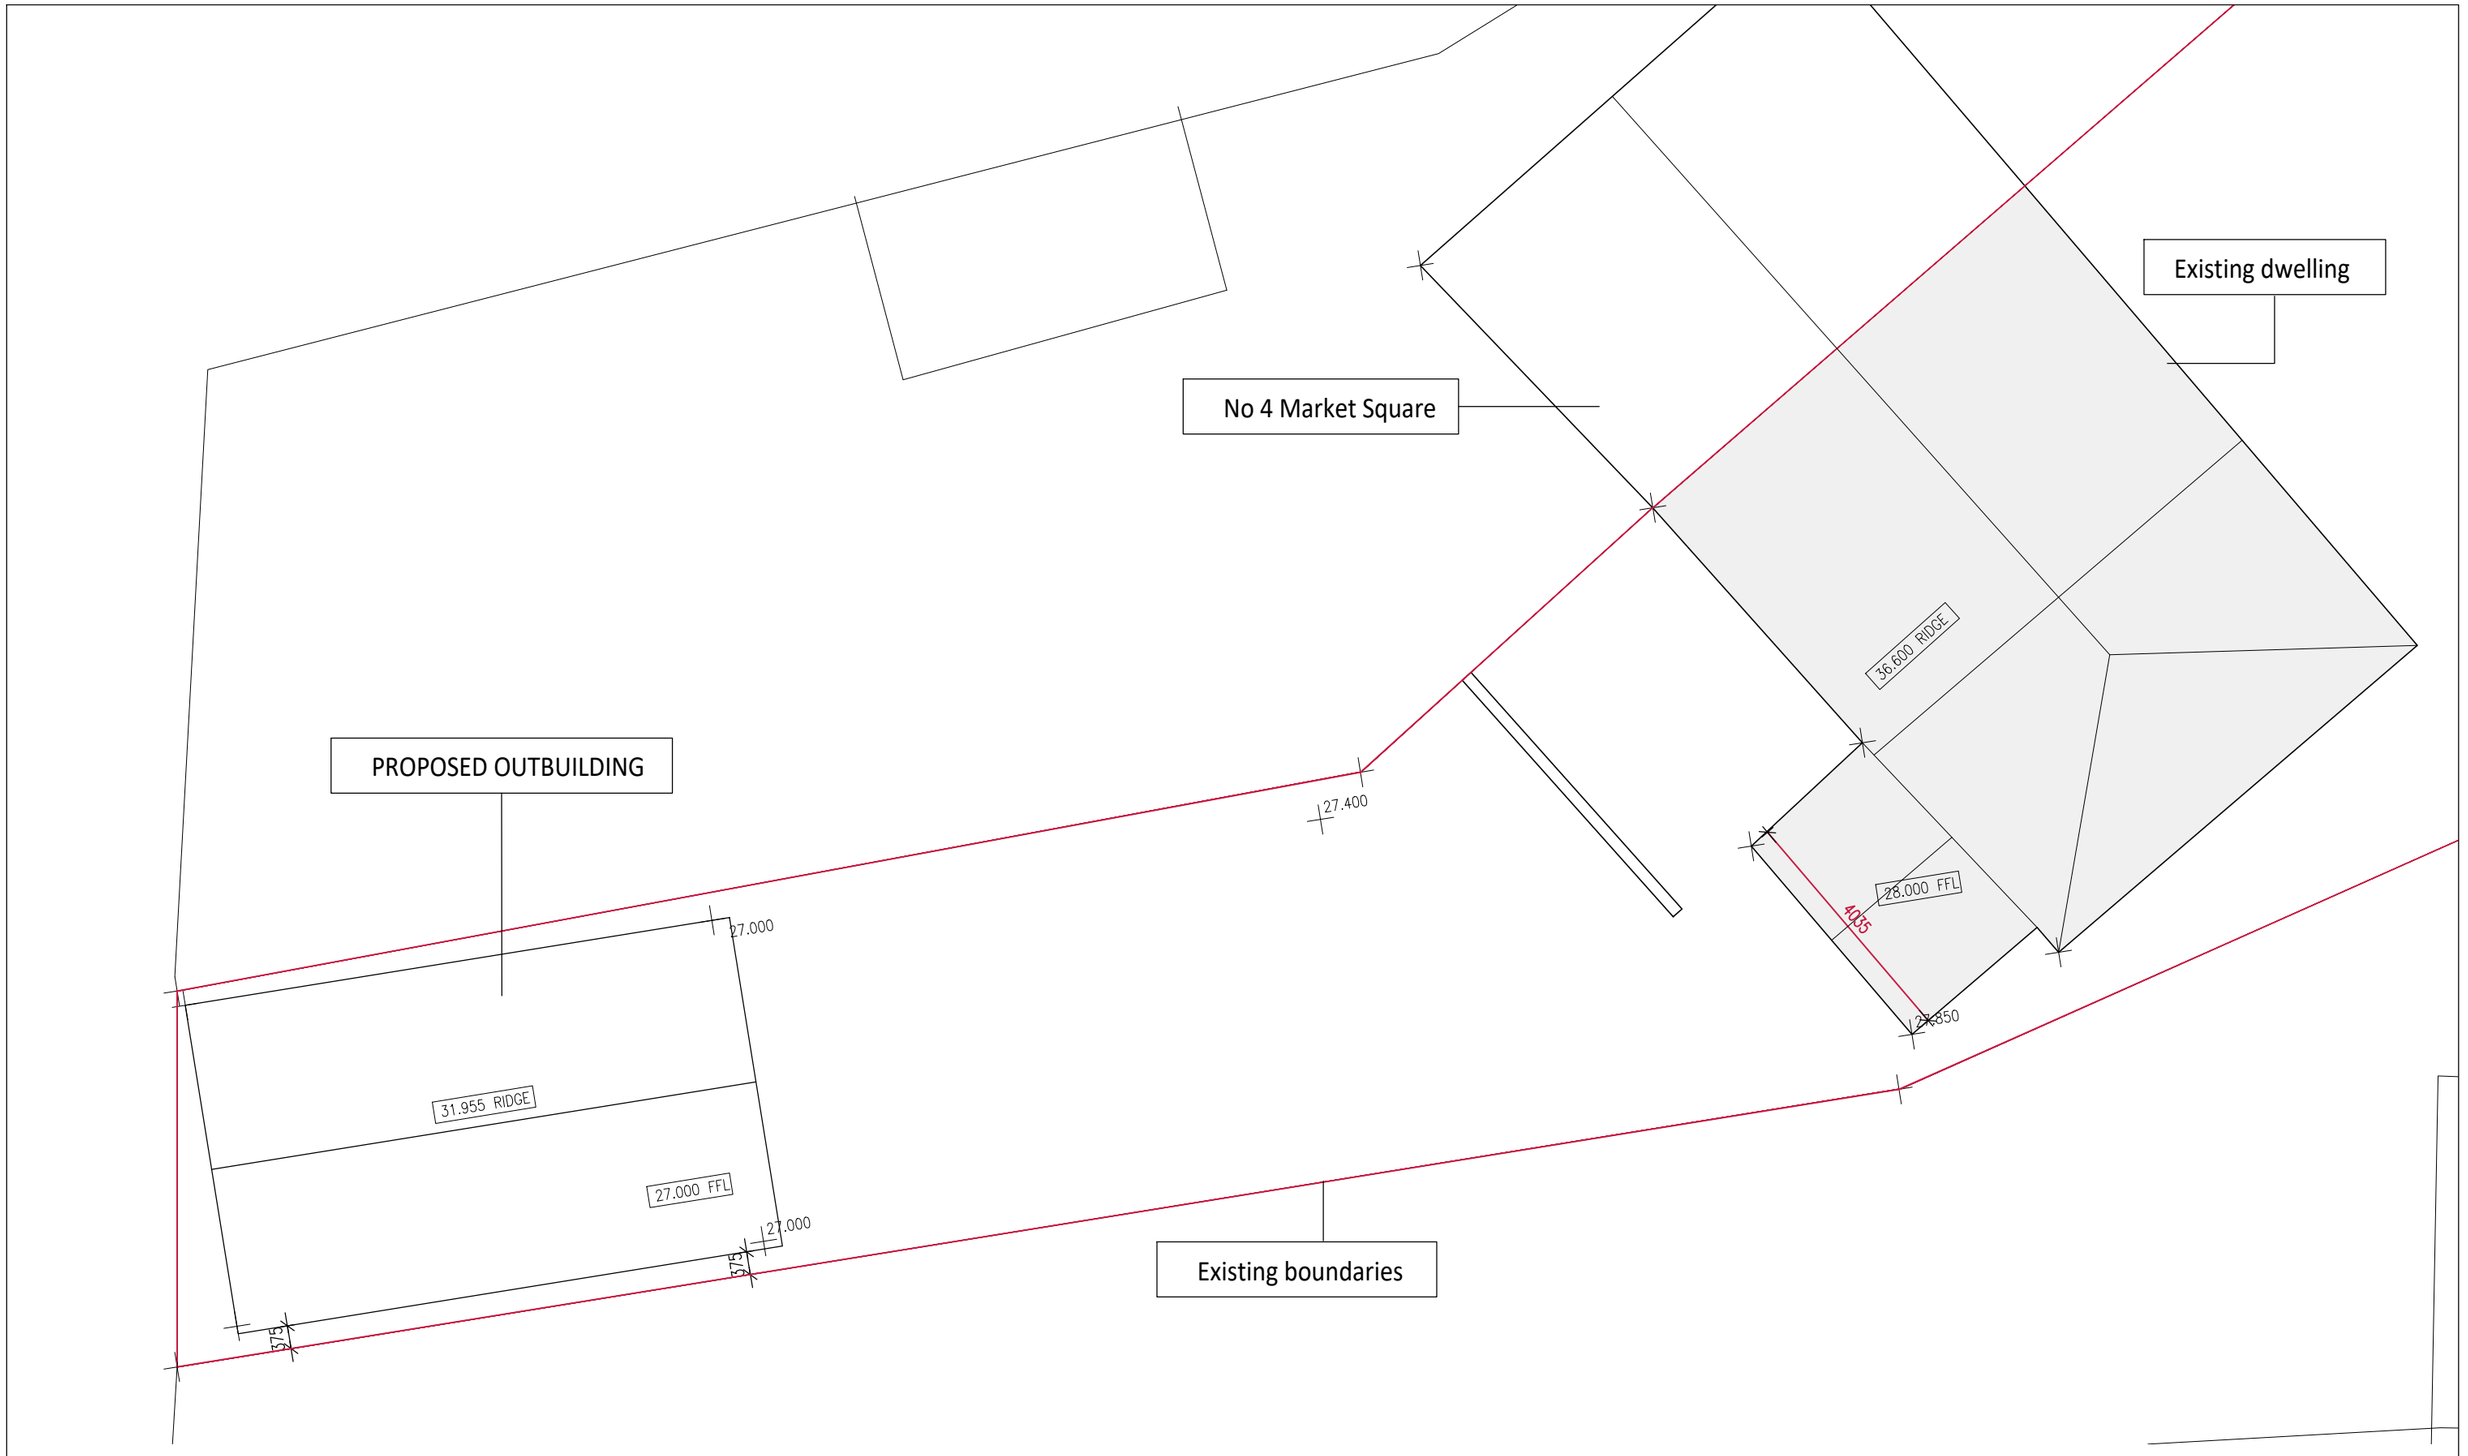


SITE PLAN
1:100

General Notes

1) To be read in conjunction with Specification / Project Drawings:
2) Do not scale from this drawing. Check all dimensions on site and report any discrepancies to the architect.
3) All structural and drainage work to be to the satisfaction of the building inspector on site.
4) If in doubt, ask.

Drawing Status
SUIRVEY

Revisions

	BY	DATE
. .	.	.

© Copyright. All rights reserved

Independent CAD Services Ltd
8 Bramhall Close
Wombwell
S73 0LE
tel: 07786024765
email: s.king@independentcadservices.co.uk
web: www.independentcadservices.co.uk

Creation Date 17.03.19		Job Proposed Outbuilding	Dwg No 08/274 - 002
By SJK		Client Mr Scott Overton	
Scale 1:100	Size A3	Title Proposed Site Plan	Rev: .