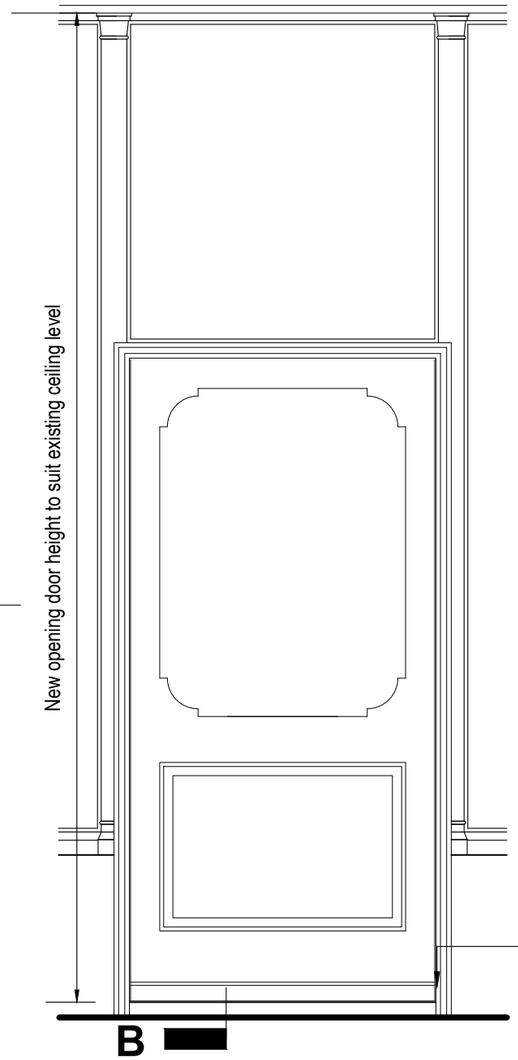

Elevation As Proposed

Scale 1:20@A3

Existing wall construction and lintols etc to be retained or specificed by the S. Eng

NOTE
Drawing to be read in conjunction with drawings 202 - 207

New window frames to be made from FSC/ PEFC certified treated Woodheart and finished in spray applied, water based, microporous paint, colour to be confirmed. Glazing to be 6mm float glass

New doors and frames to be made from FSC treated European Redwood and finished in spray applied, water based, microporous paint, colour to be confirmed, sills to be FSC Sapele. all by Crookes & Son Joinery, 3 Shenstone Road, Sheffield S6 1SP, Tel 0114 233 0699 or equal approved

Sealmaster TDS / WEH timber weatherstrip and metal finish threshold

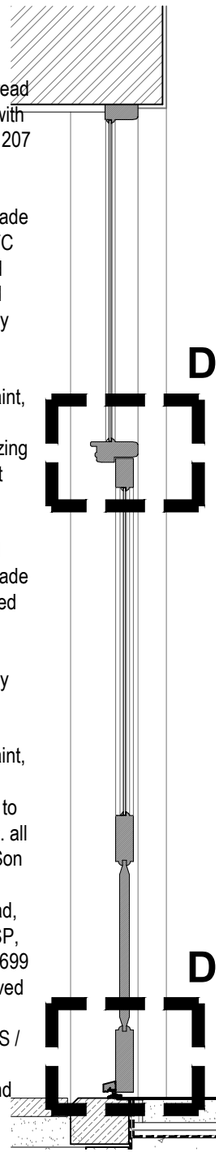

Section B-B As Proposed

Scale 1:20@A3

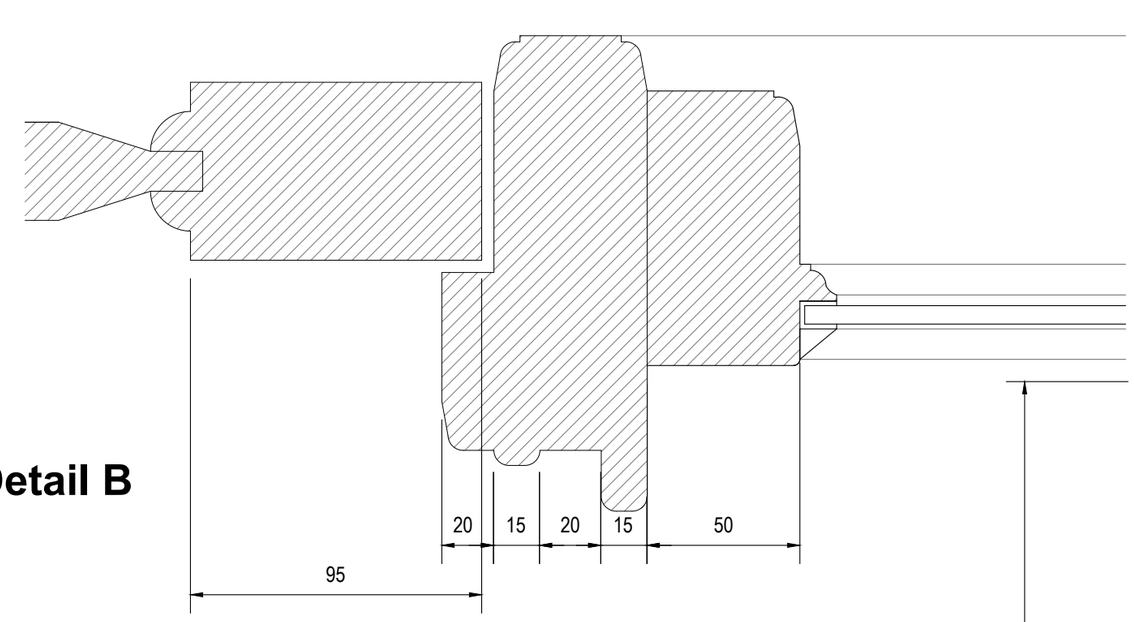

Detail A As Proposed

Scale 1:2@A3

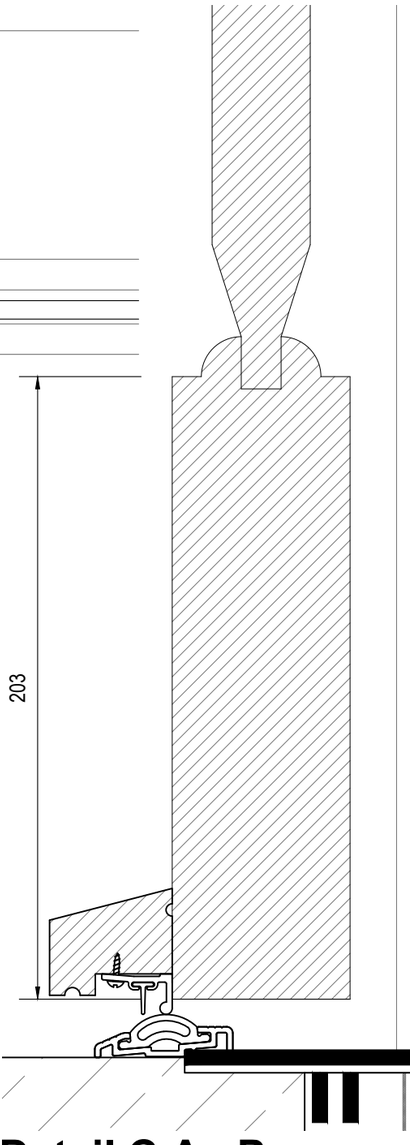

Detail C As Proposed

Scale 1:2@A3

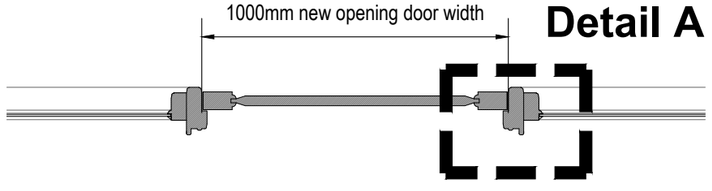

Detail A

Interior

Exterior

Section A-A As Proposed

Scale 1:20@A3

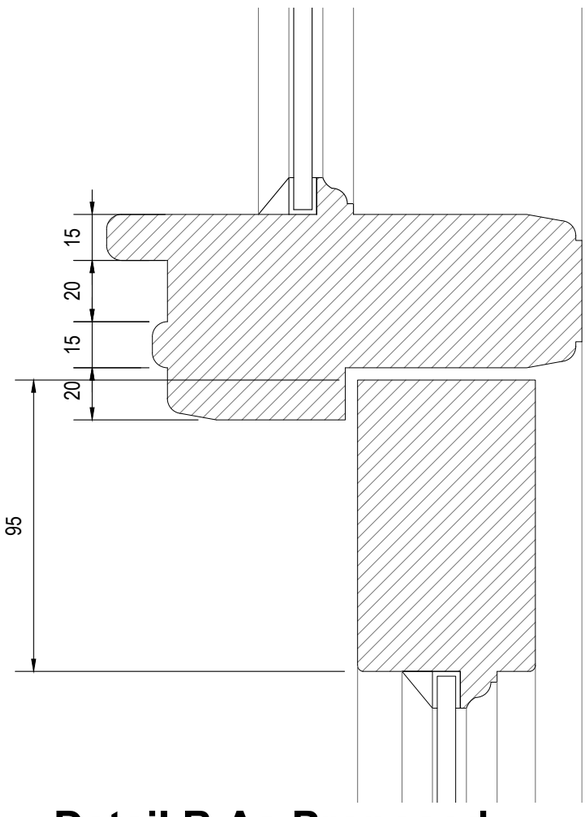

Detail B As Proposed

Scale 1:2@A3

Detail B

Detail C

ISSUED FOR CONSTRUCTION

REVISION	DATE	DRAWN	CHECKED	DESCRIPTION
B	Dec 2023	ML		Entrance doors amended
A	Sep 2023	ML		Works reduced to just front elevation of 70 - 72 Eldon Street

CLIENT	MR CORBETT	SCALE	1:2&20@A3
DATE	SEPT 2022		
PROJECT	70 - 76 ELDON STREET, BARNSLEY	DRAWN	ML
CHECKED			
DRAWING TITLE	TYPICAL SHOP DOOR DETAIL	JOB NUMBER	2239
DRAWING NO.	215	REVISION	B

TIMEARCHITECTS

Creative Conservation - Inspiring Design. Time Architects 226-228 Holme Lane, Sheffield, S64JZ
Registered Company Number in England and Wales: 8033383, Director: Michael Leigh
W. www.timearchitects.co.uk **E**. info@timearchitects.co.uk **T**. 0114 430 0114

© all rights reserved, report all discrepancies, do not scale from drawing, check dimensions on site