


Image of proposed cycle shelter and stands for indicative purposes only
Frame to be used is EF22. Frame to be polyester powder coated steel in anthracite grey (RAL 7016) with polycarbonate roof

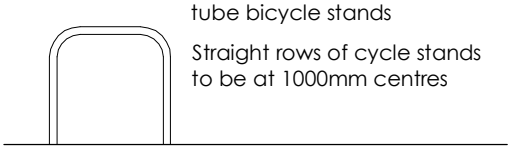


50mm dia stainless steel tube bicycle stands

Straight rows of cycle stands to be at 1000mm centres

Front Elevation to cycle stand
1:50 @ A4

SCALE 1 : 50
SCALE 1 : 1

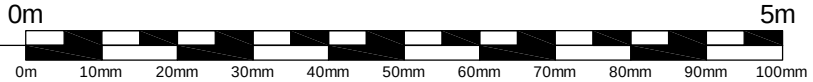

Rev	Date	Description	Rev By	Chk'd By

Project Title	Proposed Industrial Development GATEWAY 36 Dearne Valley Parkway Barnsley
Client	Harworth Estates
Status	RESERVED MATTERS
Scale	1:50 — Drawing Size A4
Drawn By	AJB — Checked By JMR — Date 01/15
Drawing Title	Proposed Cycle Shelter and Stands
Job-Dwg No	11462B-114 — Rev

THE HARRIS PARTNERSHIP WAKEFIELD
2 St. Johns North, Wakefield, WF1 3QA
t. 01924 291 800 f. 01924 290 072

THE HARRIS PARTNERSHIP MANCHESTER
2nd Floor, Carvers Warehouse,
77 Dale Street, Manchester, M1 2HG
t. 0161 238 8555 f. 0161 244 5809

THE HARRIS PARTNERSHIP MILTON KEYNES
The Old Rectory, 79 High Street
Newport Pagnell, MK16 8AB
t. 01908 211 577 f. 01908 211 722

THE HARRIS PARTNERSHIP READING
101 London Road, Reading, RG1 5BY
t. 0118 950 7700 f. 0118 956 8642

THE HARRIS PARTNERSHIP
ARCHITECTS
www.harrispartnership.com

CAD file reference

This drawing is copyright and may not be reproduced in whole or part without written authority. Do not scale off this drawing.