



PROPOSED REAR ELEVATION
SCALE 1:100




PROPOSED SIDE ELEVATION
SCALE 1:100

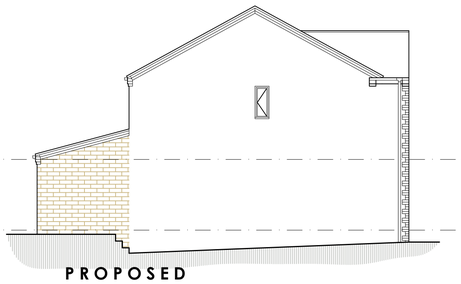

PROPOSED FRONT ELEVATION
SCALE 1:100

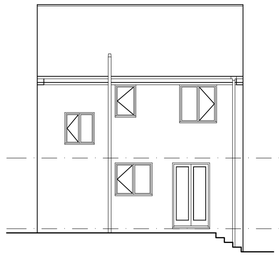

EXISTING REAR ELEVATION
SCALE 1:100

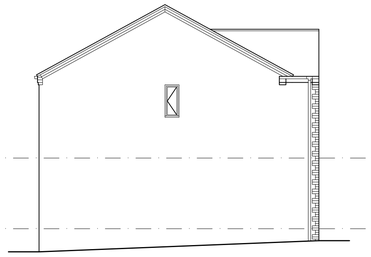

EXISTING SIDE ELEVATION
SCALE 1:100




EXISTING FRONT ELEVATION
SCALE 1:100



LOCATION PLAN
SCALE 1:1250

EXISTING GROUND FLOOR PLAN
SCALE 1:50

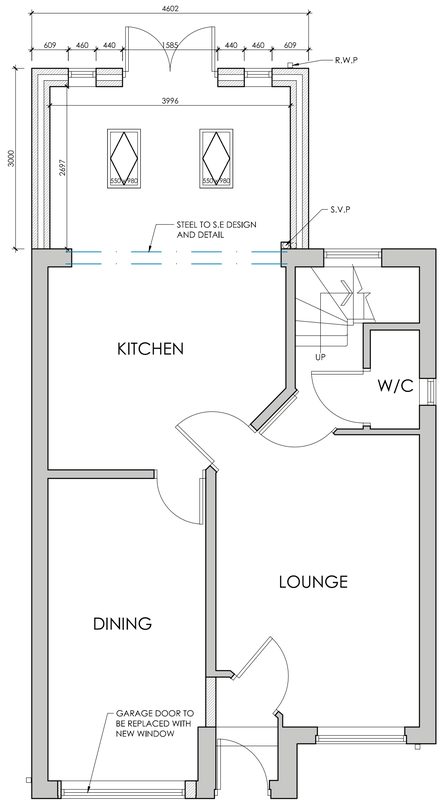

PROPOSED GROUND FLOOR PLAN
SCALE 1:50



BLOCK PLAN
SCALE 1:500

White Agus PARTNERSHIP
OFFICE ONE,
34 VICTORIA ROAD,
BARNSLEY,
S70 2BU
Phone: 01226 208482
Email: info@whiteaguspartnership.co.uk
Web: www.whiteaguspartnership.co.uk

ARCHITECTURAL SERVICES

Project. PROPOSED ALTERATIONS AT 31 CROPTON ROAD ROYSTON, S71 4JJ	Client. MRS D. MARTIN
Drawing Title. PLANS AND ELEVATIONS	Date. MARCH 2022 — Scale. 1:50 & 1:100 @ A1 Ref. 21–256 — Dwg. No. 01 — Rev. A

Date	Suffix	Description	Date	Suffix	Description
08/03/2022	A	REVISED TO CLIENTS REQUIREMENTS			