

HOYLE MILL
BARNSLEY

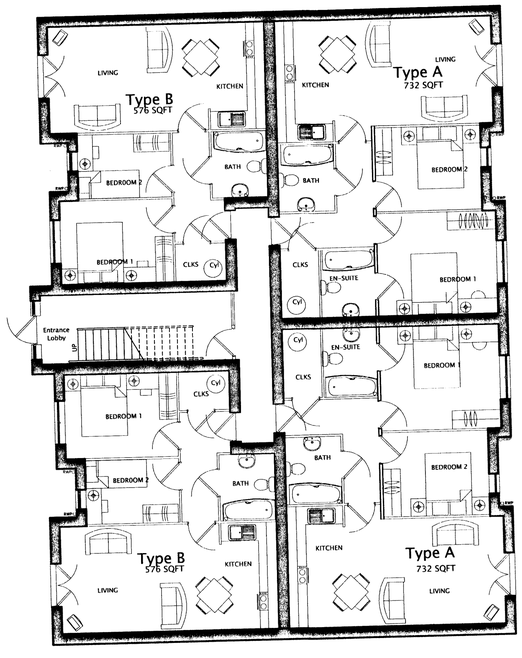

BARNSLEY
Metropolitan Borough Council
APPROVED TOWN PLANNING

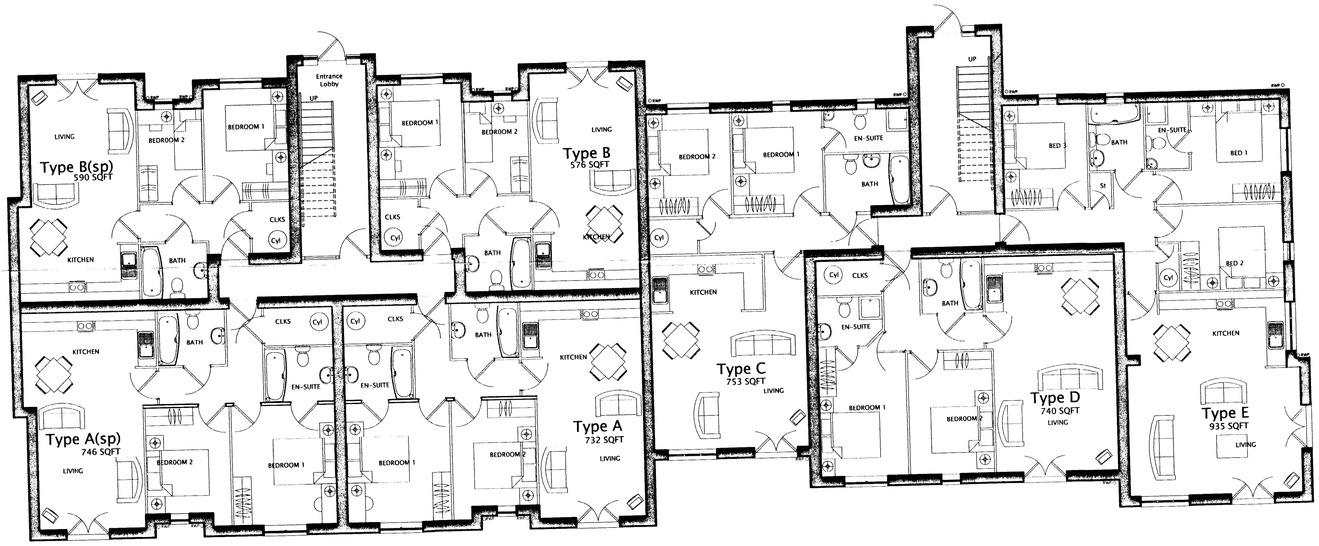

GROUND FLOOR PLANS

John R Paley associates
Architectural Design Consultants and Chartered Town Planners

CLIENT
J.T. & E. LISTER

PROJECT
HOYLE MILL
BARNSLEY

DRAWING OF
GROUND FLOOR PLAN

MARKETING NAME

drawing no	rev	date
04:3440:02		AUG 2004
scale: 1:100	drawn: BMS	checked by	checked date

John R Paley Associates Limited
International House, Trinity Business Park, Wakefield, WF2 8EF
Telephone: 01924 383322 Fax: 01924 384382 Email: info@jrpassoc.co.uk