



Rear Elevation
1 : 100

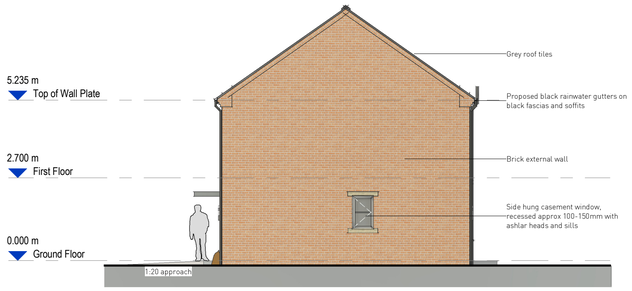

Right Hand Elevation
1 : 100




Front Elevation
1 : 100

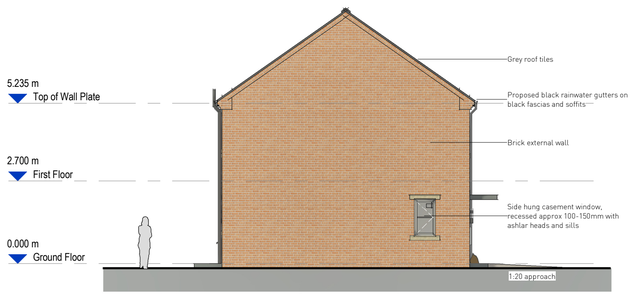


Left Hand Elevation
1 : 100





TYPE H Plots 59-62
'The Beamsley'

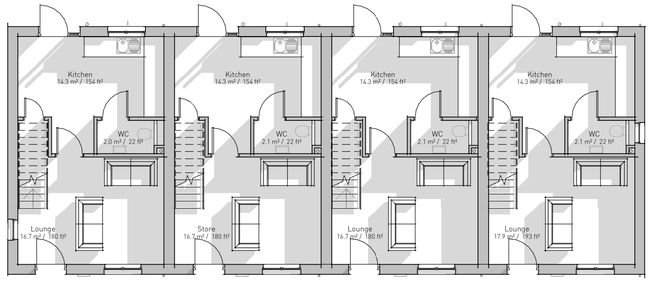

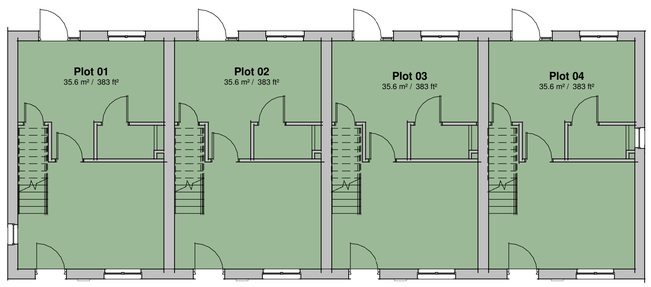

Ground Floor
1 : 100

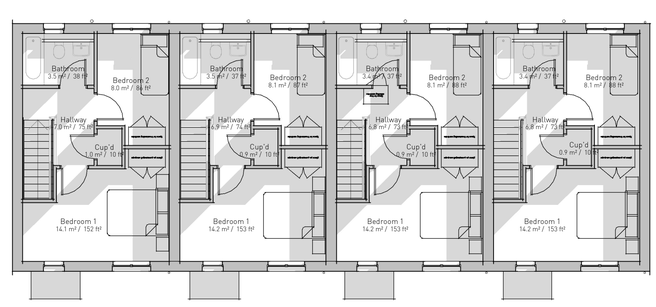

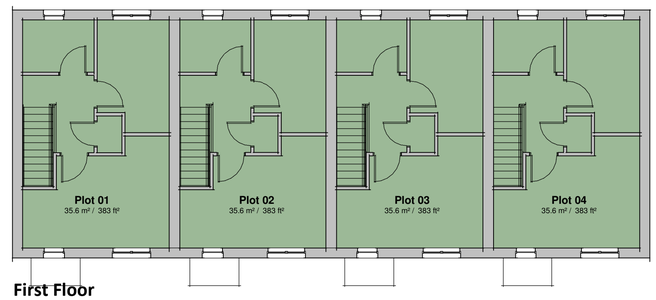

First Floor
1 : 100

Area Schedule 1			
Name	Level	Area	Area Sqft
Plot 01	Ground Floor	35.6 m²	383 ft²
Plot 01	First Floor	35.6 m²	383 ft²
		71.1 m²	765 ft²

1 : 100
0 1 2 3 4 5m

Contractor must verify all dimensions on site before commencing any work or shop drawings. If this drawing exceeds the quantities taken in any way the Architects are to be informed before the work is initiated. Only figured dimensions to be taken from this drawing. Do not scale off this drawing. Drawings based on Ordnance Survey and / or existing record drawings - design and drawing content subject to Site Survey, Structural Survey, Site Investigations, Planning and Statutory Requirements and Approvals. Authorised reproduction from Ordnance Survey Map with permission of the Controller of Her Majesty's Stationery Office. Crown Copyright reserved. Enjoy Design Ltd.

Notes.

n.b. Designed to meet South Yorkshire Residential Design Guide & Nationally Described Space Standards

Rev. Des. By Date Ch.

Status:

The Old Brewery
High Court
Leeds
LS2 7ES
Tel: 0113 242 3622
www.enjoy-design.co.uk

Client: Yelcon Ltd		Job No: 18,030
Project: Wood Walk, Hoyland, Barnsley		
Title: House Type H (4Nr.) - (The Beamsley) - GA Plans, Elevations and Visuals		
Date: 18/06/2021	Scale: 1 : 100@A1	Checked by: WD
Drawing No: H-01	Drawn By: MH	Revision:

ENJOY DESIGN