
NOTES

1) Roof covering to be tiles to match existing.
2) External walls to extension are to be reclaimed stone to match existing.
3) All doors, windows, soffits and barge boards are to match the existing.

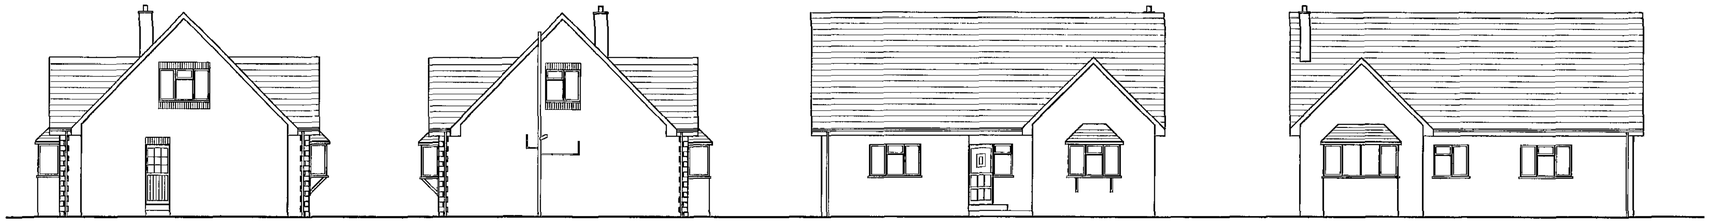


EXISTING EAST FACING ELEVATION

EXISTING WEST FACING ELEVATION

EXISTING SOUTH FACING ELEVATION

EXISTING NORTH FACING ELEVATION

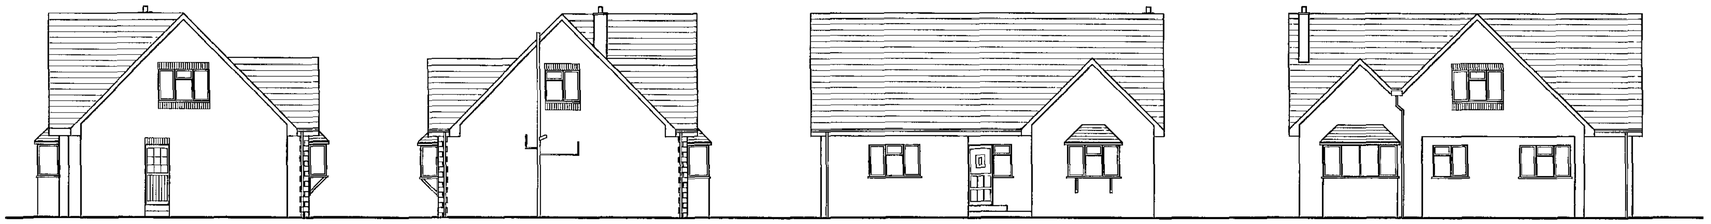


PROPOSED EAST FACING ELEVATION


PROPOSED WEST FACING ELEVATION

PROPOSED SOUTH FACING ELEVATION


PROPOSED NORTH FACING ELEVATION

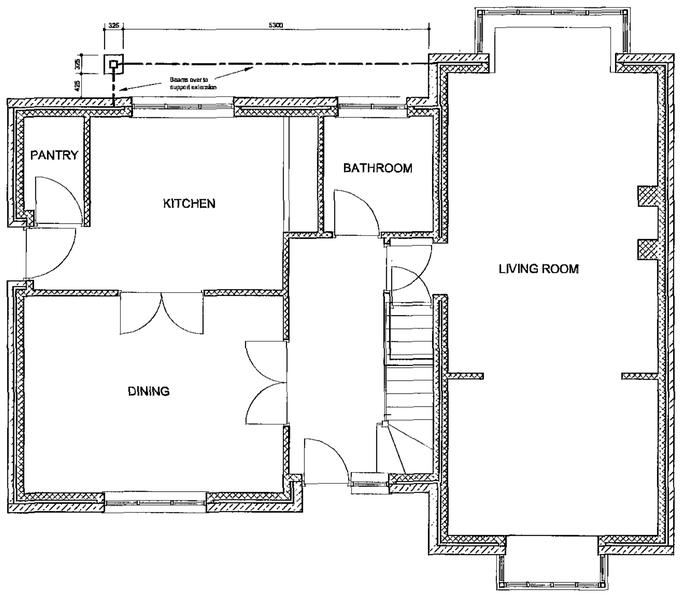

GROUND FLOOR PLAN

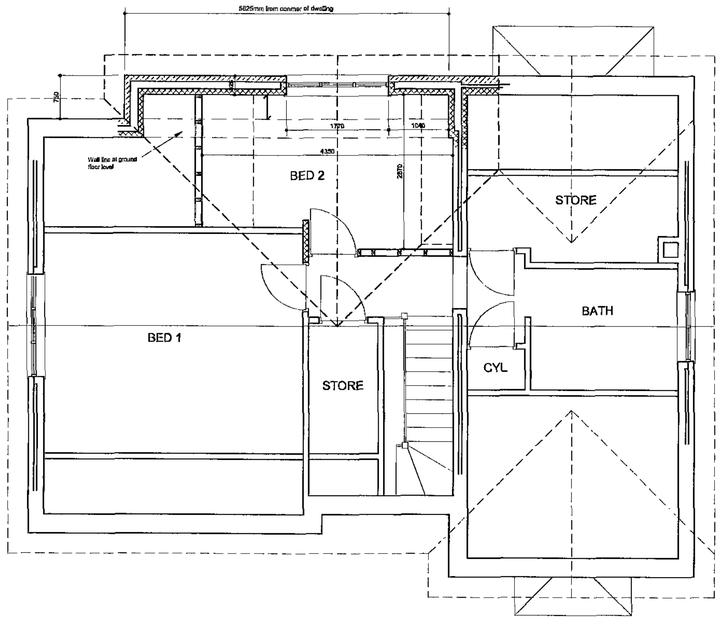

FIRST FLOOR PLAN

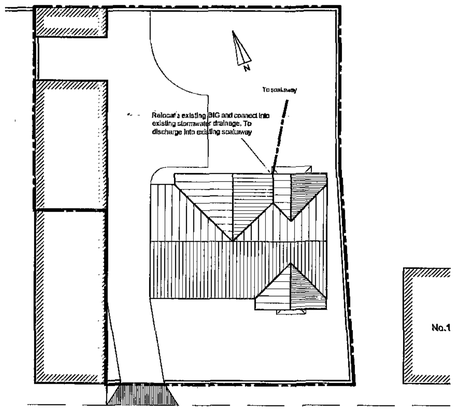

SITE PLAN

DATE	REVISIONS	INIT.

Title Proposed First Floor Rear Extension
1A Wentworth Street, Birdwell S70 5UN

Client Mr D Haynes
1A Wentworth Street, Birdwell S70 5UN

SDC Projects Ltd
336 Manchester Road
Deepcar
Sheffield S36 2RH
Tel: 0114 3279 118
Tel: 07970 291539

Drawn by

Date Nov 2011

Scale 1:50, 1:100, 1:200

Drg. No. DH/01