




EXISTING REAR ELEVATION
SCALE 1:100

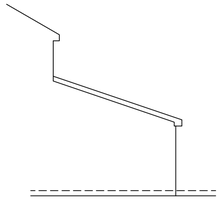


EXISTING SIDE ELEVATION
SCALE 1:100

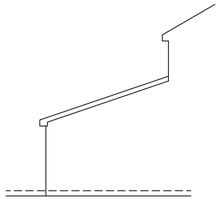


EXISTING SIDE ELEVATION
SCALE 1:100

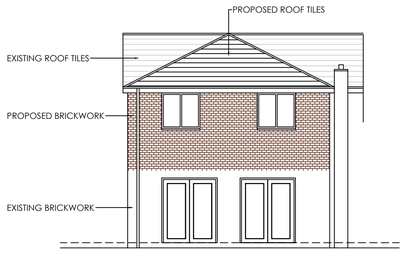



PROPOSED REAR ELEVATION
SCALE 1:100

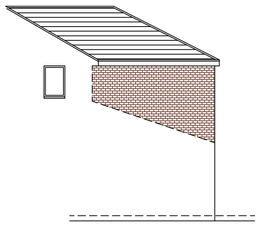


PROPOSED SIDE ELEVATION
SCALE 1:100

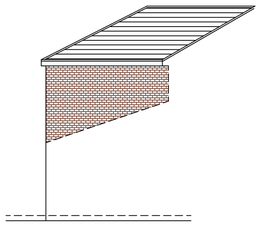


PROPOSED SIDE ELEVATION
SCALE 1:100

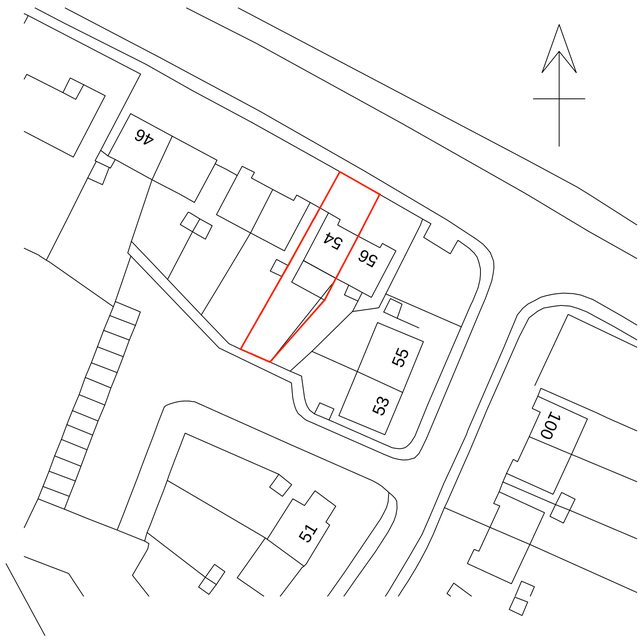



LOCATION PLAN
SCALE 1:500

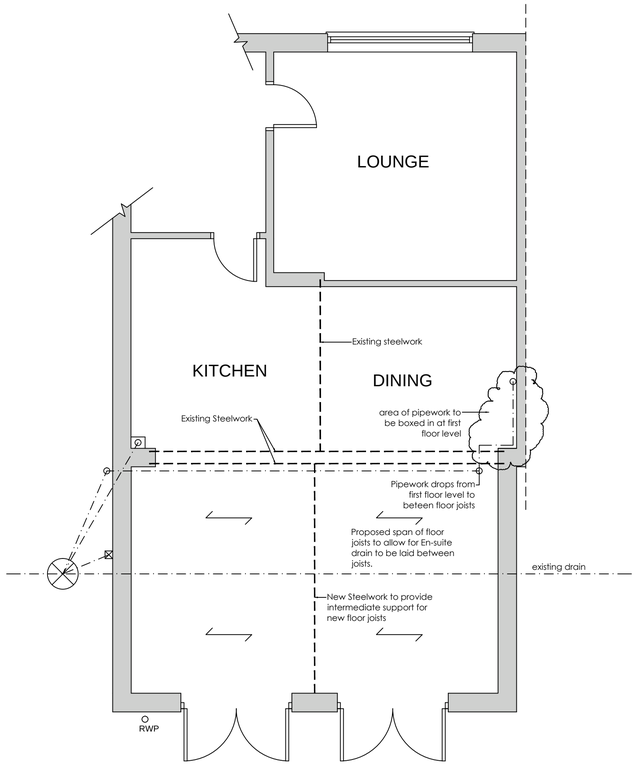


PROPOSED GROUND FLOOR PLAN
SCALE 1:50

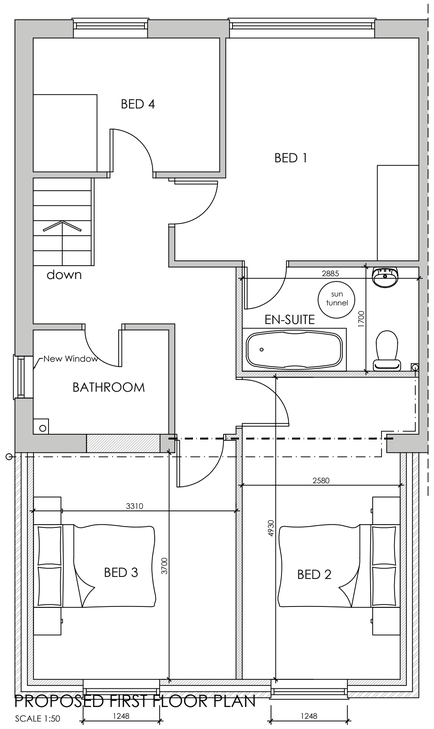


PROPOSED FIRST FLOOR PLAN
SCALE 1:50

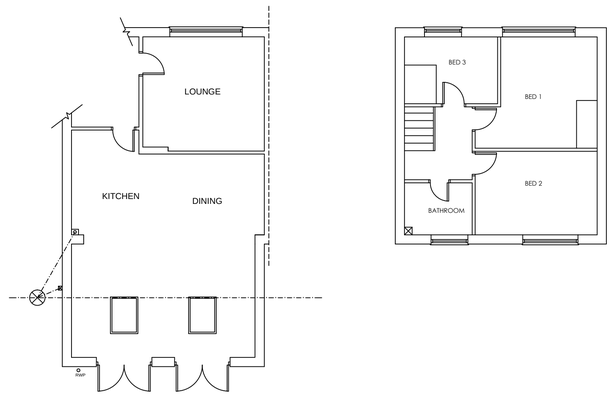


EXISTING FLOOR PLANS
SCALE 1:100


White Agus PARTNERSHIP
8 MORSTON BUSINESS PARK,
WHALEY ROAD, BARUGH GREEN,
BARNSLEY,
S75 1HQ
Phone: 01226 208482
Fax: 01226 283030
Email: info@whiteaguspartnership.co.uk
Web: www.whiteaguspartnership.co.uk
ARCHITECTURAL SERVICES AND SURVEYORS


| | |
|---|---|
| Project.<br>FIRST FLOOR EXTENSION AT<br>54 THURNSCOE LANE, GREAT HOUGHTON<br>BARNSLEY, S72 0DY | Client.<br>MR P. ROEBUCK & MISS J. BISHOP |
| Drawing Title.<br>PLANS & ELEVATIONS | Date. OCTOBER 2014 / Scale. 1:50 @ A1<br>Ref. 12-036 / Dwg. No. 05 / Rev. B |

| Date | Suffix | Description | Date | Suffix | Description |
|---|---|---|---|---|---|
| 30/10/2014 | A | REVISED TO CLIENTS REQUIREMENTS | | | |
| 25/05/2016 | B | REVISED TO CLIENTS REQUIREMENTS | | | |