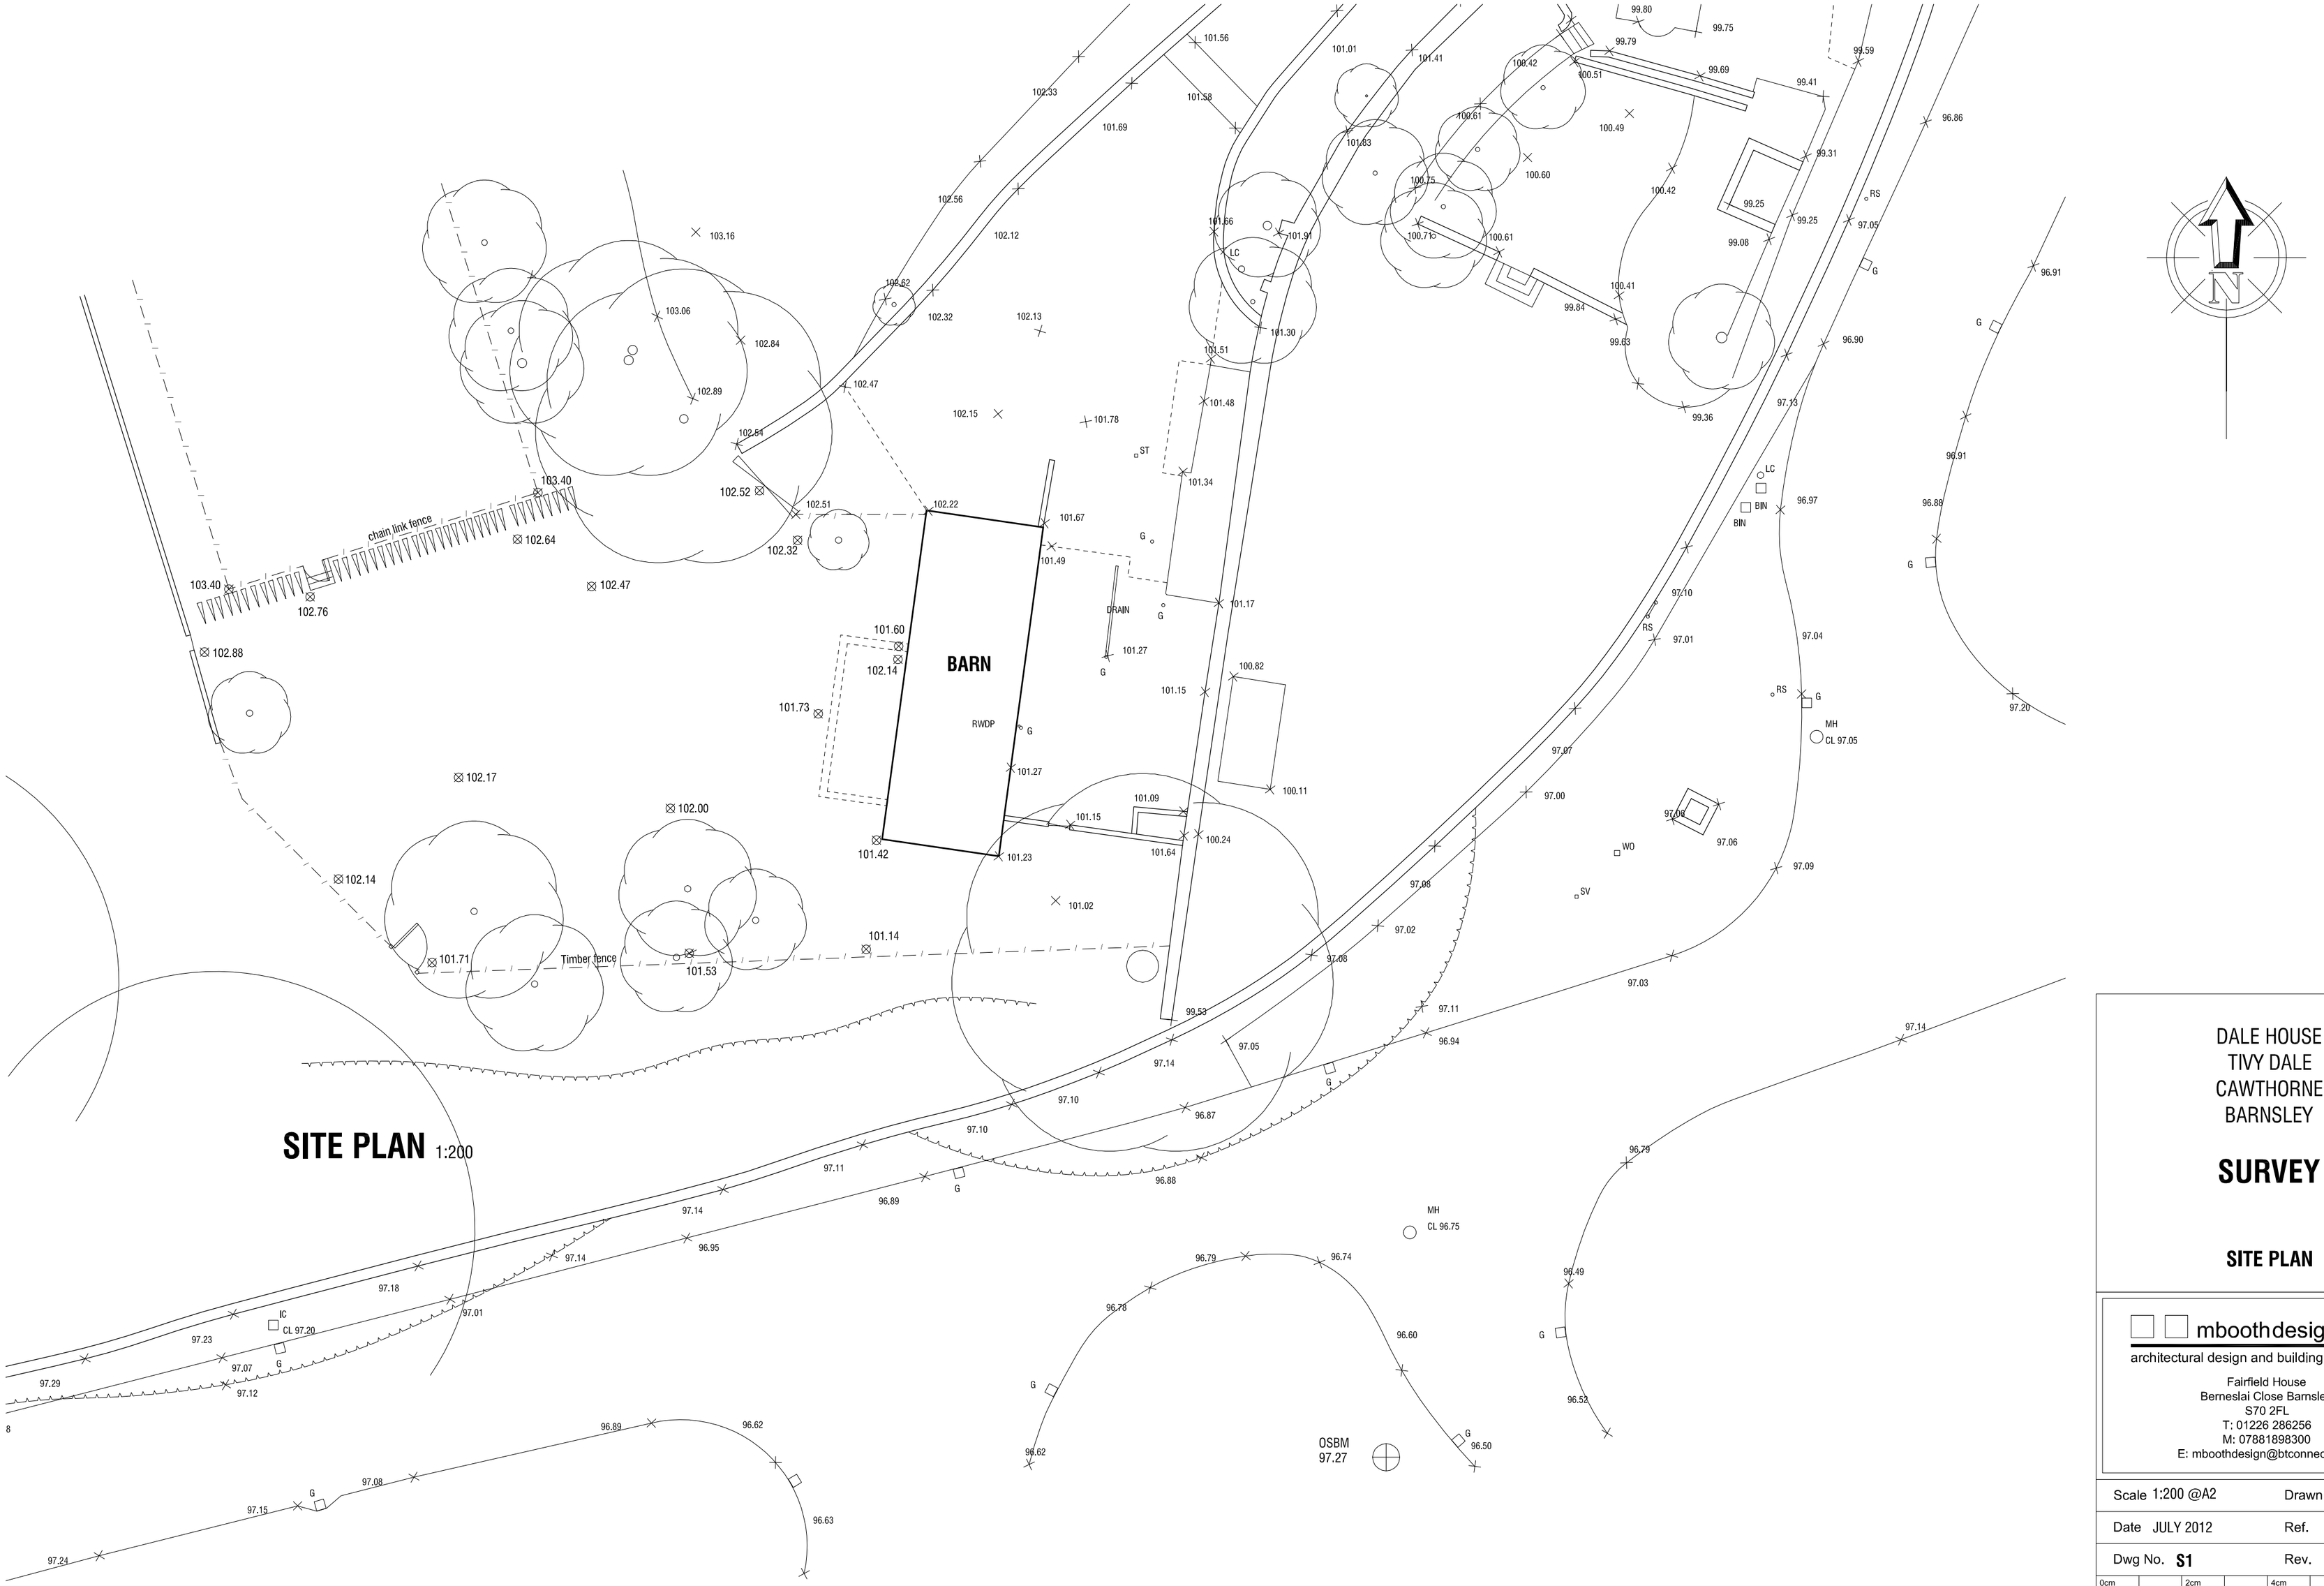

SITE PLAN 1:200

DALE HOUSE
TIVY DALE
CAWTHORNE
BARNSLEY

SURVEY

SITE PLAN

mboothdesign
architectural design and building consultants

Fairfield House
Berneslai Close Barnsley
S70 2FL
T: 01226 286256
M: 07881898300
E: mboothdesign@btconnect.com

Scale	1:200 @A2	Drawn	MJB
Date	JULY 2012	Ref.	12.21
Dwg No.	**S1**	Rev.	

0cm | 2cm | 4cm | 6cm

Copyright mboothdesign. All dimensions in millimeters unless otherwise stated. Dimensions for setting out in existing buildings are to be checked and verified on site. to be checked on site