




EAST ELEVATION
AS PROPOSED

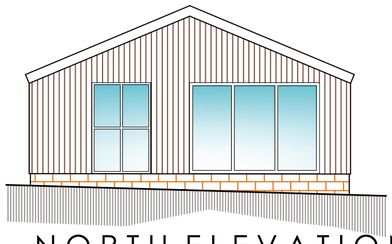


NORTH ELEVATION
AS PROPOSED

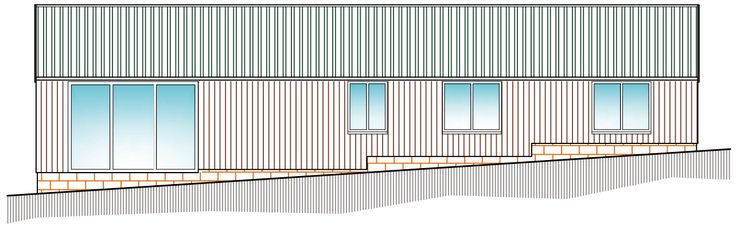


WEST ELEVATION
AS PROPOSED

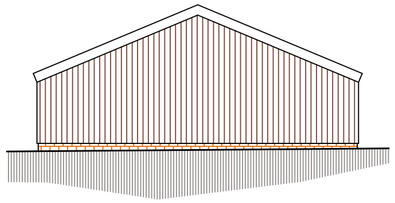


SOUTH ELEVATION
AS PROPOSED

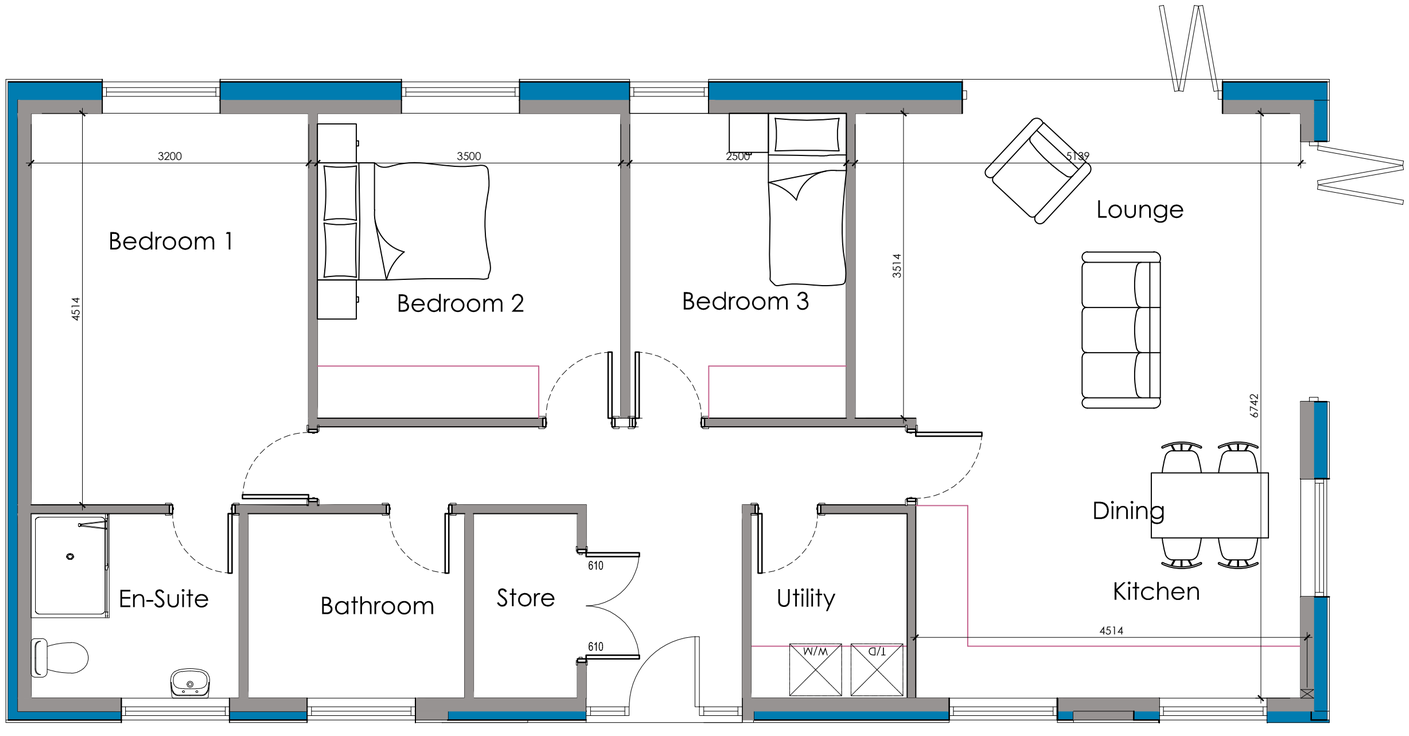


EXISTING REFUSE BIN COLLECTION POINT FOR THE LODGE AND FORMER KENNELS. AREA TO REFORMED WITH 600X600MM STONE PAVINGS TO AN OVERALL SIZE OF 2.4 X 2.4 M.

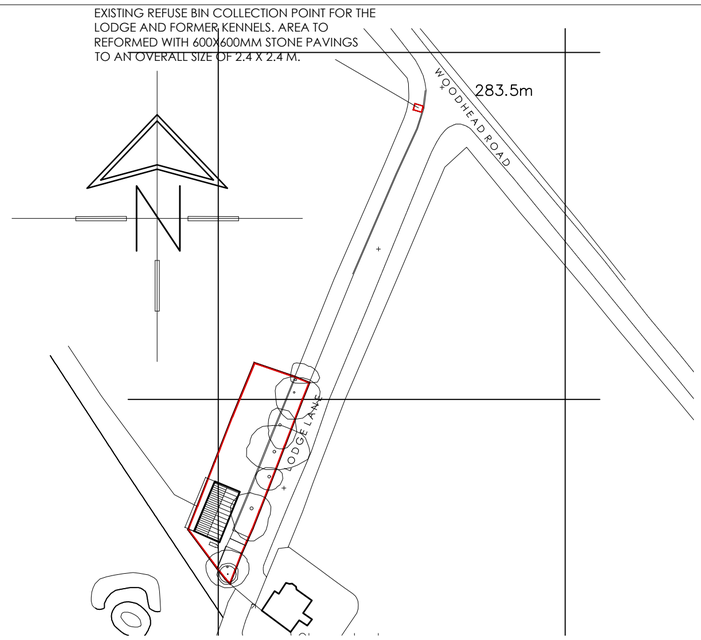

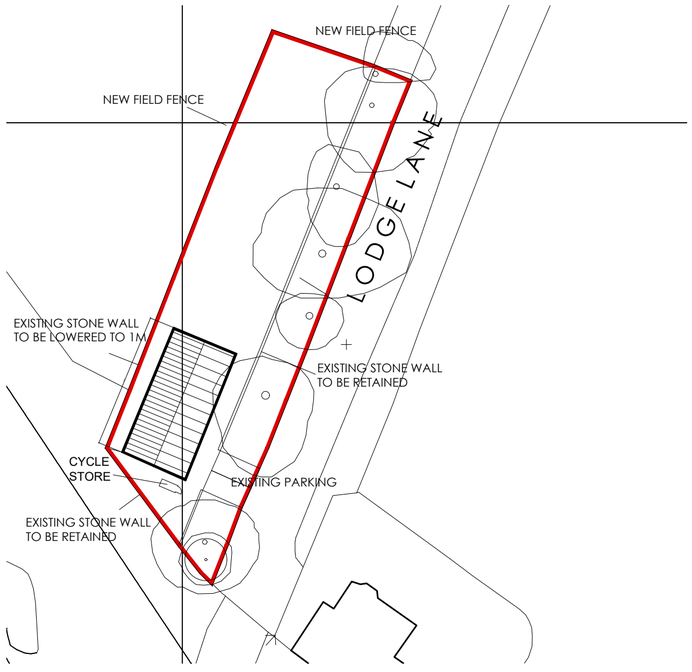

White Agus Architectural Services

OFFICE ONE,
DRILL HALL,
11 EASTGATE,
BARNSLEY,
S70 2EU

Phone: 01226 208482
Email: info@whiteagus.co.uk
Web: www.whiteagus.co.uk


| | |
|---|---|
| Project.<br>CONVERSION OF KENNELS TO DWELLING<br>LODGE LANE, WORTLEY | Client.<br>WHARNCLIFFE ESTATES<br>Estate Office, Wortley,<br>Sheffield S35 7DB |
| Drawing Title.<br>PLANS & ELEVATIONS<br>AS PROPOSED | Date. FEB 2024 / Scale. 1:50 & 1:100 @A2<br>Ref. 23–169 / Dwg. No. 01 / Rev. A |

| Date | Suffix | Description | Date | Suffix | Description |
|---|---|---|---|---|---|
| 24-04-24 | A | BIN COLLECTION POINT ADDED | | | |