Notes:


PLANNING DRAWINGS, NOT TO BE USED FOR BUILDING REGULATIONS OR CONSTRUCTION PURPOSES

MATERIALS:
External walls - 150mm coursed local sandstone, random lengths, split faced
Roof - natural blue slate
Window - grey aluminium/ timber frames, cut stone flush cills, headers & mullions
Front door - grey aluminium/ timber frame, fully glazed
Garage door - sectional, grey powder coated
Rainwater goods - Grey steel/ aluminium
External works - hard landscaping block paving generally, stone flags to terrace, stone boundary walls with timber feather edge fencing over


Revision:

Revision List:

Project Name:	The Quarry, Rockside Road
Drawing Title:	S&W Elevations - Proposed
Drawing Number:	1043/TP/009
Scale:	1:100@A3
Date:	July 11

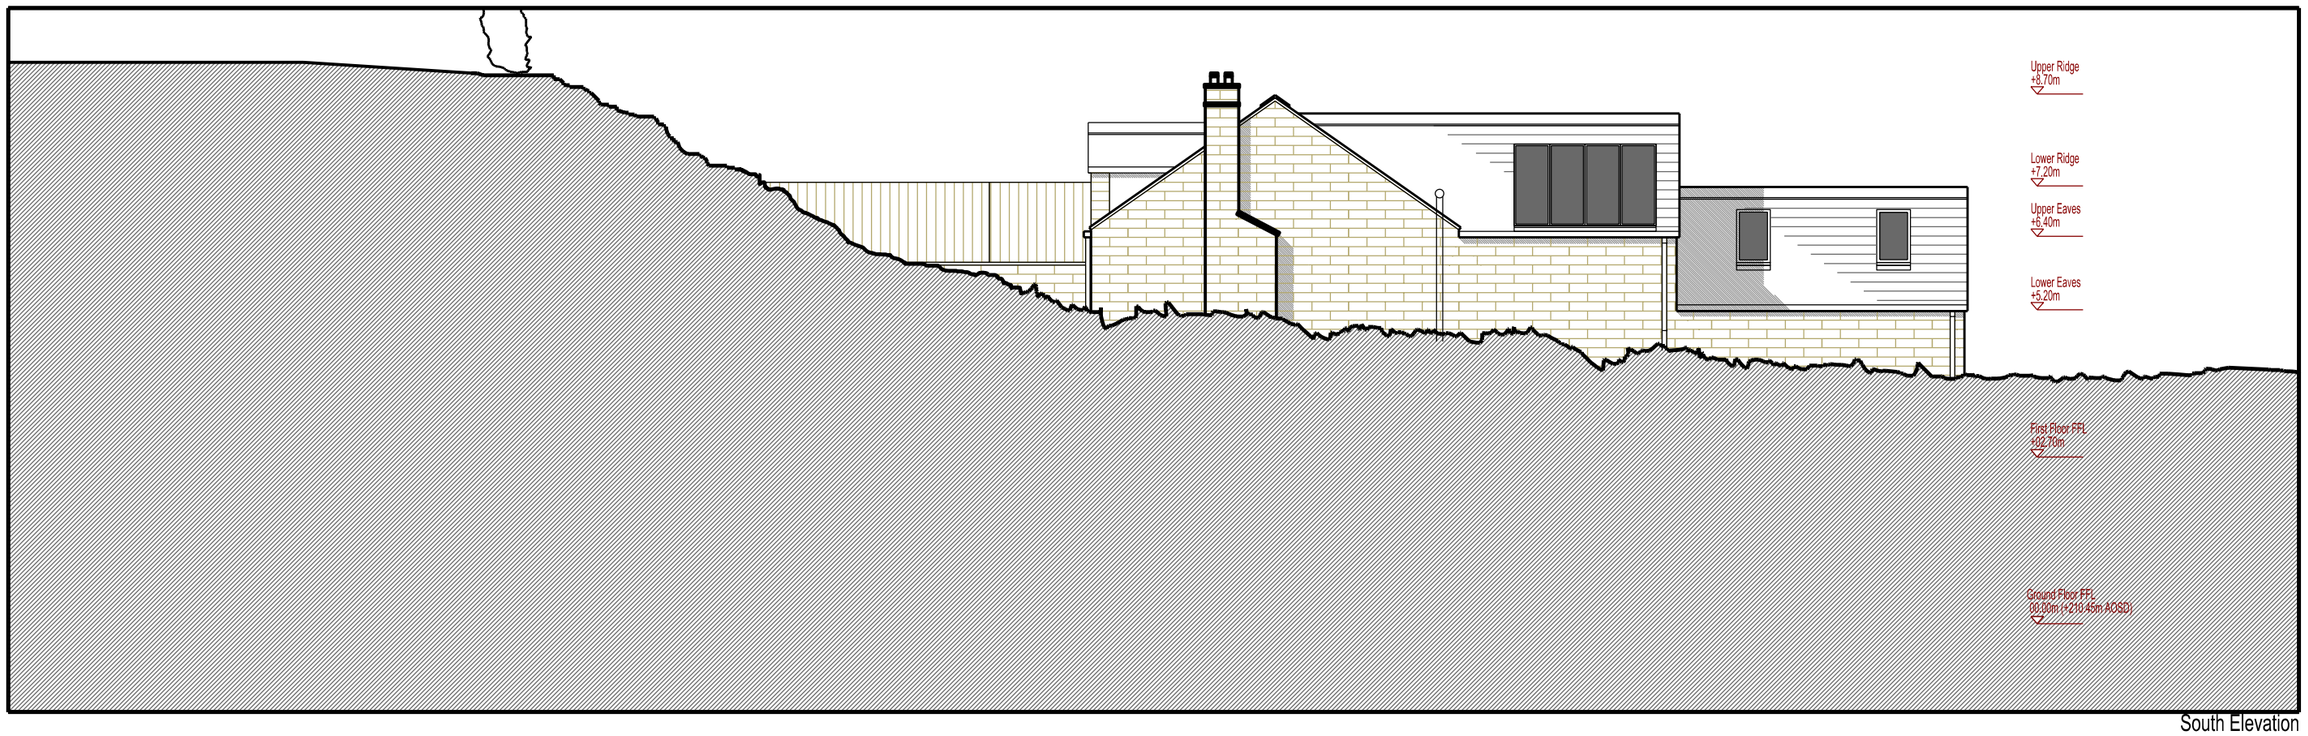

South Elevation

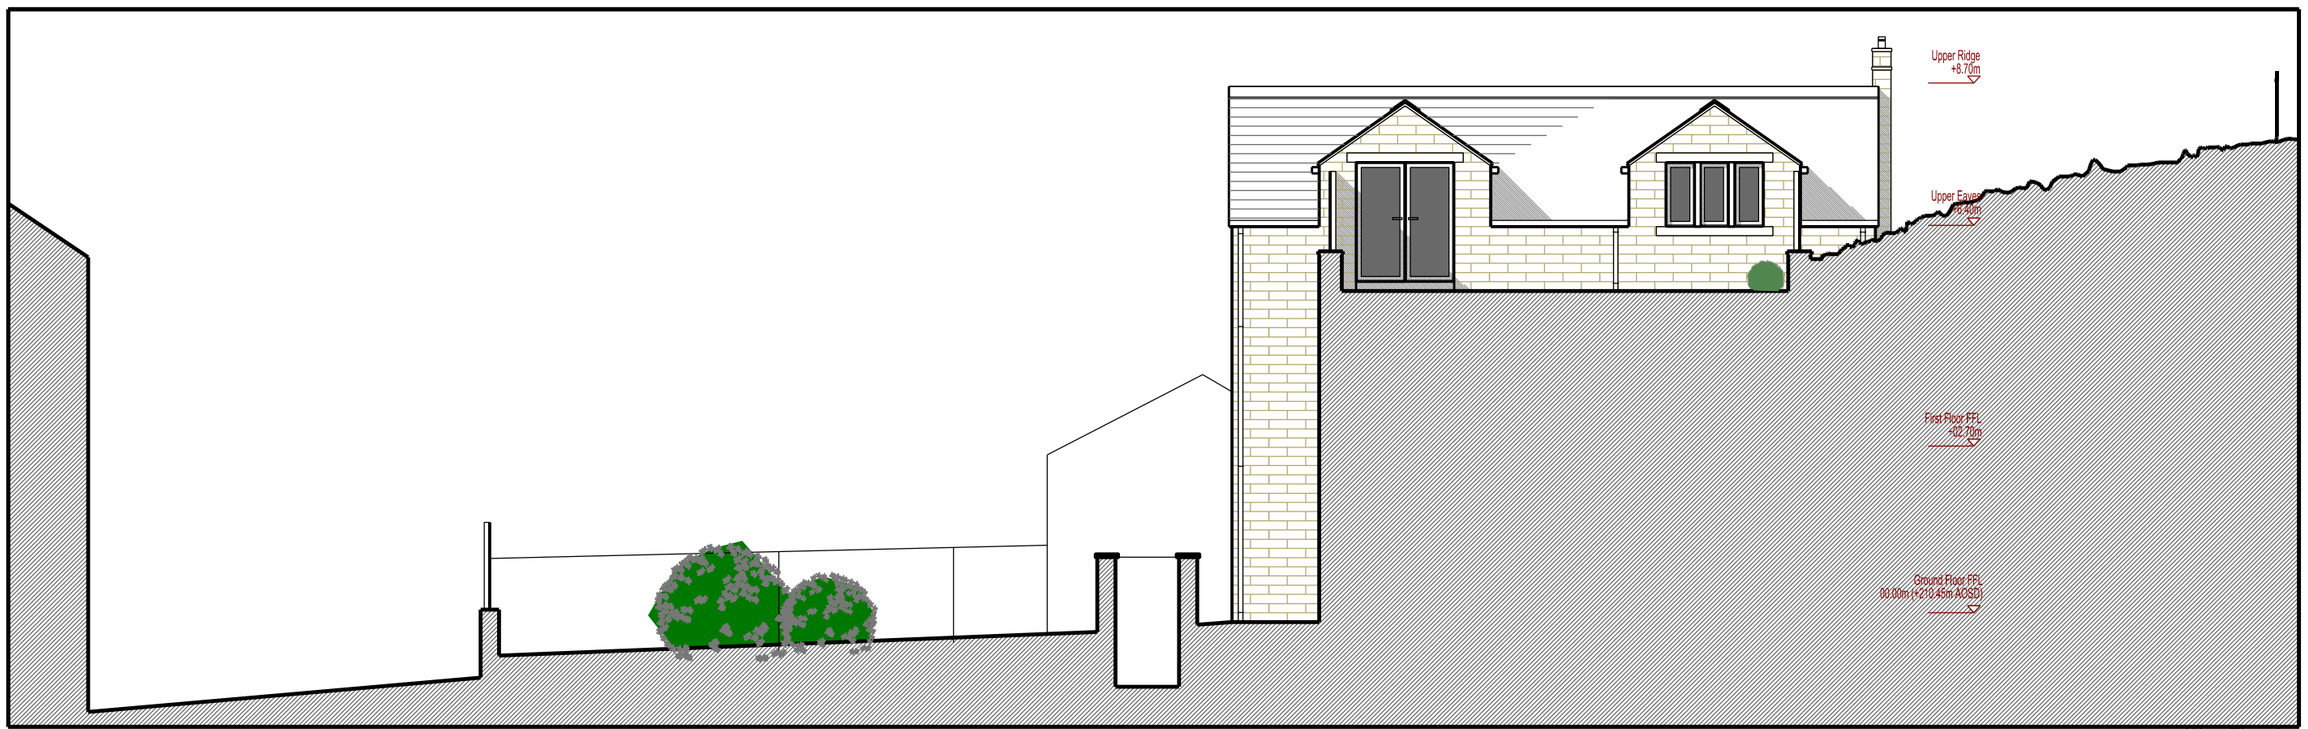

West Elevation

DSA design space architecture t: +44 (0)1226 762697 e:info@designspacearchitects.co.uk www.designspacearchitects.co.uk