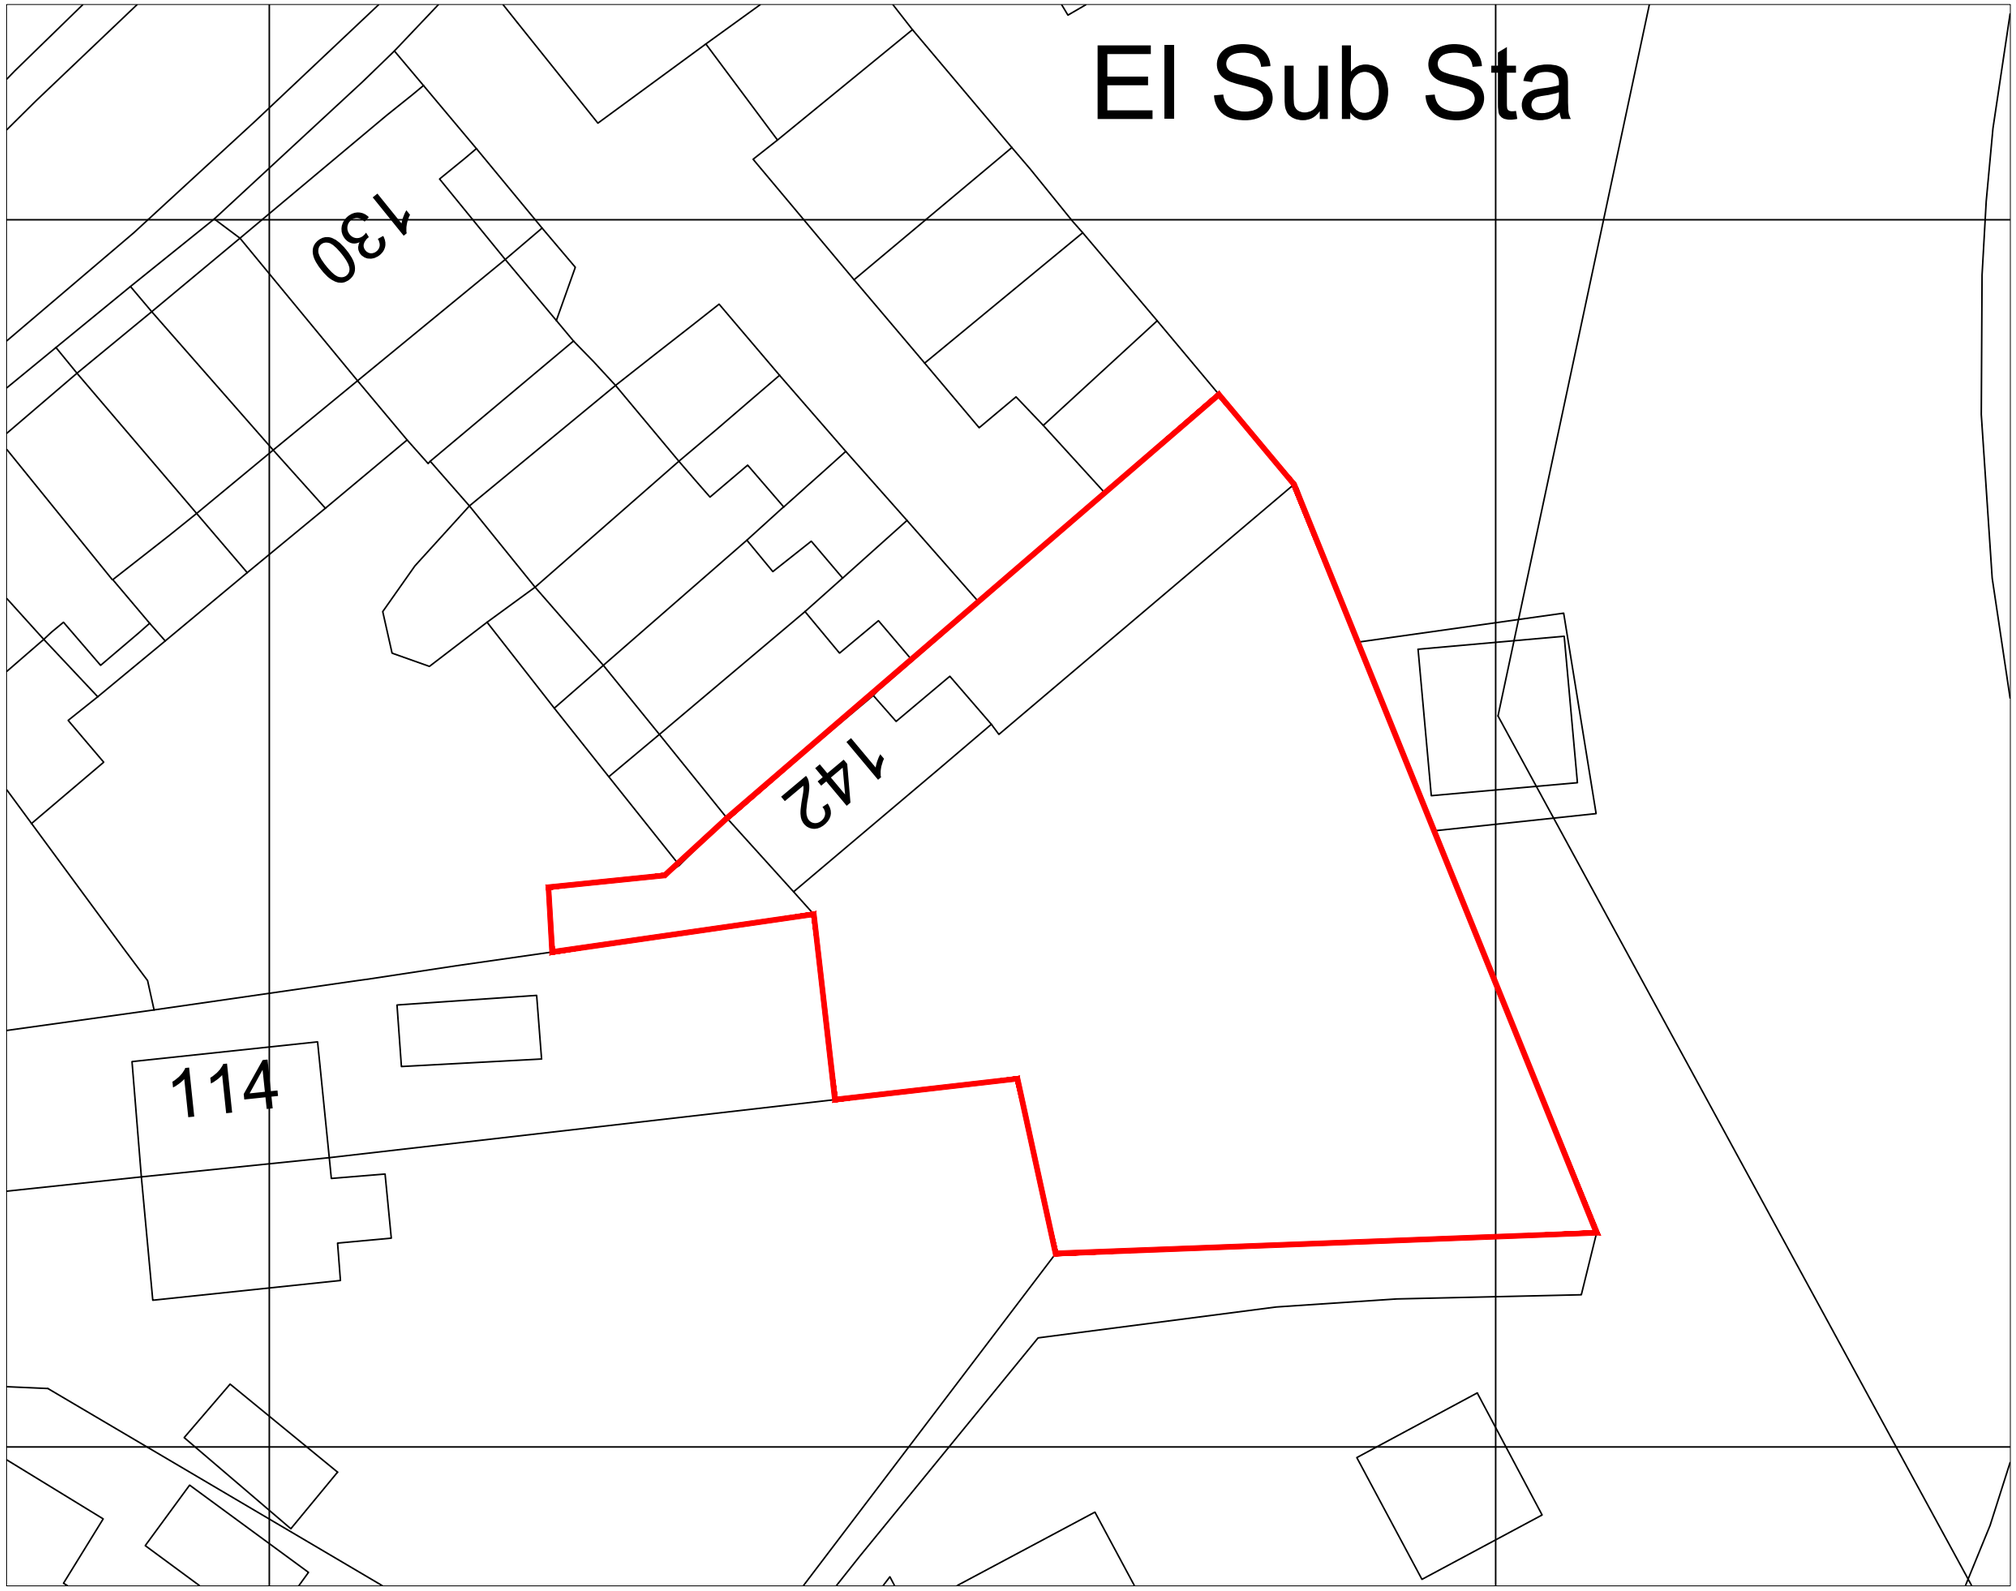


THIS IS NOT THE LOCATION PLAN. THIS PLAN IS SOLELY TO BE USED TO SHOW THE EXISTING SITE.

Project: – 142 Dearne Hall Road, Barnsley, S75 1LX
Sheet Title: – Existing Site Plan
Sheet Number: – E@142DHR – PP01
DATE 28/02/2022 Scale 1: 250
MH Architectural & Project Management t: 07710540271 e: landatmirfield@gmail.com