

1) This drawing and the design and details depicted thereon are the copyright of Peter Dimberline Chartered Architect.
2) All dimensions on this drawing are to be checked by the Contractor and any discrepancies are to be reported to the Architect.
3) Do not scale critical dimensions off this drawing.
4) Contractor to ensure that all Health & Safety requirements (CDM Regulations) in relation to this project will be complied with.


# PROPOSED DWELLING DETAILS AT 1:100

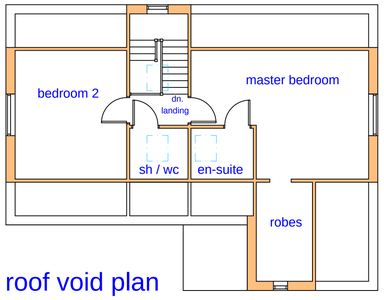


roof void plan

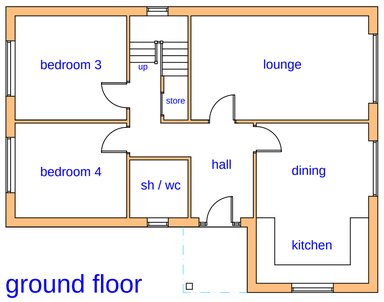



ground floor

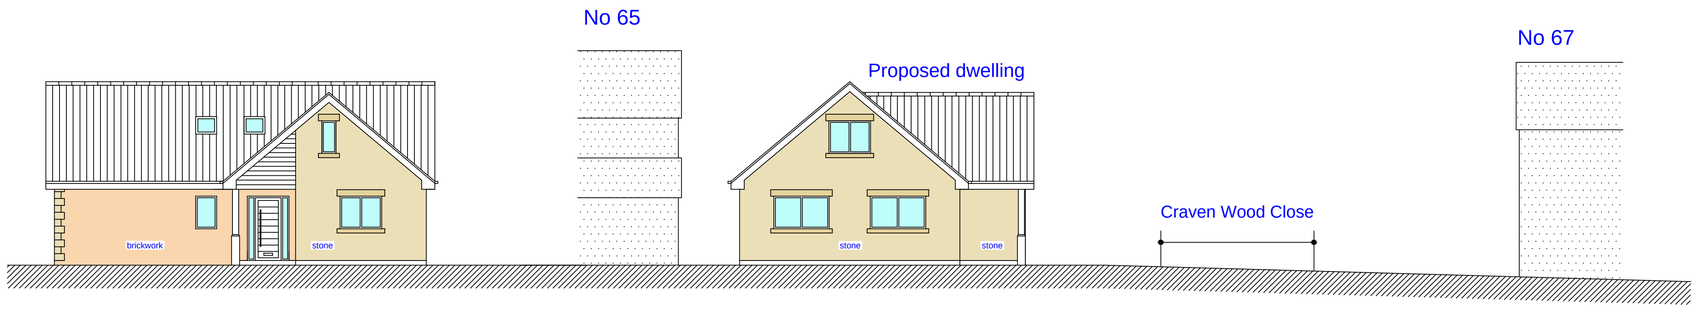


north elevation

east elevation and relationship with adjacent buildings

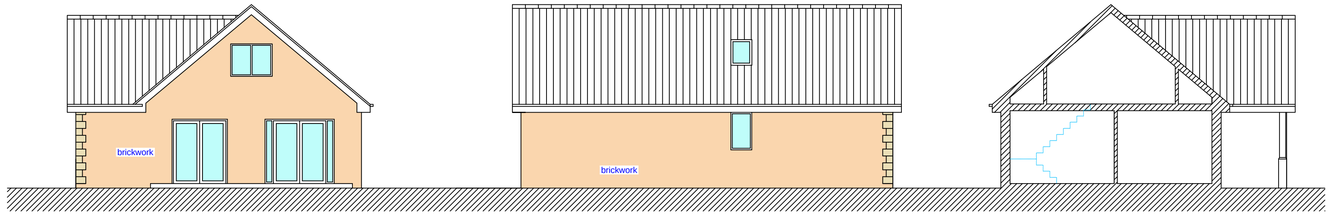



west elevation


south elevation



basic section

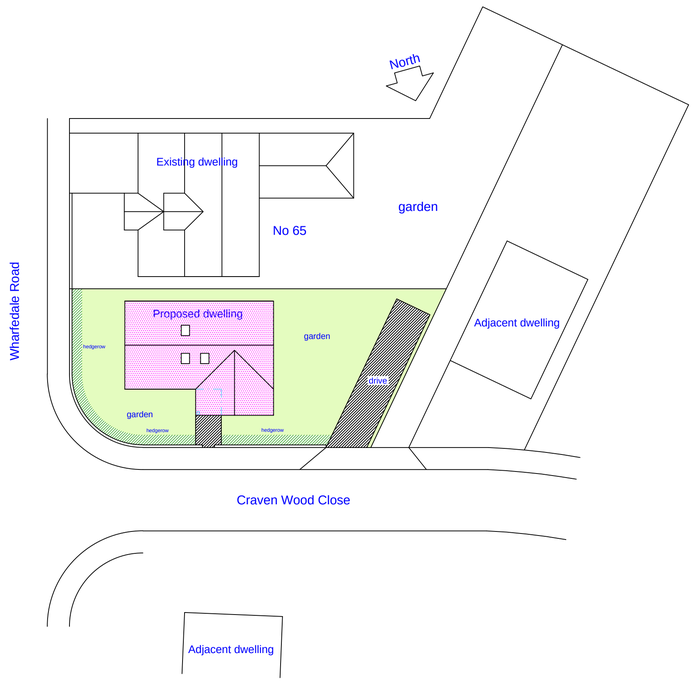


Proposed site layout at 1:250

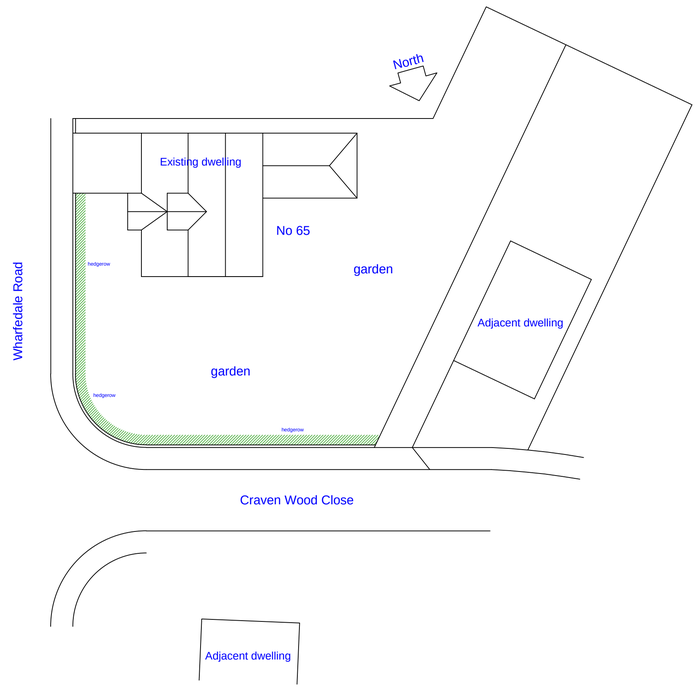


Existing site layout at 1:250

REVISIONS

**PETER DIMBERLINE** Dip Arch, RIBA
**CHARTERED ARCHITECT**

2 TIPSEY COURT, STAINCROSS
BARNSLEY, S75 6FZ

tel/fax ( 01226 ) 390947
email: pdimberline@tiscali.co.uk

CLIENT
W J Sleight and K Vallender

PROJECT
Proposed residential development of one detached dwelling

LOCATION
Land within the domestic curtilage of 65 Wharfedale Road, Gawber, Barnsley

DRAWING
Existing and proposed site layout and dwelling details

SCALES 1:250 and 1:100 DATE Feb' 20

DRWG No. 2020/03/01 DRAWN BY PD

REV.