


Existing Site Plan - 1:500

Notes

See Tree Report for details of tress to be remove & pruned

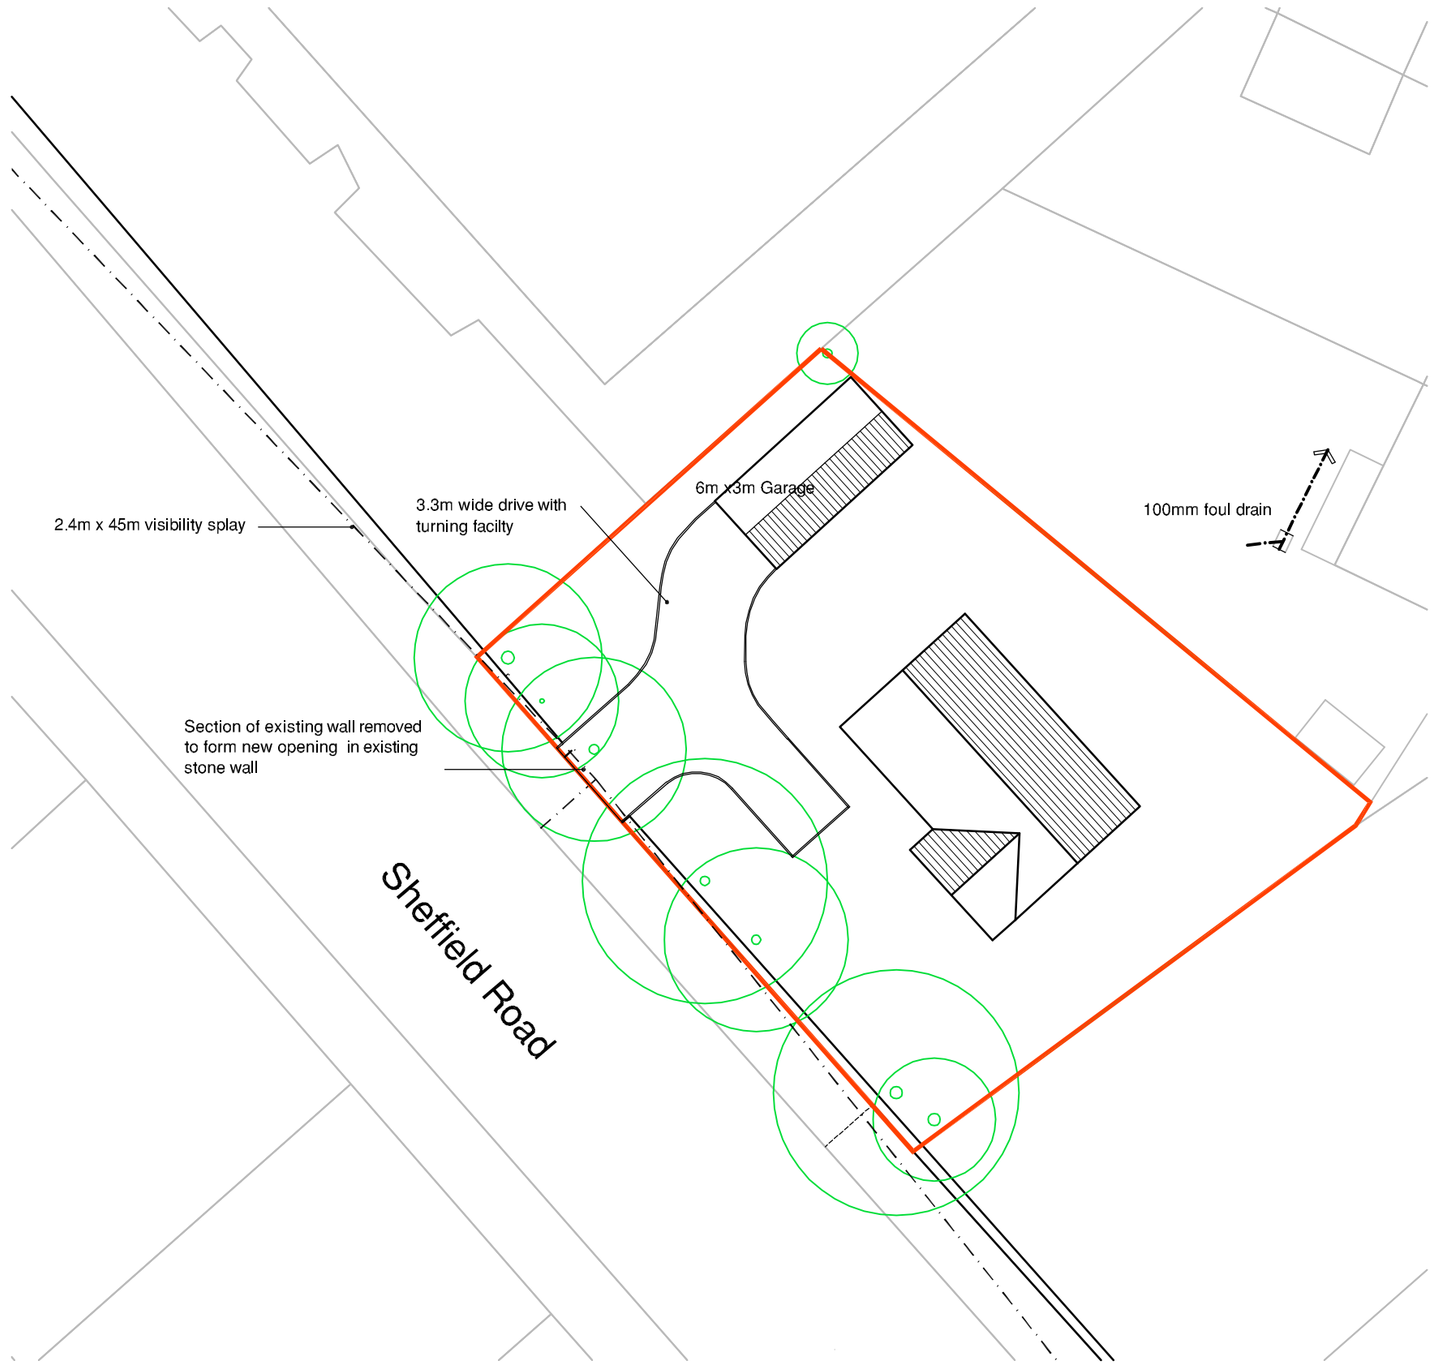

Proposed Site Plan - 1:200

Notes

Design of house , external appearance and materials to be agreed at detailed application stage.

Foul drainage to be connected to existing 100mm foul drain to rear of 95, Chapel Street.
Surface water drainage to soakaway subject to perculation tests

copyright

this drawing and the design depicted thereon are the copy right of Richard Lawton - Architect

all drawings and dimensions to be checked and any discrepancies to be reported to the Architect prior to the commencement of works or production of shop drawings.

no dimensions to be scaled from drawing unless approved by Architect

all work to be carried out in accordance with the Building Regulations and the requirements of the Local Authority

REVISIONS

REF.	DESCRIPTION	BY	CHK	DATE
A	DWELLING & DRIVE REPOSITIONED	RAL		17.03.14

Richard Lawton ARCHITECT

RICHARD LAWTON - ARCHITECT

3, KENSINGTON ROAD
BARNSLEY, SOUTH YORKSHIRE
S75 2TX

tel: 07432 114 396

fax: 01226 204103

web: www.richardlawton-architect.co.uk

e-mail: richard@richardlawton-architect.co.uk

CLIENT
MR & MRS B PICKLES

PROJECT
OUTLINE PLANNING APPLICATION
LAND TO REAR OF
95, CHAPEL STREET, HOYLAND

DRG.TITLE
EXISTING AND PROPOSED SITE PLANS

SCALES	DATE	DRAWN	CHKD
1:500 & 1:200	05.03.14	RAL	

DRG. No.	REV
058/03	A

PDF Created with deskPDF PDF Writer - Trial :: http://www.docudesk.com