




FRONT ELEVATION
AS PROPOSED

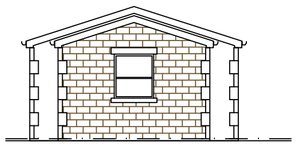


SIDE ELEVATION
AS PROPOSED

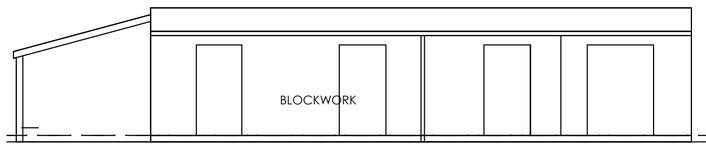


FRONT ELEVATION
AS EXISTING

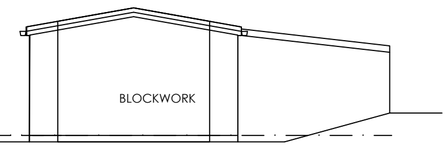


SIDE ELEVATION
AS EXISTING

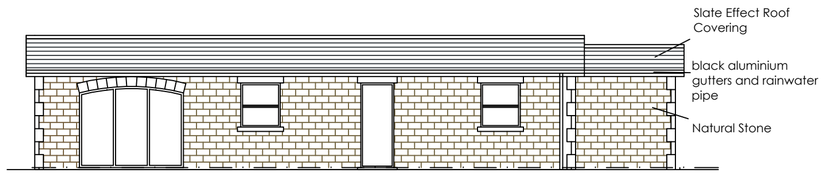


REAR ELEVATION
AS PROPOSED

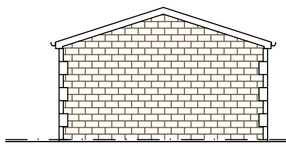


SIDE ELEVATION
AS PROPOSED

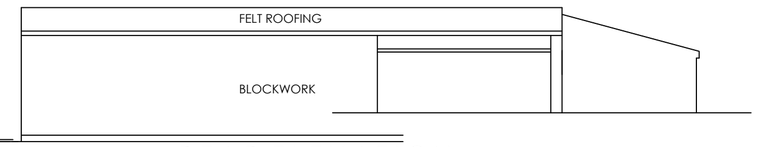


REAR ELEVATION
AS EXISTING

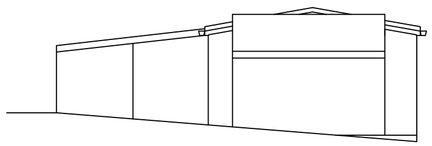


SIDE ELEVATION
AS EXISTING

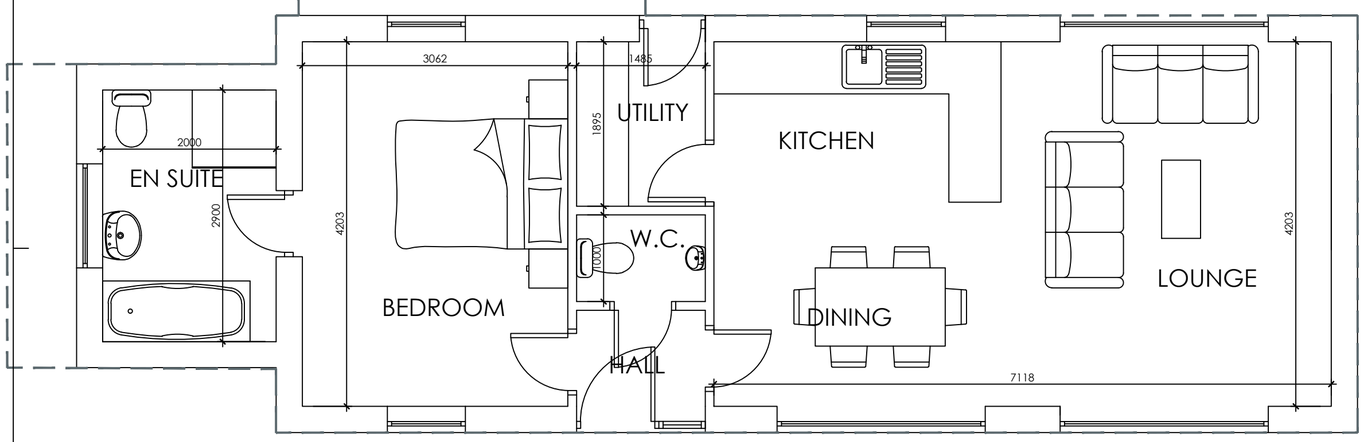

PLAN
AS PROPOSED

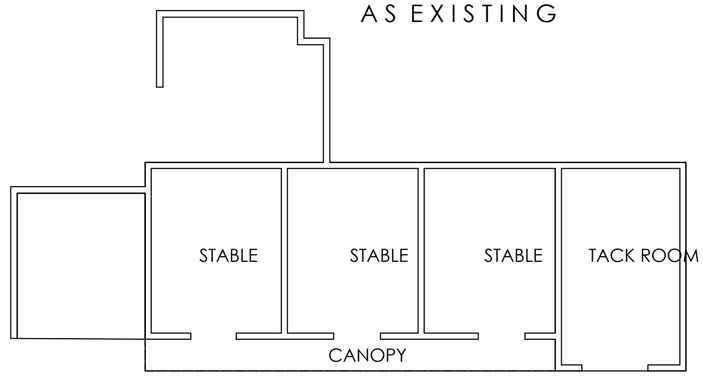


PLAN
AS EXISTING

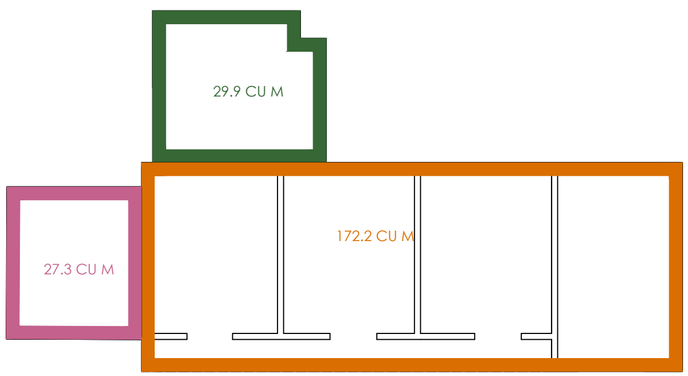

BUIDING VOLUME
AS EXISTING - TOTAL = 229.92 CU M



BUIDING VOLUME
AS PROPOSED - TOTAL = 183 CU M
79.5% OF EXISTING BUILDING VOLUME

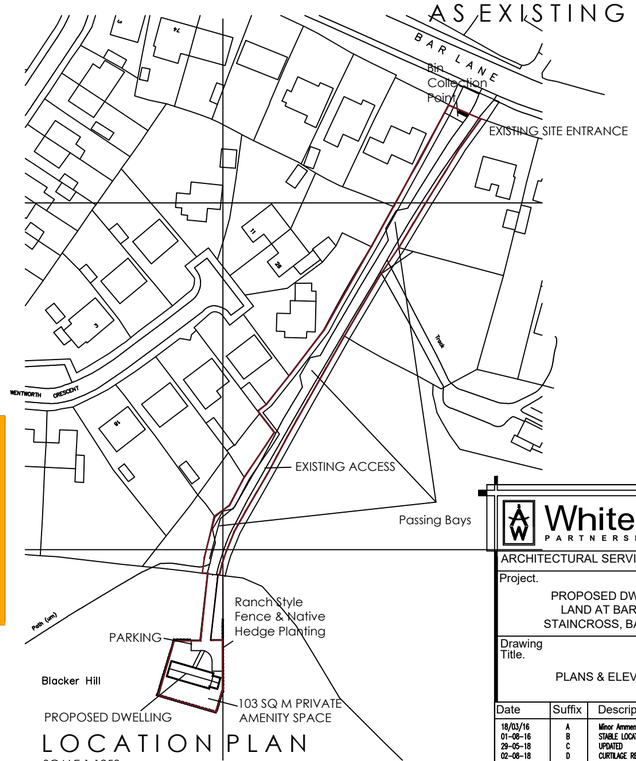

LOCATION PLAN
SCALE 1:1250

White Agus PARTNERSHIP
8 MORSTON BUSINESS PARK, WHALEY ROAD, BARUGH GREEN, BARNSLEY. S75 1HQ
Phone: 01226 208482
Fax: 01226 283030
Email: info@whiteaguspartnership.co.uk
Web: www.whiteaguspartnership.co.uk
ARCHITECTURAL SERVICES AND SURVEYORS

Project.	Client.
PROPOSED DWELLING LAND AT BAR LANE STAINCROSS, BARNSLEY	MR PAUL NEEDHAM
Drawing Title. PLANS & ELEVATIONS	Date. MARCH 2016 / Scale. 1:50& 1:100 @ A2
	Ref. 15–156 / Dwg. No. 01 / Rev. E

Date	Suffix	Description	Date	Suffix	Description
18/03/16	A	Minor Ammendments			
01-08-16	B	STABLE LOCATION FROM ARCHIVES ADDED			
29-05-18	C	UPDATED			
02-08-18	D	CURTILAGE REVISED			
30-04-20	E	VOLUMES ADDED			