


EXISTING
REAR ELEVATION
SCALE 1:100

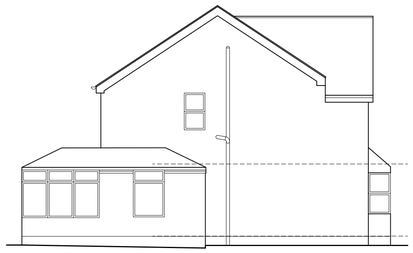


EXISTING
SIDE ELEVATION
SCALE 1:100



EXISTING
FRONT ELEVATION
SCALE 1:100



PROPOSED
REAR ELEVATION
SCALE 1:100

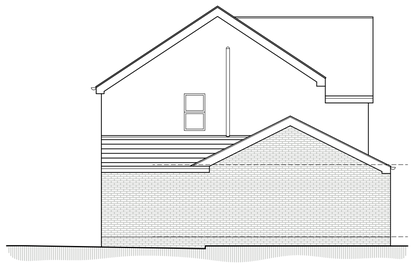

PROPOSED
SIDE ELEVATION
SCALE 1:100




PROPOSED
FRONT ELEVATION
SCALE 1:100




LOCATION PLAN
SCALE 1:1250



BLOCK PLAN
SCALE 1:500

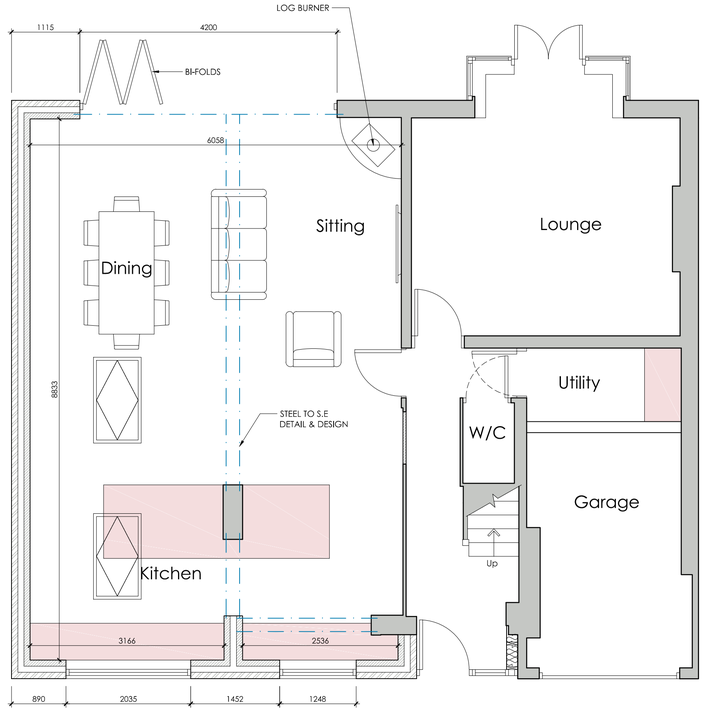

PROPOSED
GROUND FLOOR PLAN
SCALE 1:50

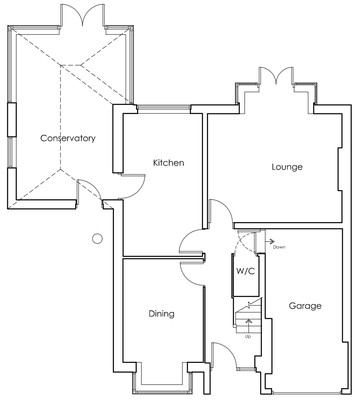

EXISTING
GROUND
FLOOR PLAN
SCALE 1:100

White Agus PARTNERSHIP
OFFICE ONE,
34 VICTORIA ROAD,
BARNSLEY,
S70 2BU
Phone: 01226 208482
Email: info@whiteaguspartnership.co.uk
Web: www.whiteaguspartnership.co.uk
ARCHITECTURAL SERVICES

Project.	Client.
PROPOSED WORKS AT 20 MONKTON WAY ROYSTON, S71 4FG	MR MICHAEL HOMER
Drawing Title. PLANS AND ELEVATIONS	Date. OCTOBER 2022 / Scale. 1:50 & 1:100 @ A1
	Ref. 22–126 / Dwg. No. 03 / Rev. A

Date	Suffix	Description	Date	Suffix	Description
23/11/2022	A	REVISED TO CLIENTS REQUIREMENTS			