
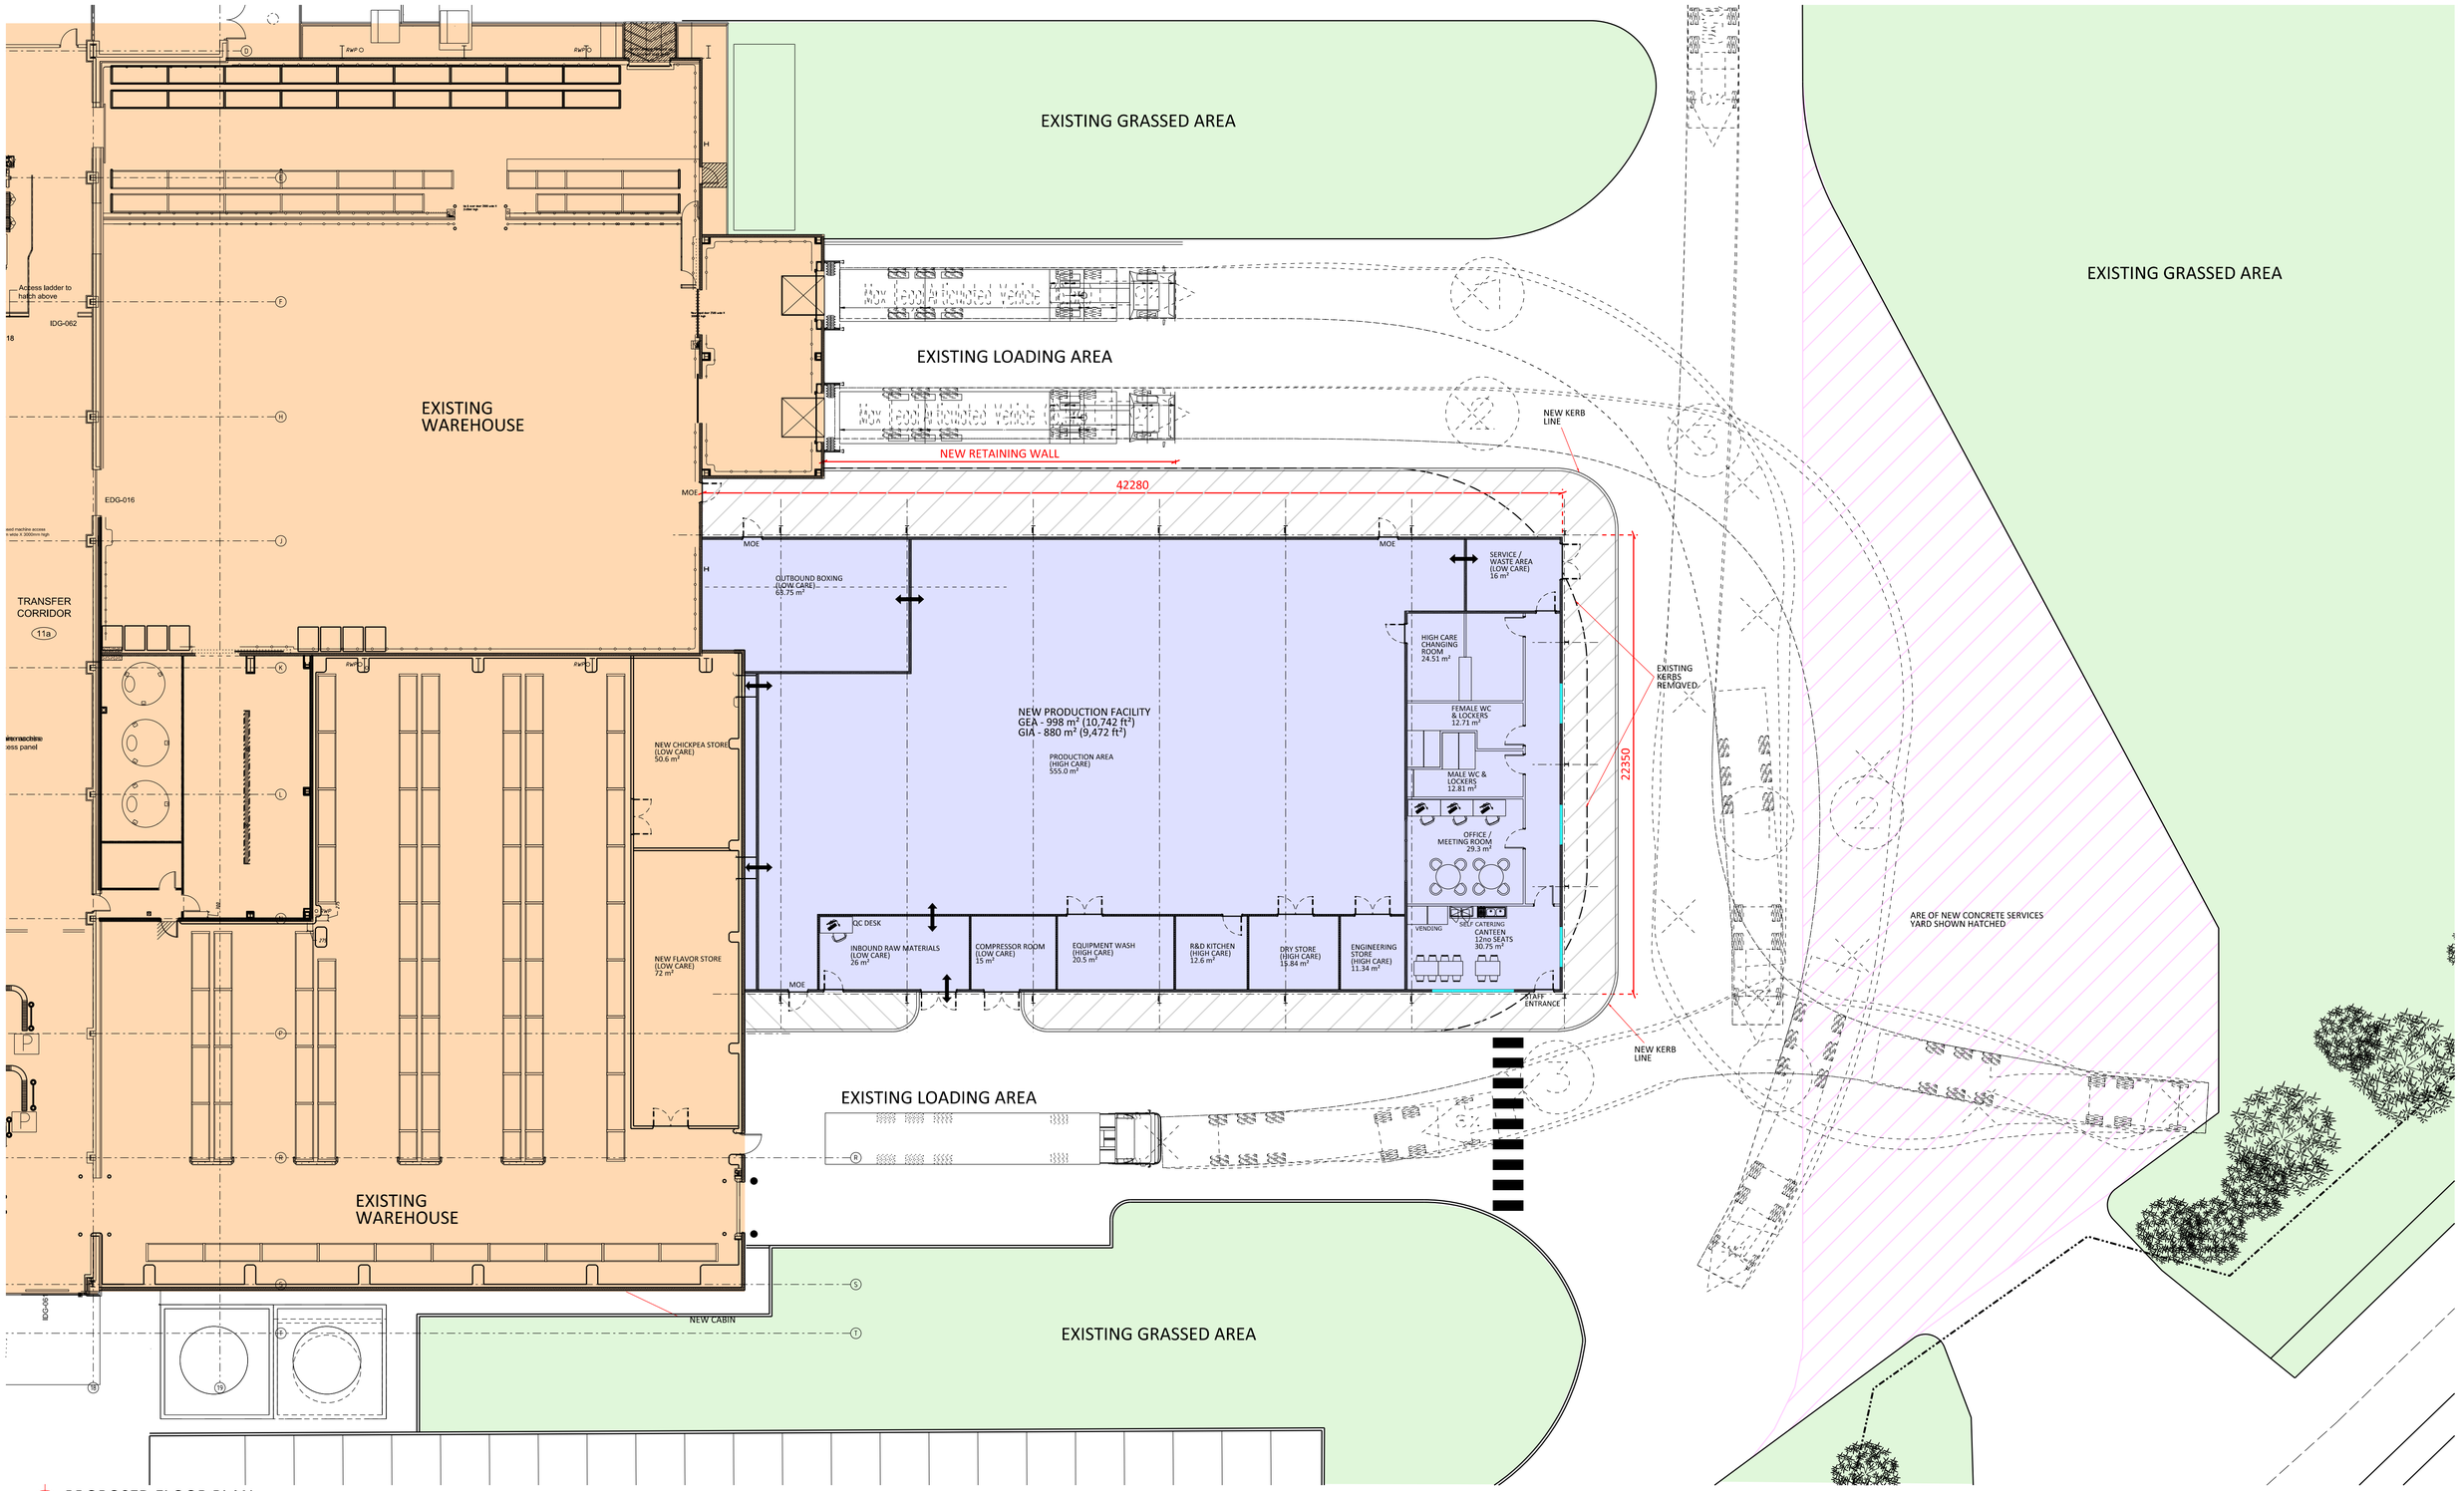


PROPOSED FLOOR PLAN
SCALE 1:150

0 1 2 3 4 5 10 15 20 25

Do not scale this drawing
ashton smith to be notified of discrepancies in figured dimensions
Contractors must check all dimensions from site
This drawing is copyright and is for use on this site only
This drawing is to be used solely for information as entitled
For other information refer to the latest revision of any cross referenced drawing

LOCATION PLAN

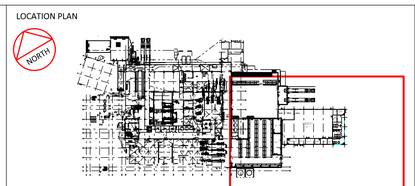

NOTES

POINTS TO CONSIDER
- LAYOUT / DIMENSIONS FOR INFORMATION PURPOSES ONLY, ALL DIMENSIONS AND LEVELS TO BE SITE CHECKED AND ARE SUBJECT TO THE TOPOGRAPHICAL SURVEY.
- ALL STEELWORK SHOWN INDICATIVELY.
- EXISTING BELOW GROUND DRAINAGE TO BE SURVEYED.

EXISTING BUILDING
PROPOSED EXTENSION
EXTENT OF NEW CONCRETE - SERVICE YARD HIGH GRADE (773 m²)
EXTENT OF NEW CONCRETE - LOW GRADE

REV	DATE	DESCRIPTION	DRAWN BY	CHECKED BY
A	JAN 2017	BUILDING SHAPE ADJUSTED AND EXTERNAL COUMNS ADDED.	MJ	PC

REVISIONS

PROJECT TITLE
FRESH PAK RECONFIGURATION

DRAWING TITLE
BUILDING EXTENSION - PROPOSED FLOOR PLAN

DRAWING NO.	REVISION	DATE	DRAWN BY
P02	A	14.09.16	PC
SCALE	SHEET	STATUS	CHECKED BY
1:150	A1	PLANNING	AA

Ashton Smith, Belvedere House, 2 Victoria Avenue, Harrogate, North Yorkshire, HG1 1EL
Tel: 01423 522882 Fax: 01423 565104
www.ashtonsmith.co.uk

CLIENT
Fresh - Pak
Chilled Foods

ashtonsmith
beyond design

JOB NO. 16059