
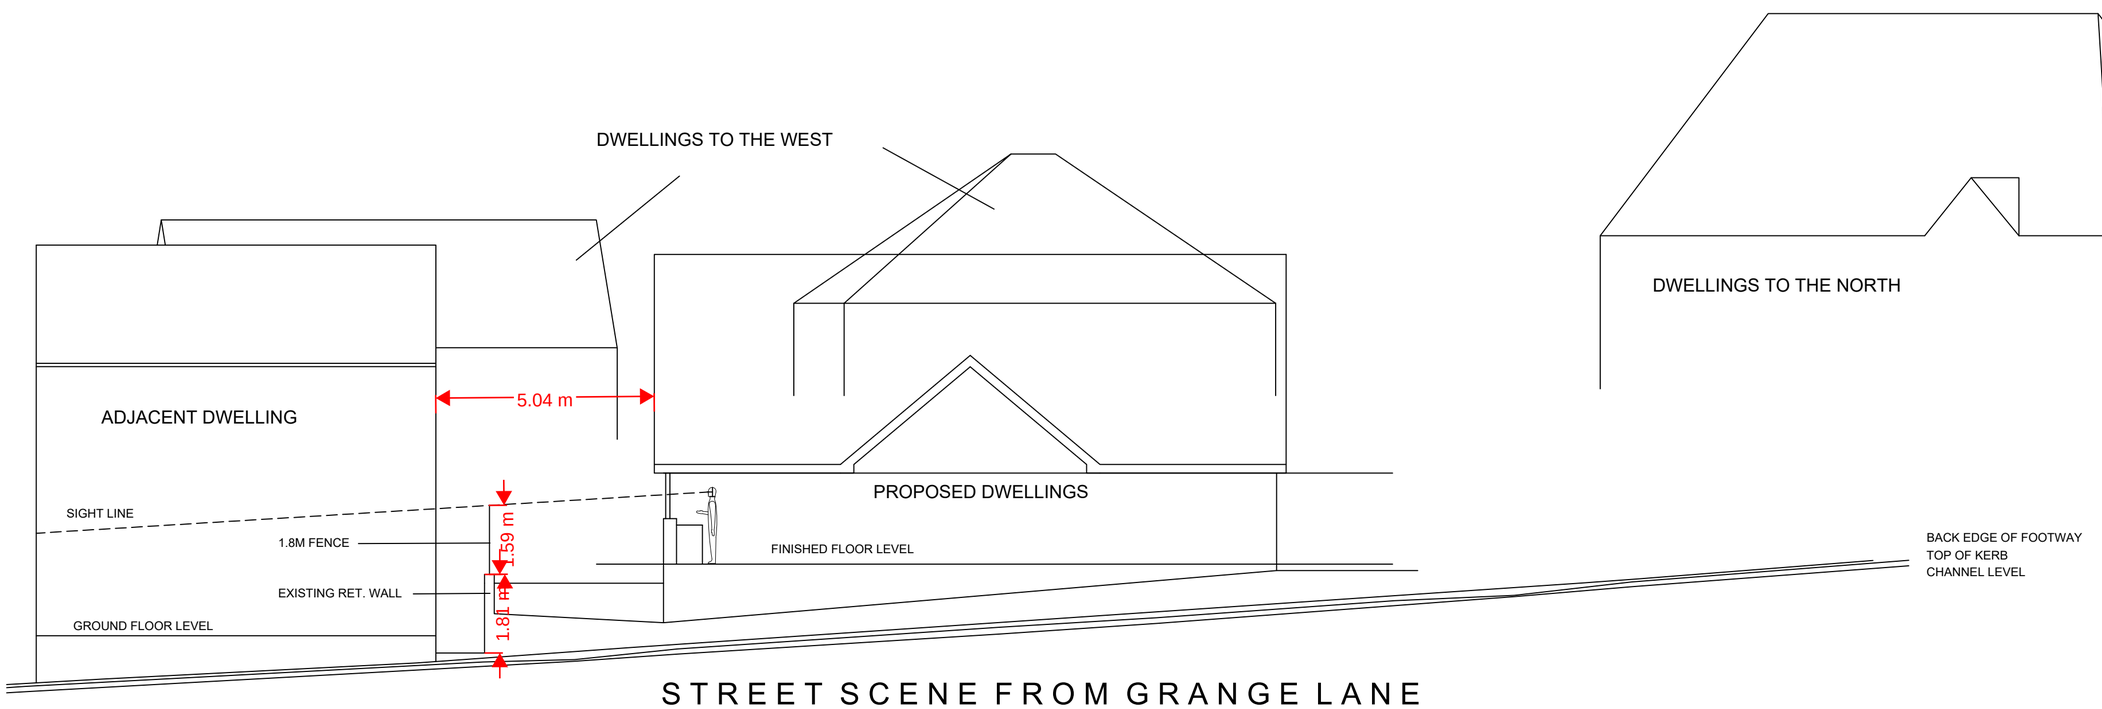



STREET SCENE FROM GRANGE LANE

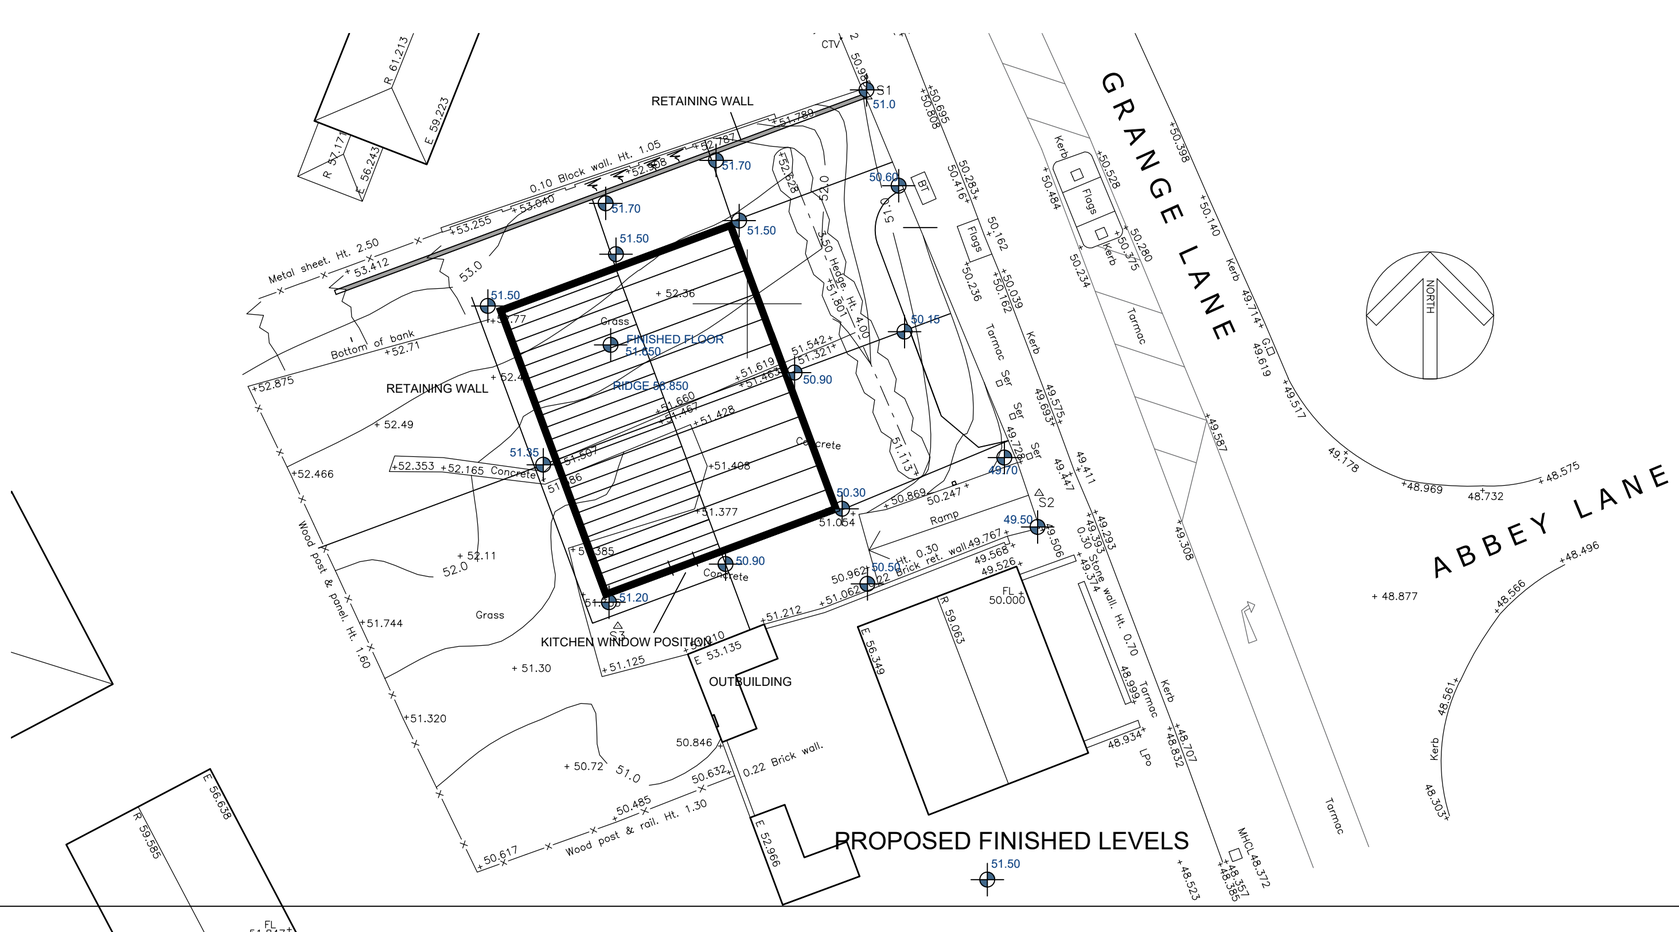


| | |
|---|---|
| White Agus PARTNERSHIP | OFFICE ONE<br>34 VICTORIA ROAD<br>BARNSLEY.<br>S70 2BU<br>Phone: 01226 208482<br>Email: info@whiteaguspartnership.co.uk<br>Web: www.whiteaguspartnership.co.uk |
| ARCHITECTURAL SERVICES | |
| Project.<br>PROPOSED DWELLINGS<br>GRANGE LANE, BARNSLEY | Client.<br>MRS GWEN COOPER |
| Drawing Title.<br>SITE PLAN WITH EXISTING & PROPOSED LEVELS & STREET SCENE | Date. SEPT 2020<br>Scale. 1:200 @ A2<br>Ref. 19-146<br>Dwg. No. 05<br>Rev. |

| Date | Suffix | Description | Date | Suffix | Description |
|---|---|---|---|---|---|
| | | | | | |