




EXISTING FRONT
SCALE 1:100

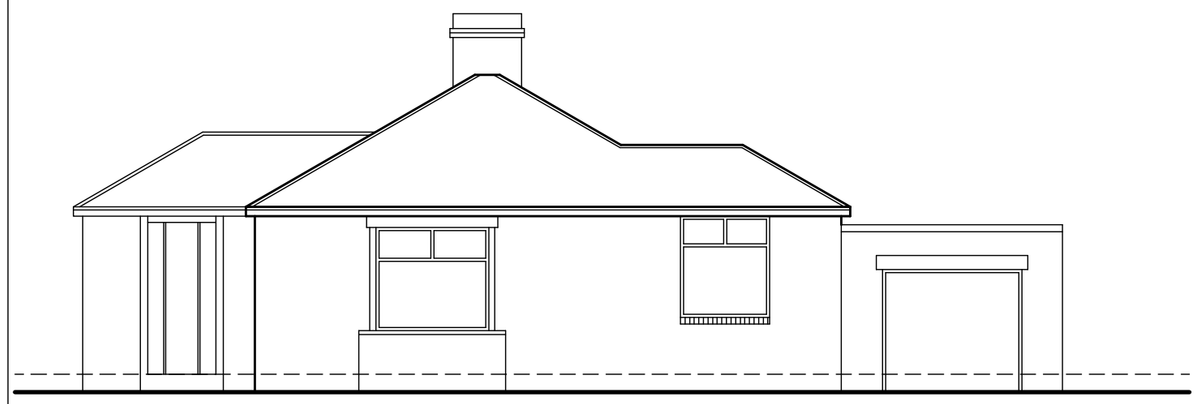


EXISTING SIDE
SCALE 1:100

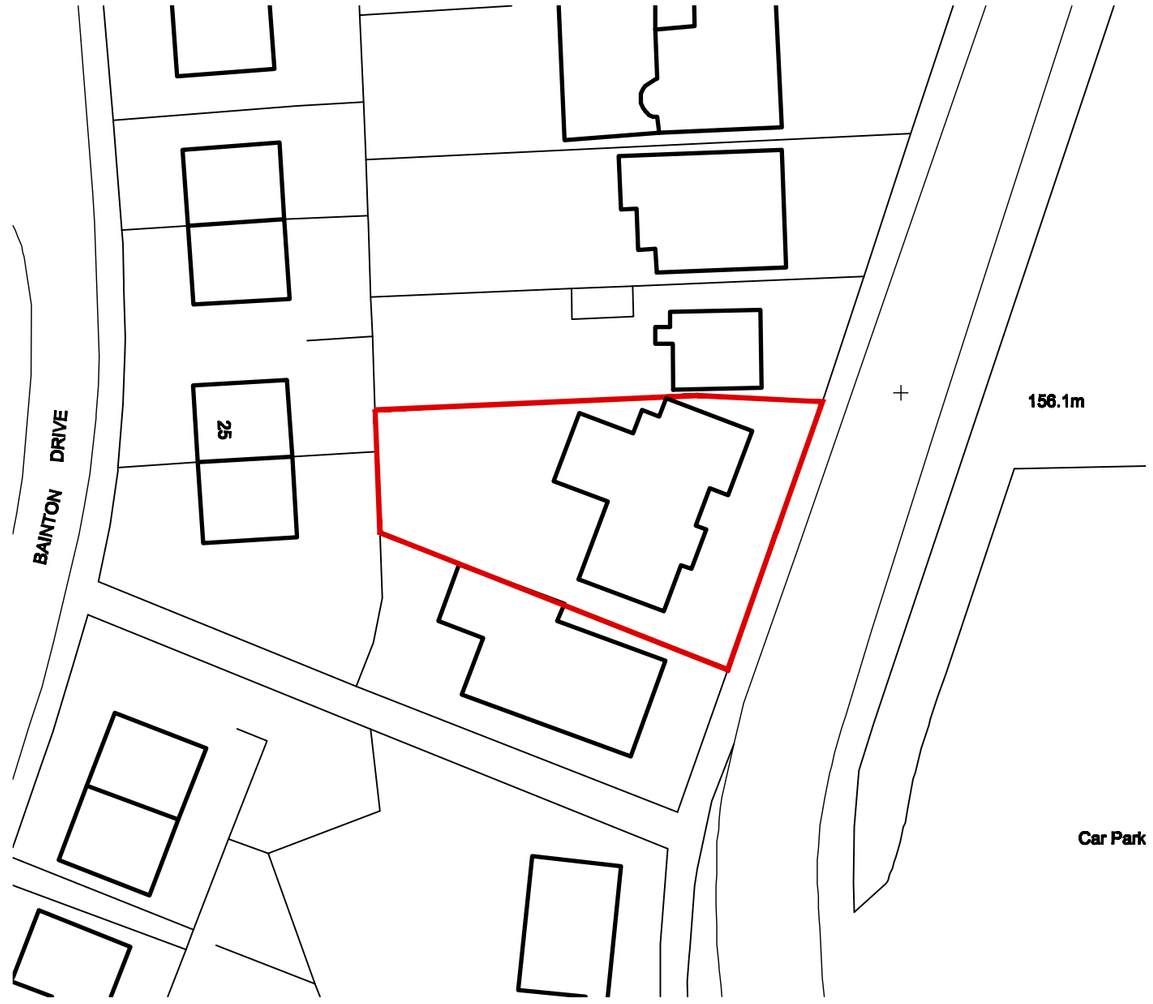


SITEPLAN AS PROPOSED
SCALE 1:500

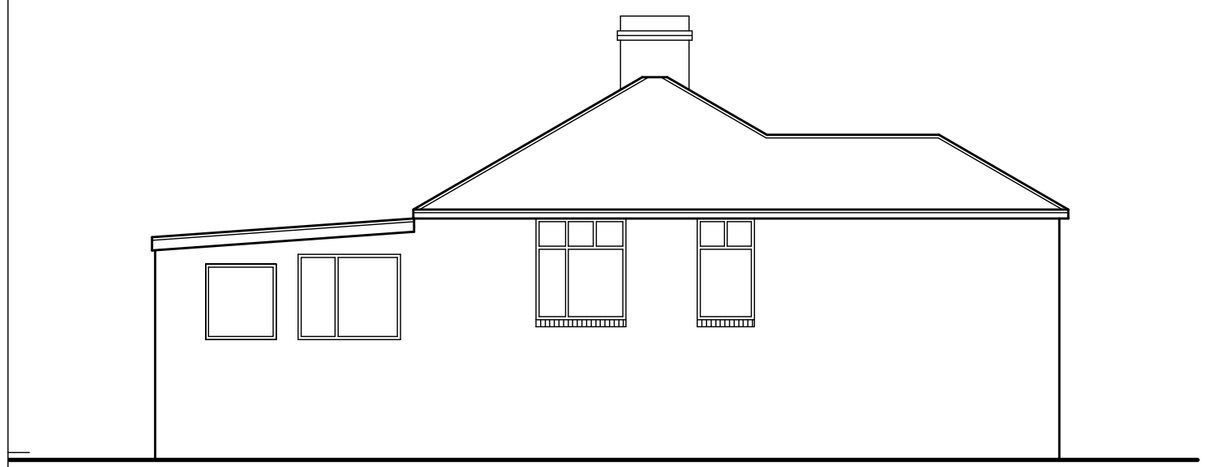


EXISTING REAR
SCALE 1:100

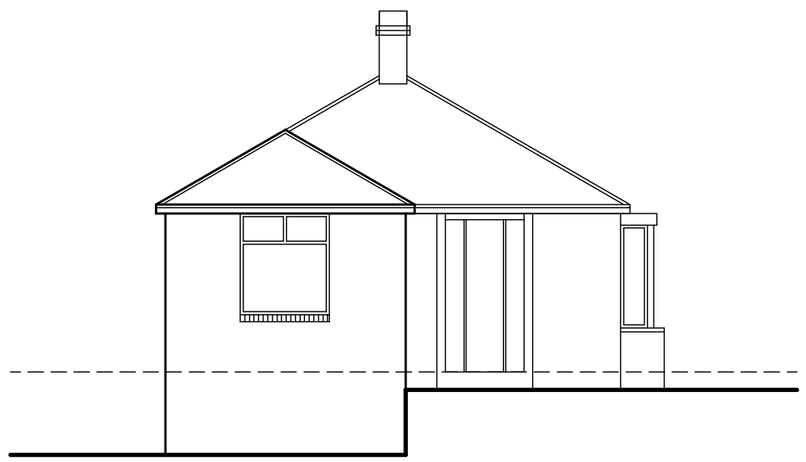

EXISTING SIDE
SCALE 1:100

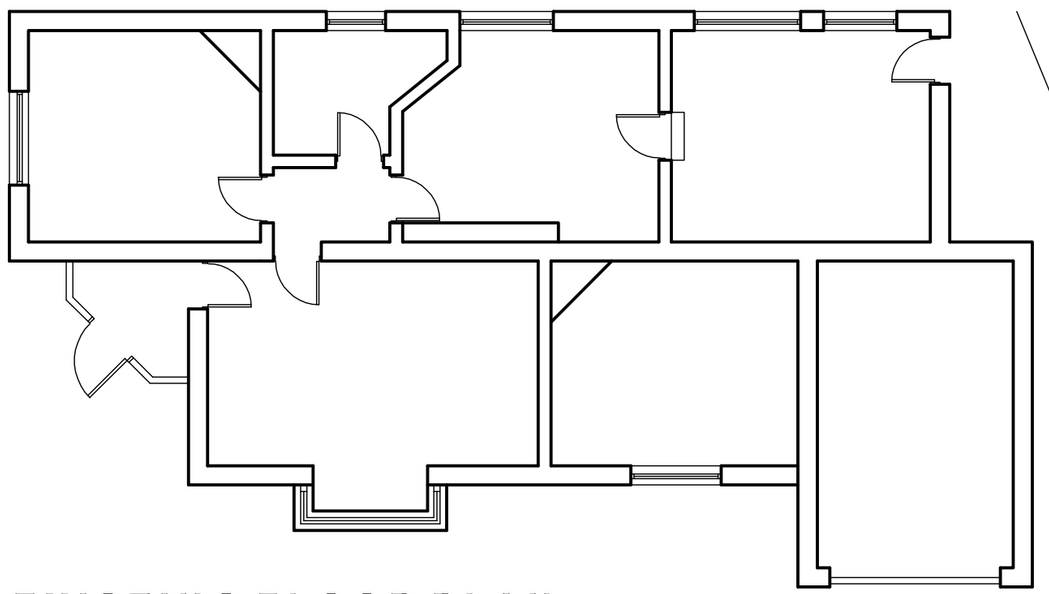

EXISTING FLOOR PLAN
SCALE 1:100

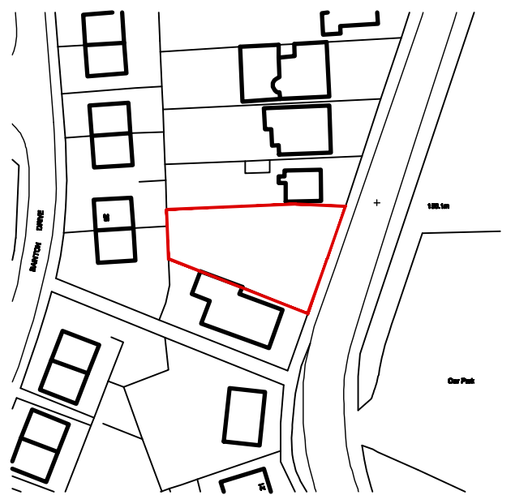

LOCATION PLAN
SCALE 1:1250

White Agus Partnership

PROVIDENCE VILLA,
42 SACKVILLE STREET,
BARNSLEY.
S70 2DB

Phone: 01226 208482
Fax: 01226 283030
Email: info@whiteaguspartnership.co.uk
Web: www.whiteaguspartnership.co.uk

SURVEYORS AND BUILDING DESIGN CONSULTANTS

Project. **PROPOSED EXTENSIONS AT 17 KERESFORTH HALL ROAD BARNSLEY, S70 6NE**	Client. **MR L. FORSTER & MS A. DUNLAVEY**
Drawing Title. **EXISTING PLANS**	Date. **JULY 2011** / Scale. **AS SHOWN**
	Ref. **11–042** / Dwg. No. **04** / Rev.

Date	Suffix	Description	Date	Suffix	Description