


Drawing No.	Rev No.
MSN001 -004	A

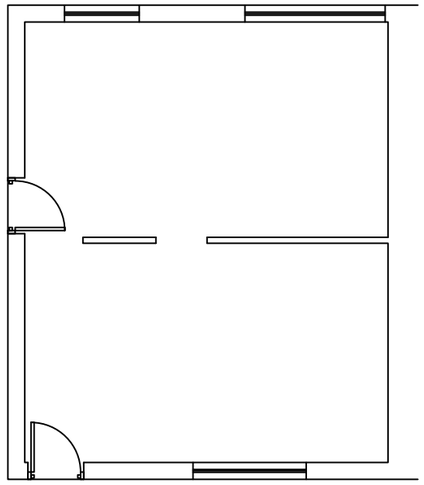


EXISTING GROUND FLOOR PLAN
SCALE 1:100 AT A3

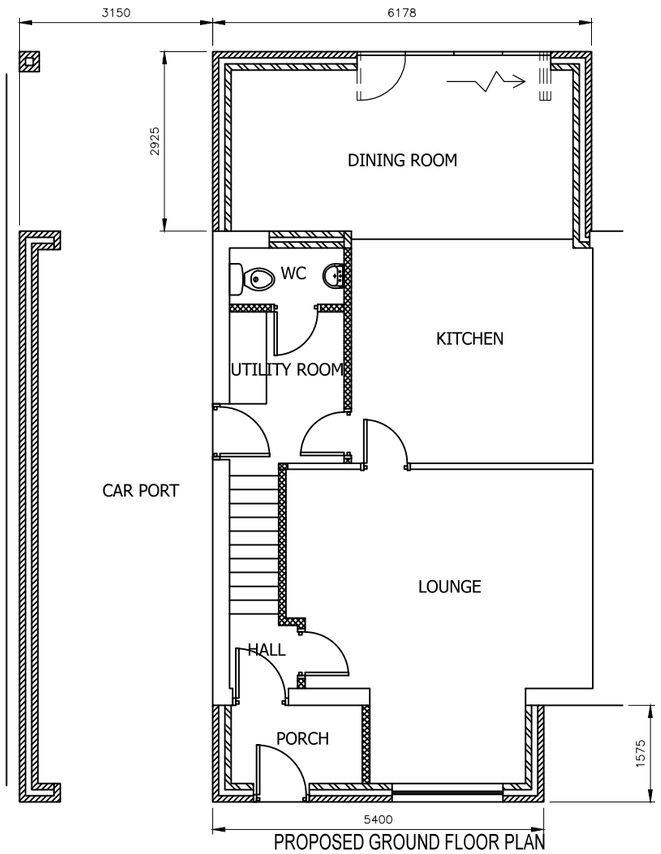

PROPOSED GROUND FLOOR PLAN
SCALE 1:100 AT A3

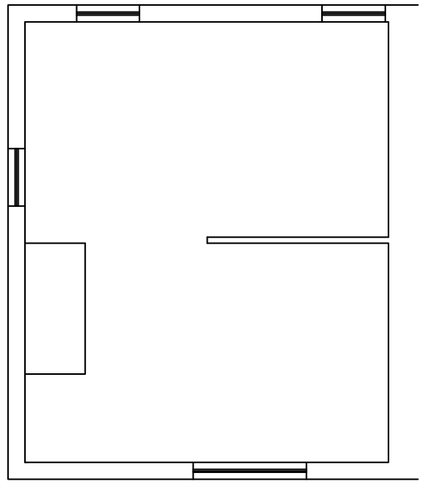

EXISTING FIRST FLOOR PLAN
SCALE 1:100 AT A3

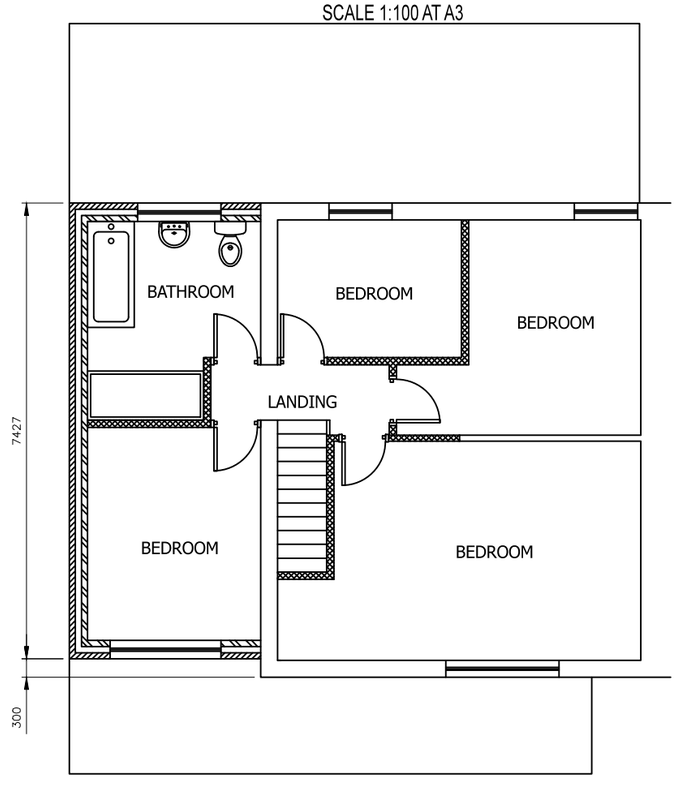

PROPOSED FIRST FLOOR PLAN
SCALE 1:100 AT A3

DO NOT SCALE: Contractor to check all dimensions and report any omissions or errors

NOTES

Rev	Description	By	Chk	App	Date
A	Front set back	JRB			10/12/19

JRB DESIGNS Ltd
1 Saville Road
Cudworth
Barnsley
S72 8LT
Tel: 01226 383542
Fax: 01226 380078
Mob: 07970 541192
Email: john@jrbdesigns.co.uk

This drawing is copyright. © jrbdesigns Ltd.

Client
MR. S NEEDLE

Drawing Title
PROPOSED PLANS

Address
12 CLIFFTON ROAD
GRIMETHORPE
BARNSLEY
S72 7EP

Project Title:
PROPOSED TWO STOREY SIDE & SINGLE REAR AND FRONT EXT

Purpose of Issue:
PLANNING

Drawing Status
FIRST ISSUE

Scale at A3	Drawn By	Date	
AS SHOWN	JRB	25/09/2019	
Checked By	Date 25/09/2019	Approved By	Date 25/09/2019
Project No. MSN001	Drawing No. 004	Revision A	

APPROVAL [X] INFORMATION [ ] TENDER [ ] CONTRACT [ ] CONSTRUCTION [ ]