Mr P Hoyle

Dove Cote House
Colliery Farm
Middlecliffe Lane
Little Houghton

Planning Application

Drawings
(Garage)

CONTENTS

1. Location plan
2. Architectural Drawings

PREPARED BY :


QUILL ARCHITECTURE

7 Mulberry Close, Darfield, Barnsley, South Yorkshire
S73 9NN. Tel:- 01226 755446

Ordnance Survey®

Siteplan® 1:1250

COLLIERY FARM LITTLE HOUGHTON, BARNSLEY

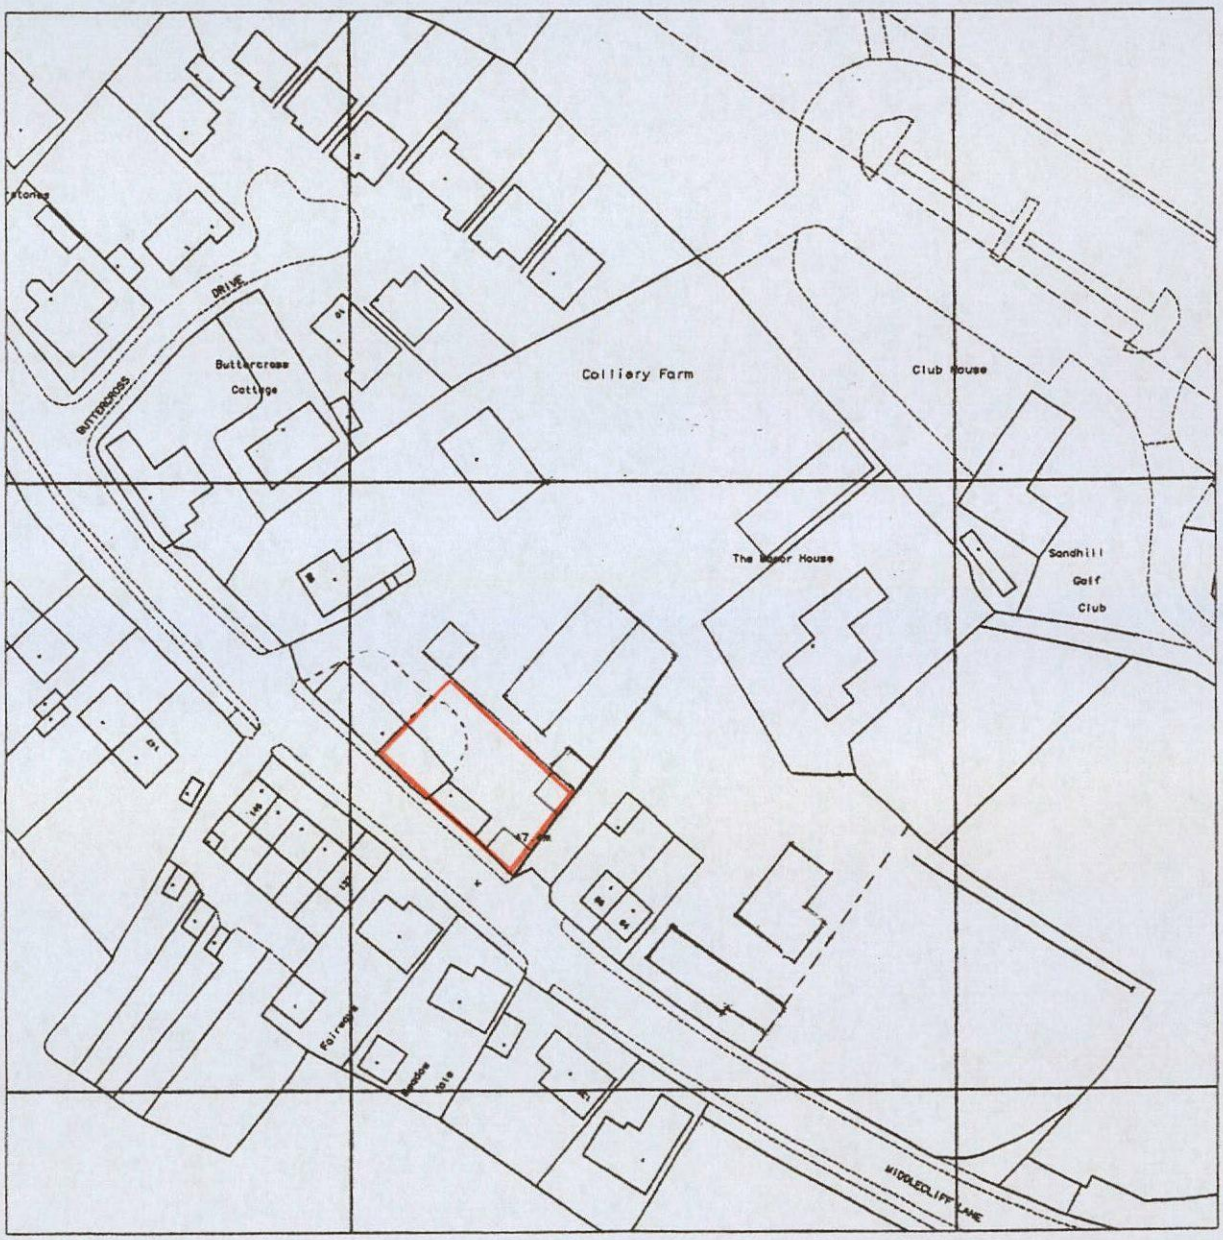

Produced 21 Jun 2006 from Ordnance Survey digital data and incorporating surveyed revision available at this date. © Crown Copyright 2006.

Reproduction in whole or in part is prohibited without the prior permission of Ordnance Survey.

Ordnance Survey and the OS symbol are registered trade marks and Siteplan a trade mark of Ordnance Survey, the national mapping agency of Great Britain.

Part or all of this Siteplan is enlarged from mapping produced at one or more of the following scales 1:1250, 1:2500, 1:10000.

20 0 20 40 60 80

Metres


N

Centre Coordinates: 442543 405577

National Grid sheet reference at centre of this Siteplan: SE4205


Supplied by: Blackwells
Serial Number: 02285000

DO NOT SCALE DRAWING ALL DIMENSIONS IN MILLIMETRES IF IN DOUBT ASK

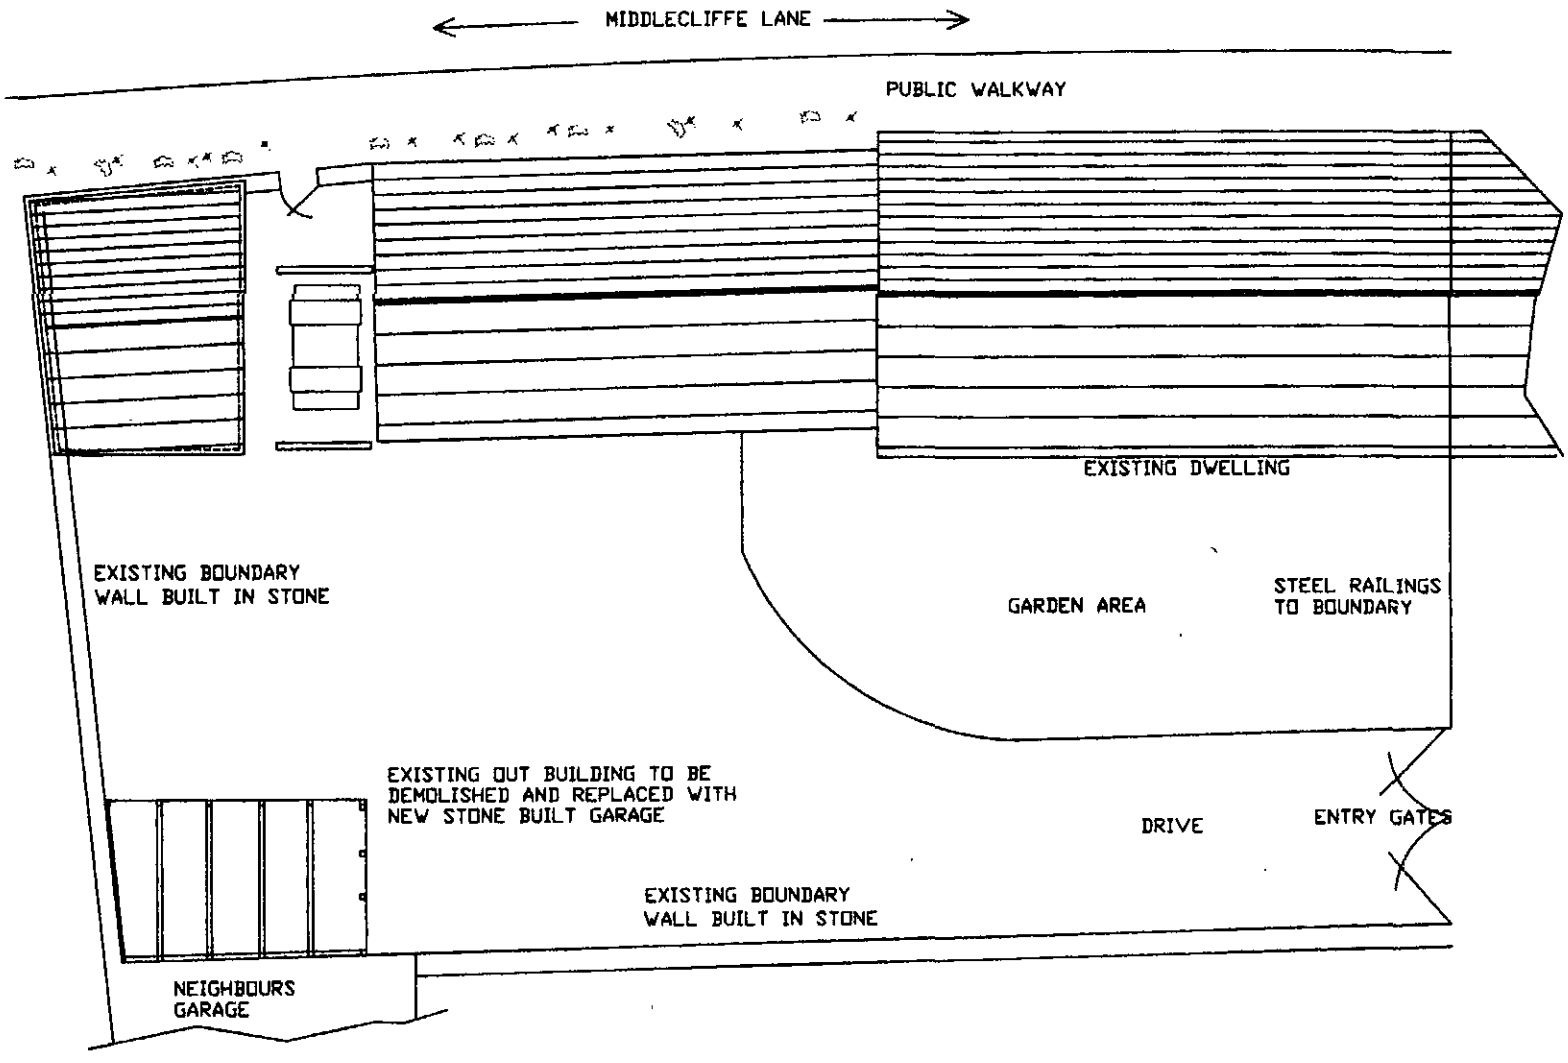


CLIENT MR P HOYLE DOVE COTE HOUSE, COLLIERY FARM MIDDLECLIFFE LANE LITTLE HOUGHTON	TITLE DRAWING SHOWING EXISTING SITE LAYOUT	Quill ARCHITECTURE©	THIS DRAWING IS COPYRIGHT AND MUST NOT BE USED OR DISCLOSED IN ANY WAY EXCEPT WHERE AUTHORIZED IN WRITING BY QUILL ARCHITECTURE. TELEPHONE (01226) 755446 REG No 5210984	SCALE 1 : 150 DRAWN AD DATE 27/05/14 REV DRG No CAD/QA/1401	

DO NOT SCALE DRAWING ALL DIMENSIONS IN MILLIMETRES IF IN DOUBT ASK

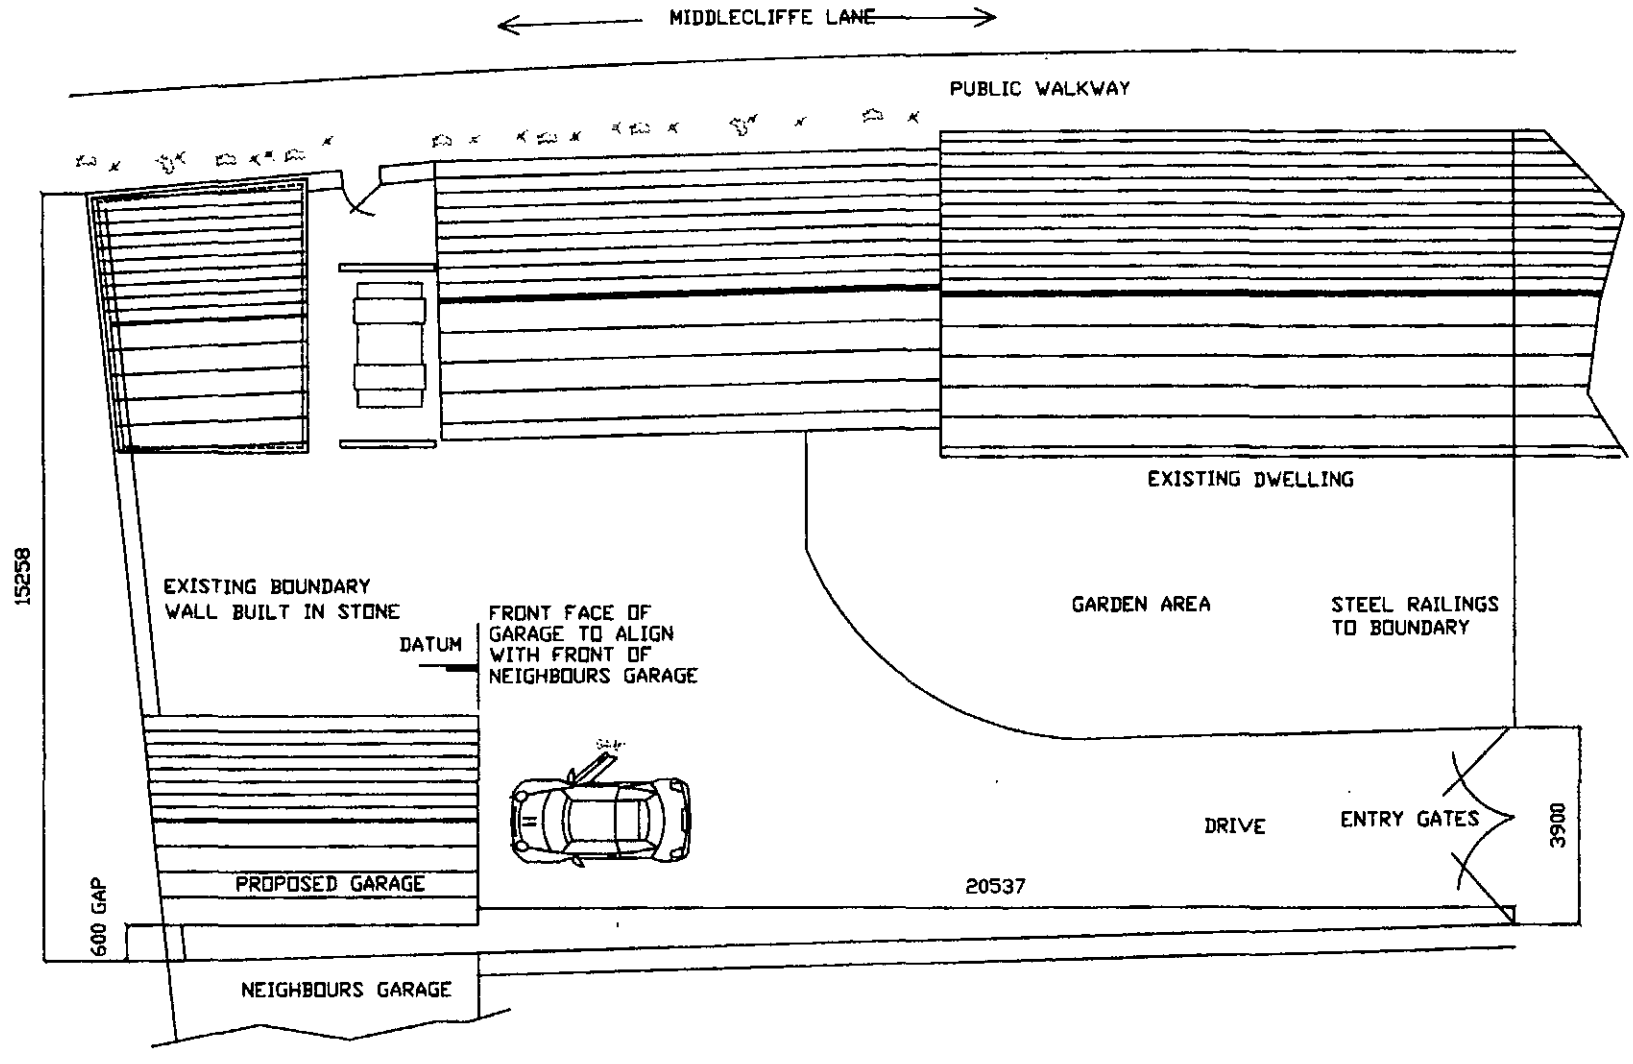


CLIENT MR P HOYLE DOVE COTE HOUSE, COLLIERY FARM MIDDLECLIFFE LANE LITTLE HOUGHTON	TITLE DRAWING SHOWING PROPOSED SITE LAYOUT	Quill ARCHITECTURE©	THIS DRAWING IS COPYRIGHT AND MUST NOT BE USED OR DISCLOSED IN ANY WAY EXCEPT WHERE AUTHORIZED IN WRITING BY QUILL ARCHITECTURE. TELEPHONE (01226) 755446 REG No 5210984	SCALE 1 : 150 / DATE 27/05/14 / DRG No CAD/QA/1402	DRAWN AD / REV


DO NOT SCALE DRAWING ALL DIMENSIONS IN MILLIMETRES IF IN DOUBT ASK

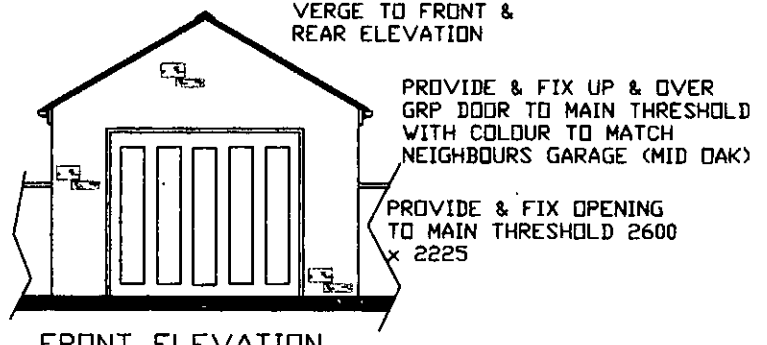


FRONT ELEVATION

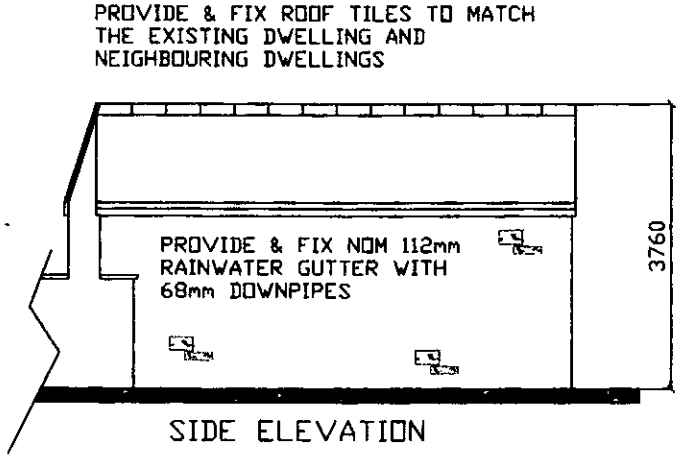

SIDE ELEVATION

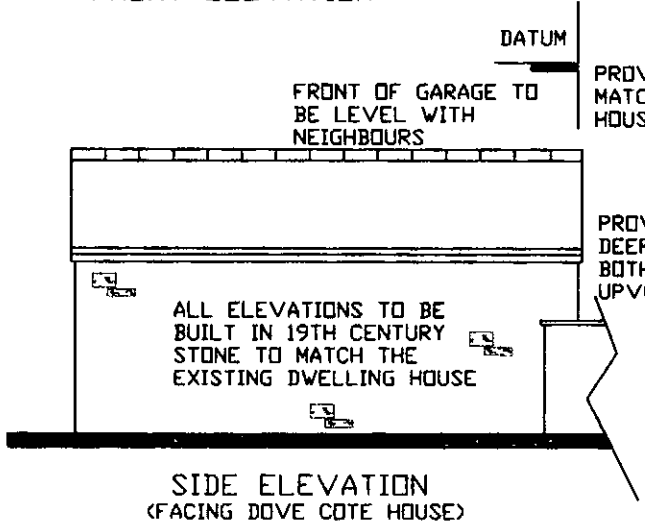


SIDE ELEVATION
(FACING DOVE COTE HOUSE)

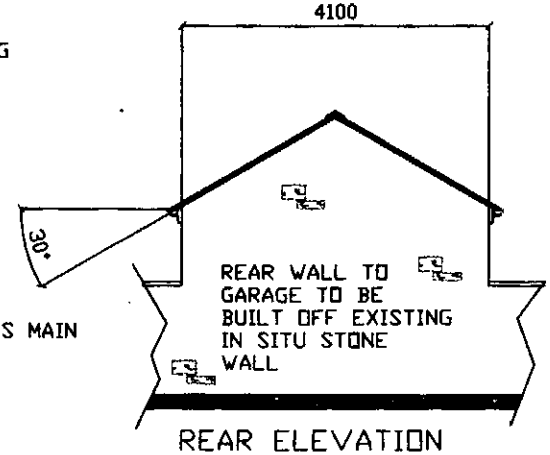

REAR ELEVATION

CLIENT Mr P HOYLE DOVE COTE HOUSE, COLLIERY FARM MIDDLECLIFFE LANE, LITTLE HOUGHTON	TITLE DRAWING SHOWING PROPOSED ELEVATIONS	Quill ARCHITECTURE©	THIS DRAWING IS COPYRIGHT AND MUST NOT BE USED OR DISCLOSED IN ANY WAY EXCEPT WHERE AUTHORIZED IN WRITING BY QUILL ARCHITECTURE. TELEPHONE (01226) 755446 REG No 5210984	SCALE 1 : 100 DATE 27/05/14 DRG No CAD/QA/1403	DRAWN AD REV

DO NOT SCALE DRAWING ALL DIMENSIONS IN MILLIMETRES IF IN DOUBT ASK

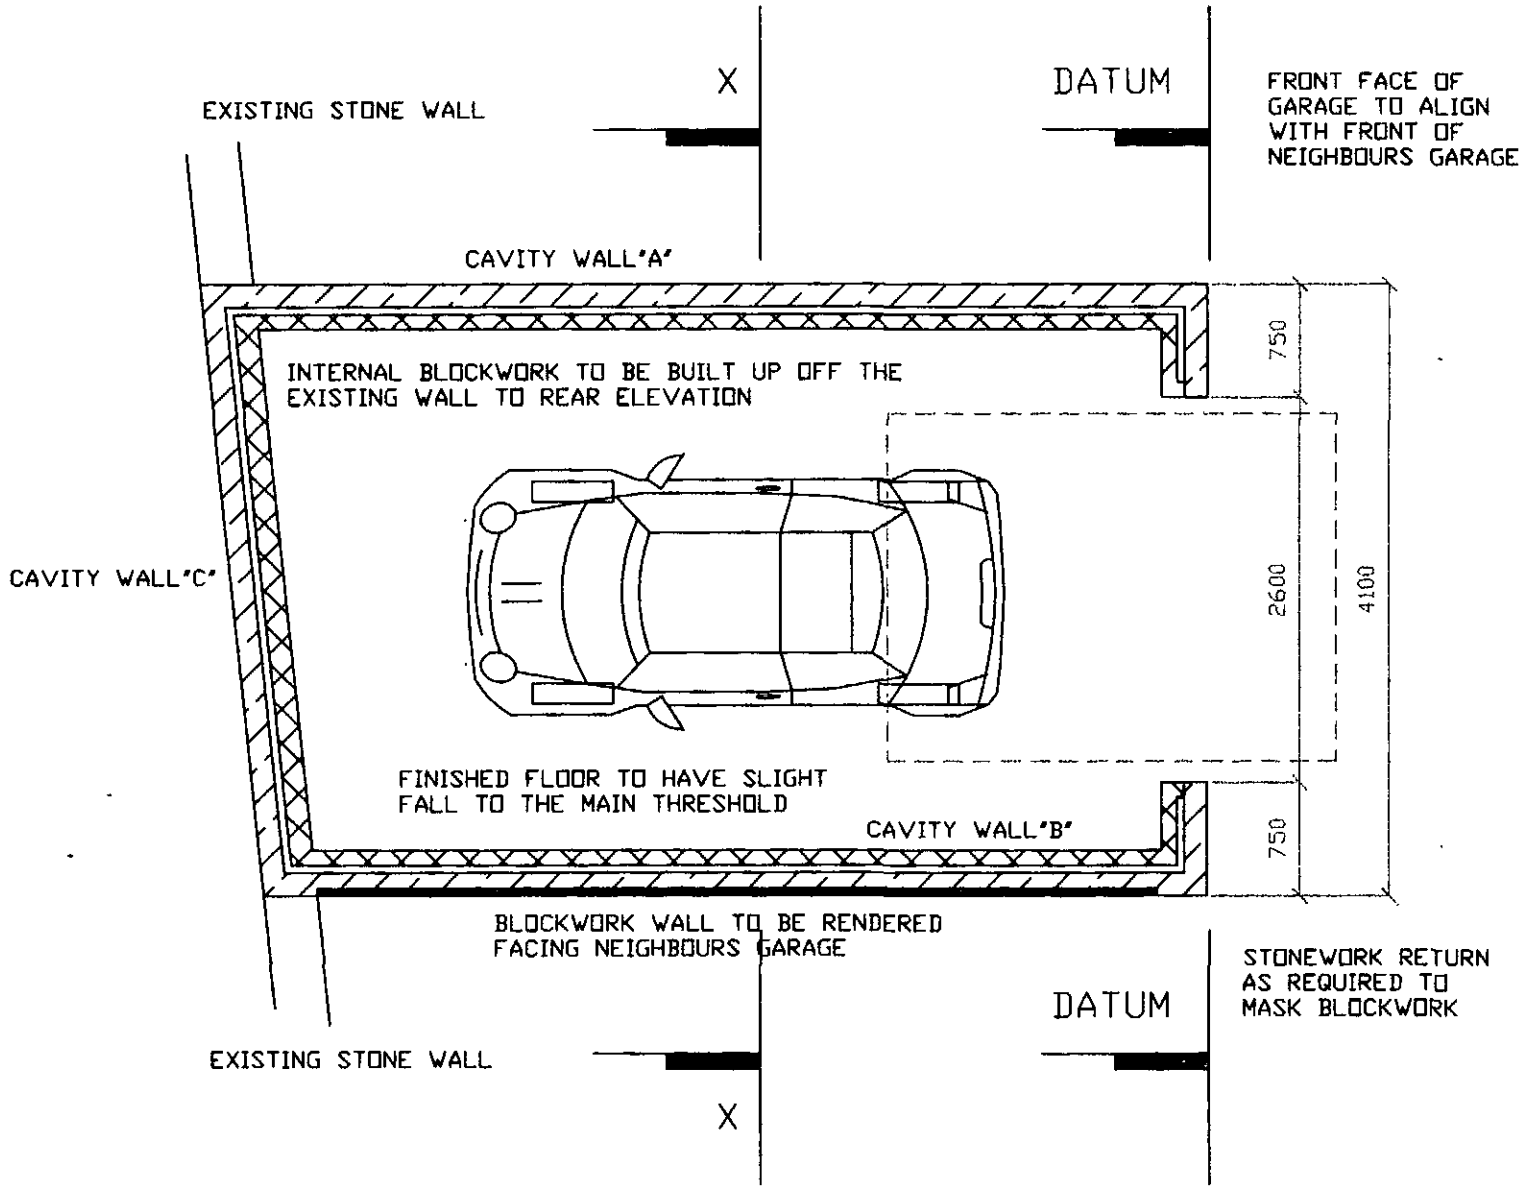

CLIENT Mr P HOYLE DOVE COTE HOUSE, COLLIERY FARM MIDDLECLIFFE LANE, LITTLE HOUGHTON	TITLE DRAWING SHOWING FLOOR PLAN	Quill ARCHITECTURE©	THIS DRAWING IS COPYRIGHT AND MUST NOT BE USED OR DISCLOSED IN ANY WAY EXCEPT WHERE AUTHORIZED IN WRITING BY QUILL ARCHITECTURE. TELEPHONE (01226) 755446 REG No 5210984	SCALE 1 : 50 DATE 27/05/14 DRG No CAD/QA/1404	DRAWN AD REV