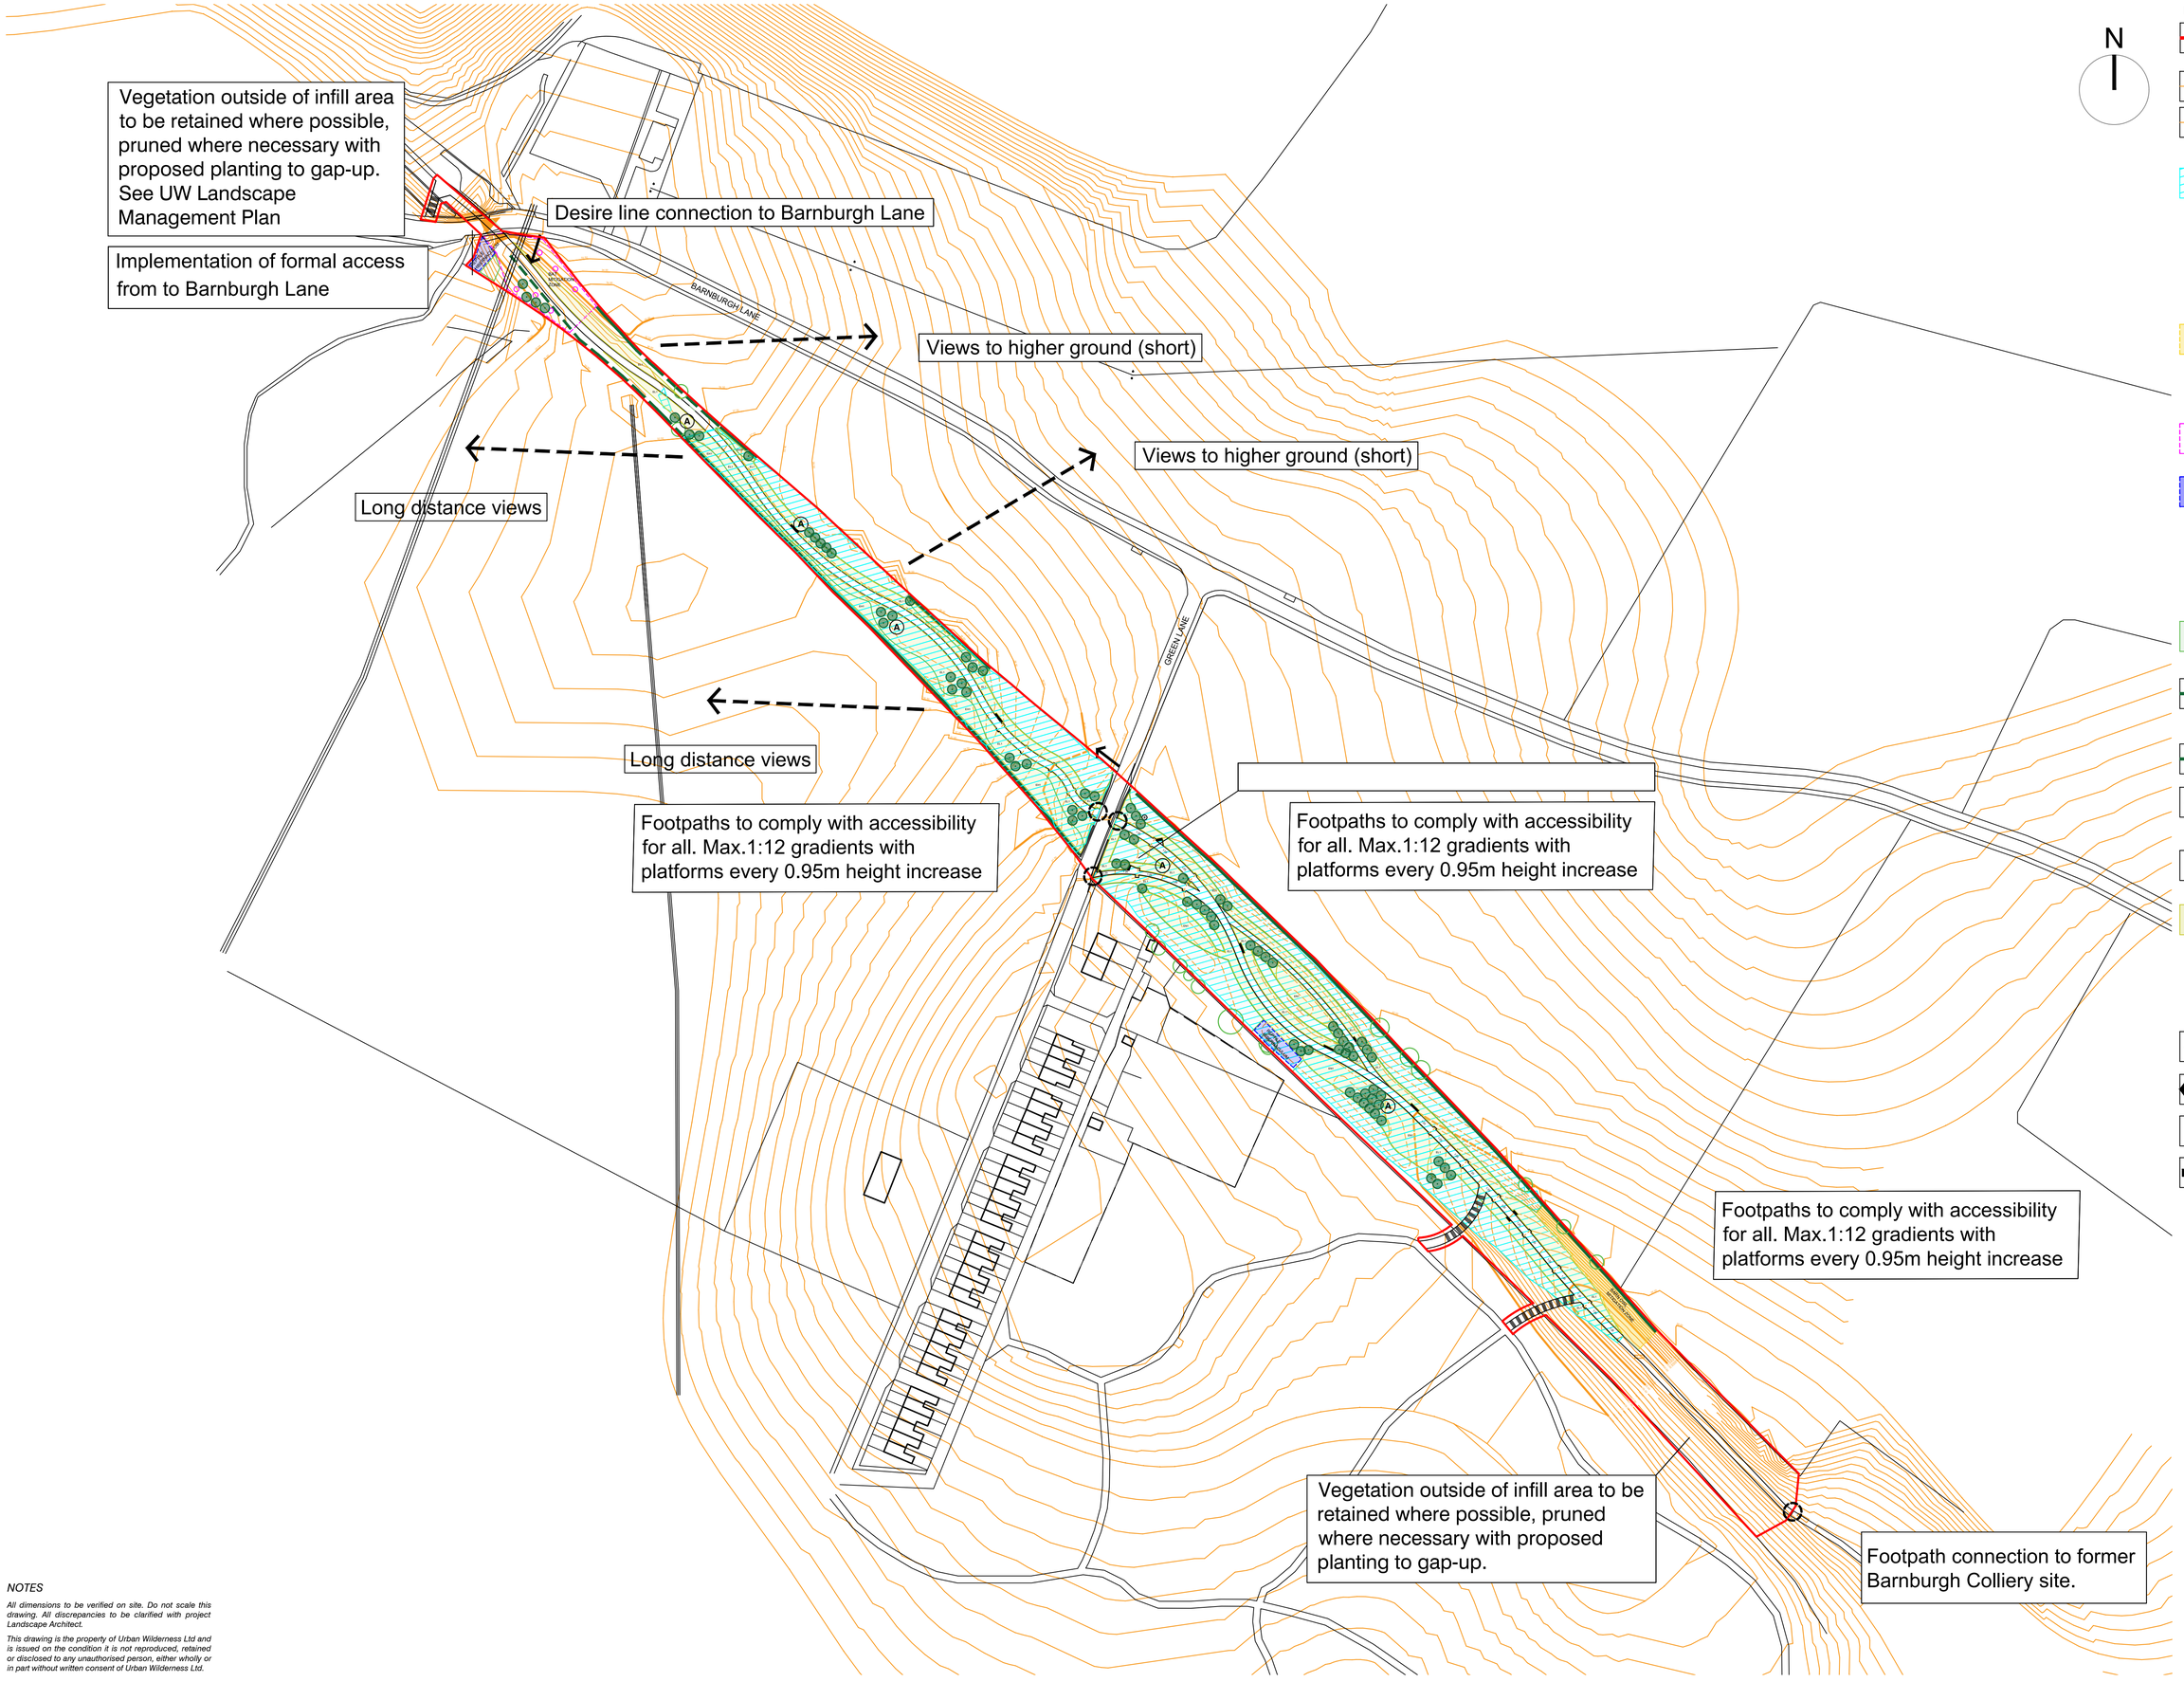


NOTES

All dimensions to be verified on site. Do not scale this drawing. All discrepancies to be clarified with project Landscape Architect.

This drawing is the property of Urban Wilderness Ltd and is issued on the condition it is not reproduced, retained or disclosed to any unauthorised person, either wholly or in part without written consent of Urban Wilderness Ltd.

rev	details	date
-	First Issue	4 May 18

URBAN WILDERNESS
7 Saw Mill Yard, Water Lane, Holbeck, Leeds, LS11 5WH
www.urbanwilderness.co.uk
design@urbanwilderness.co.uk
0113 472 0030
registered in Scotland SC371979

client	MHH Contracting
project	Railway Bridge Repair & Cutting Infill Project, Barnburgh
drawing title	Site Plan
drawing status	PLANNING

drawn by	checked by	date
SDJ	TBR	4 May 18
scale		paper size
1:1250		A1
job/dwg no.		rev.
192-P-014		-