
A 09.01.12

DORMA ROOF WALL CONSTRUCTION AMENDED AS PER DISCUSSIONS WITH PLANNING DEPARTMENT, EXTERNAL WALL & ROOF CONSTRUCTION TO REA EXTENSION AMENDED AS SHOWN AS PER CLIENT REQUEST.

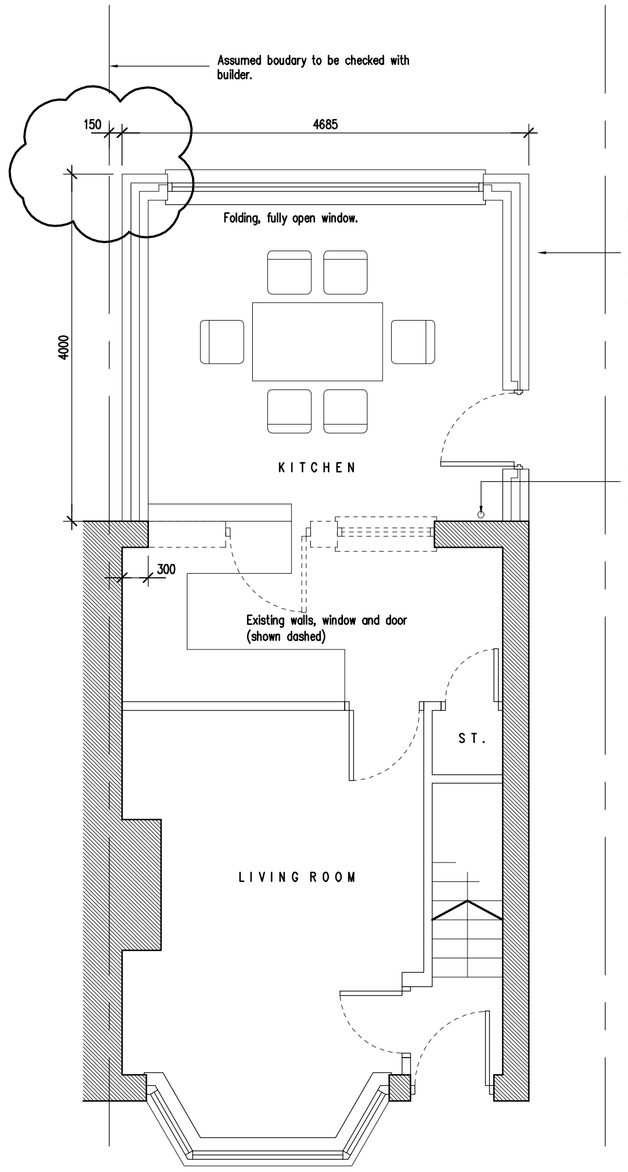


New external wall build up (indicative)

- 100mm concrete blockwork
- Approx 40mm insulation with a 50mm clear cavity
- 102.5mm Facing masonry.

Existing drainage is to be wrapped in insulation on boxed in, with panel formed for access.


PROPOSED GROUND FLOOR PLAN
1:50

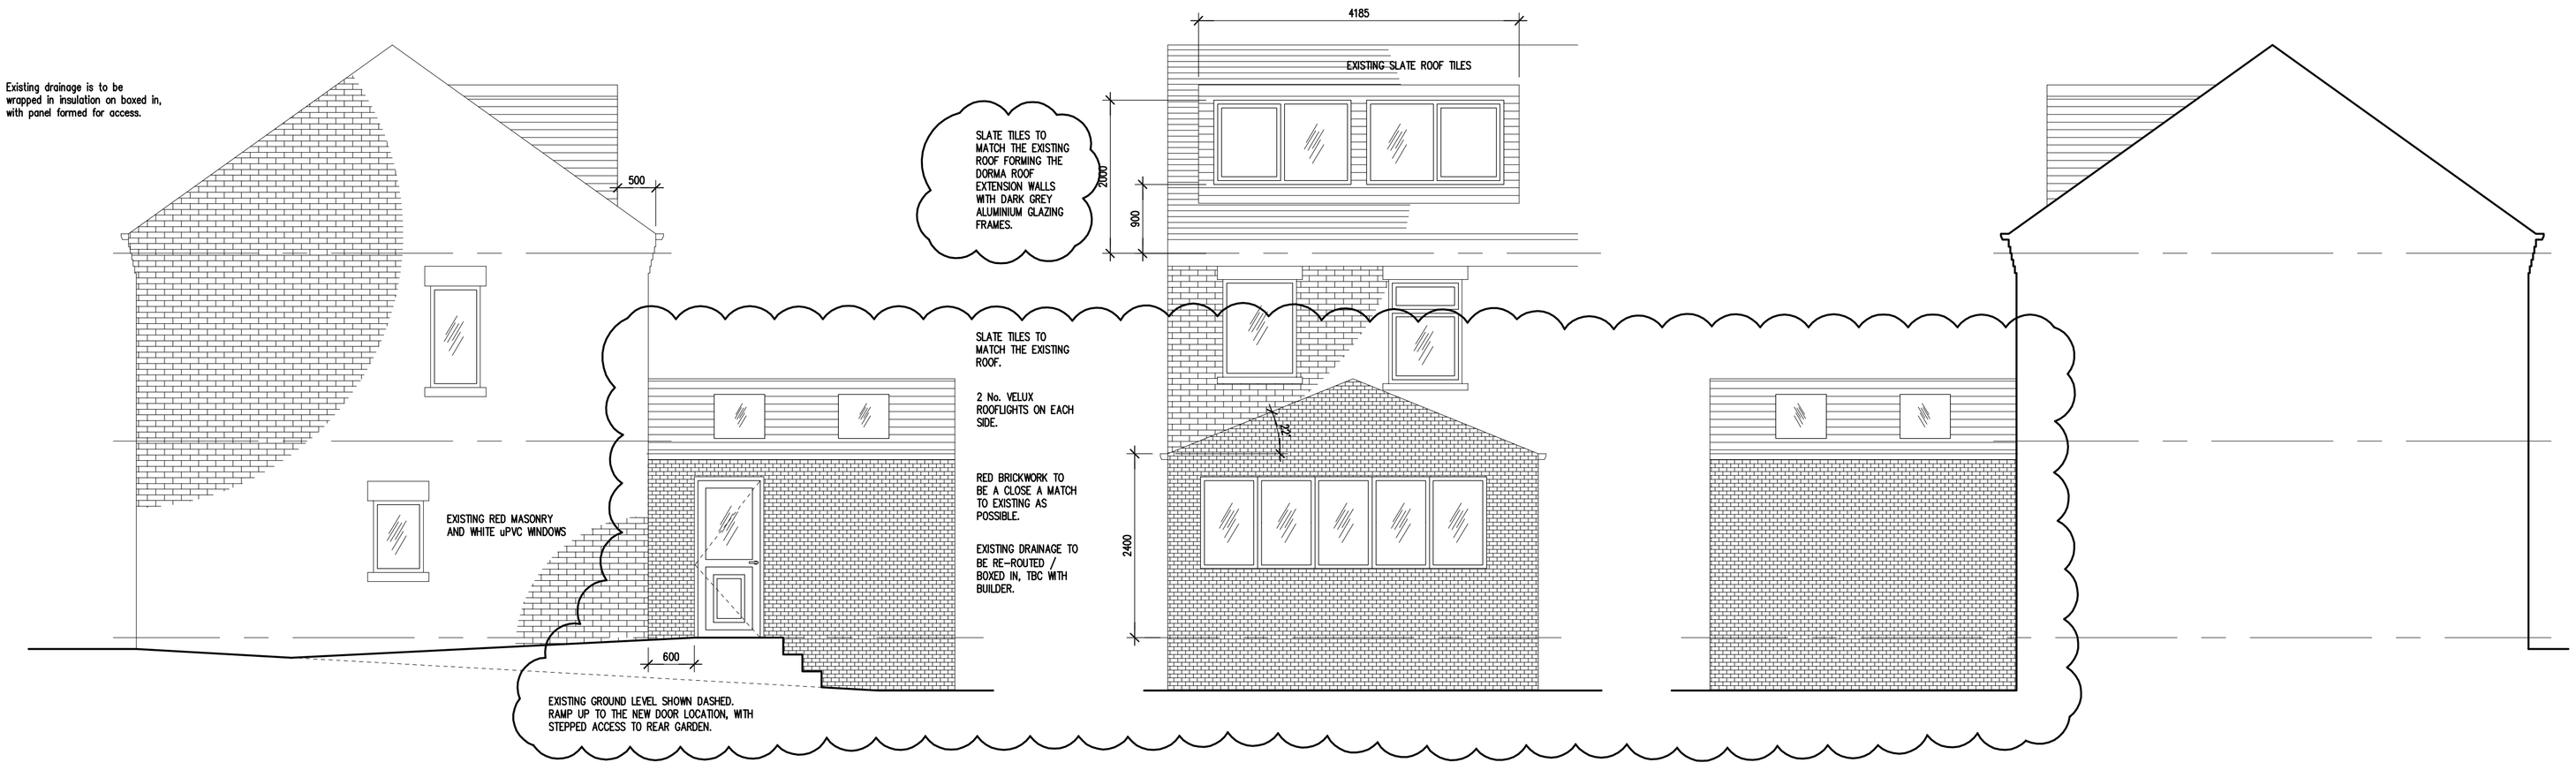


PROPOSED SIDE (SOUTH) ELEVATION
1:50

PROPOSED REAR ELEVATION
1:50


PROPOSED SIDE (NORTH) ELEVATION
1:50

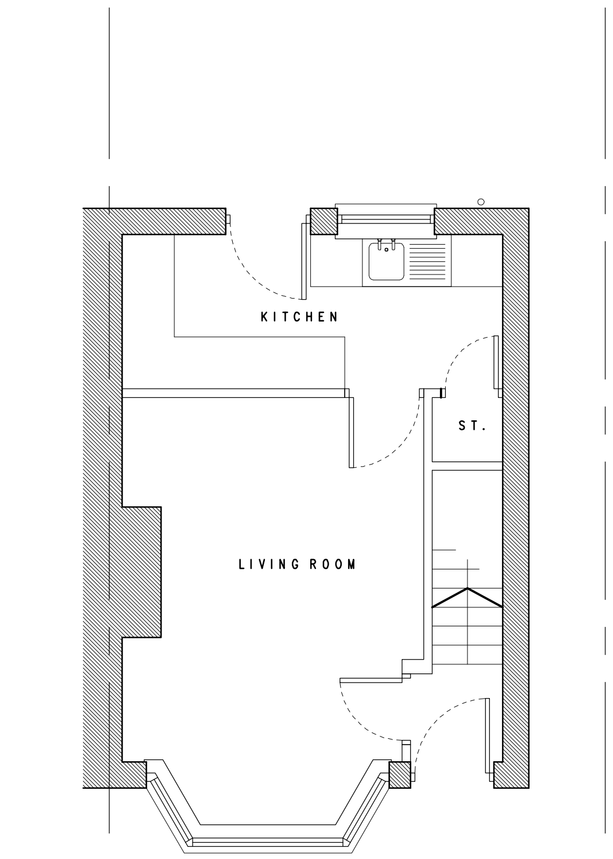

EXISTING GROUND FLOOR PLAN
1:50

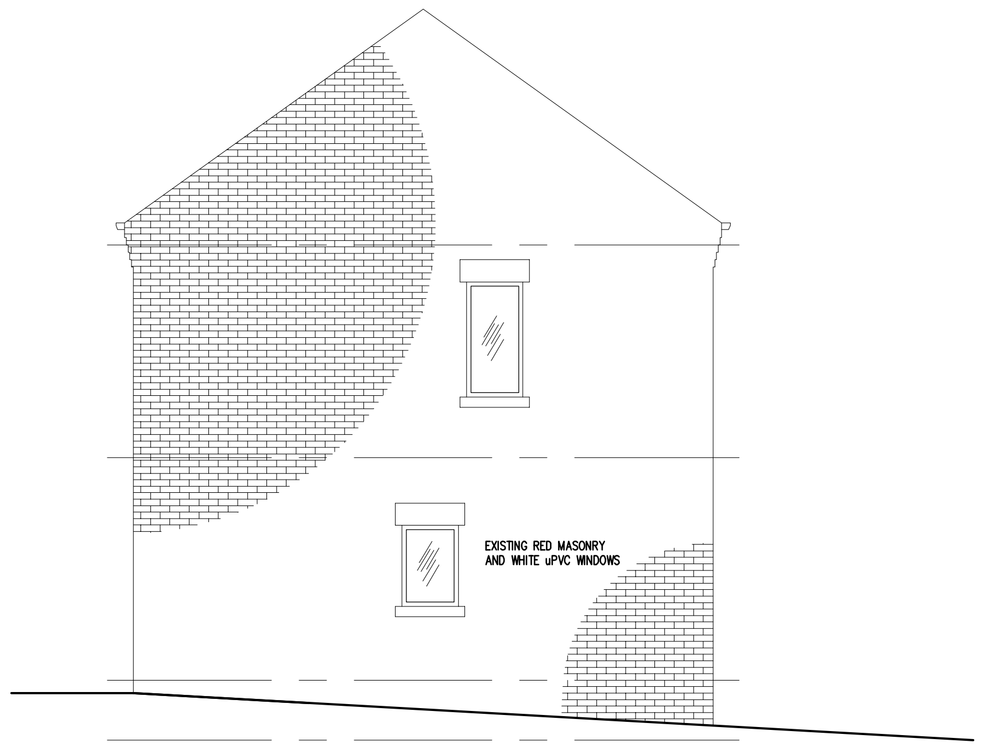

EXISTING SIDE ELEVATION
1:50

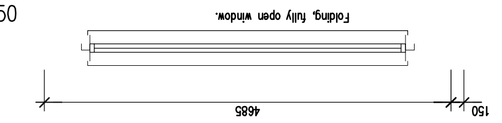



EXISTING REAR ELEVATION
1:50



PROJECT
4 Eaming View, Barnsley

TITLE
Existing & Proposed GA's

SCALE
1:50

DATE
22.11.2011

DRAWN BY
IJ

REVIEWED
-

DRAWING NO
2011/02-01

REVISION
A

DRAWING PATH