

FIRST FLOOR PLAN

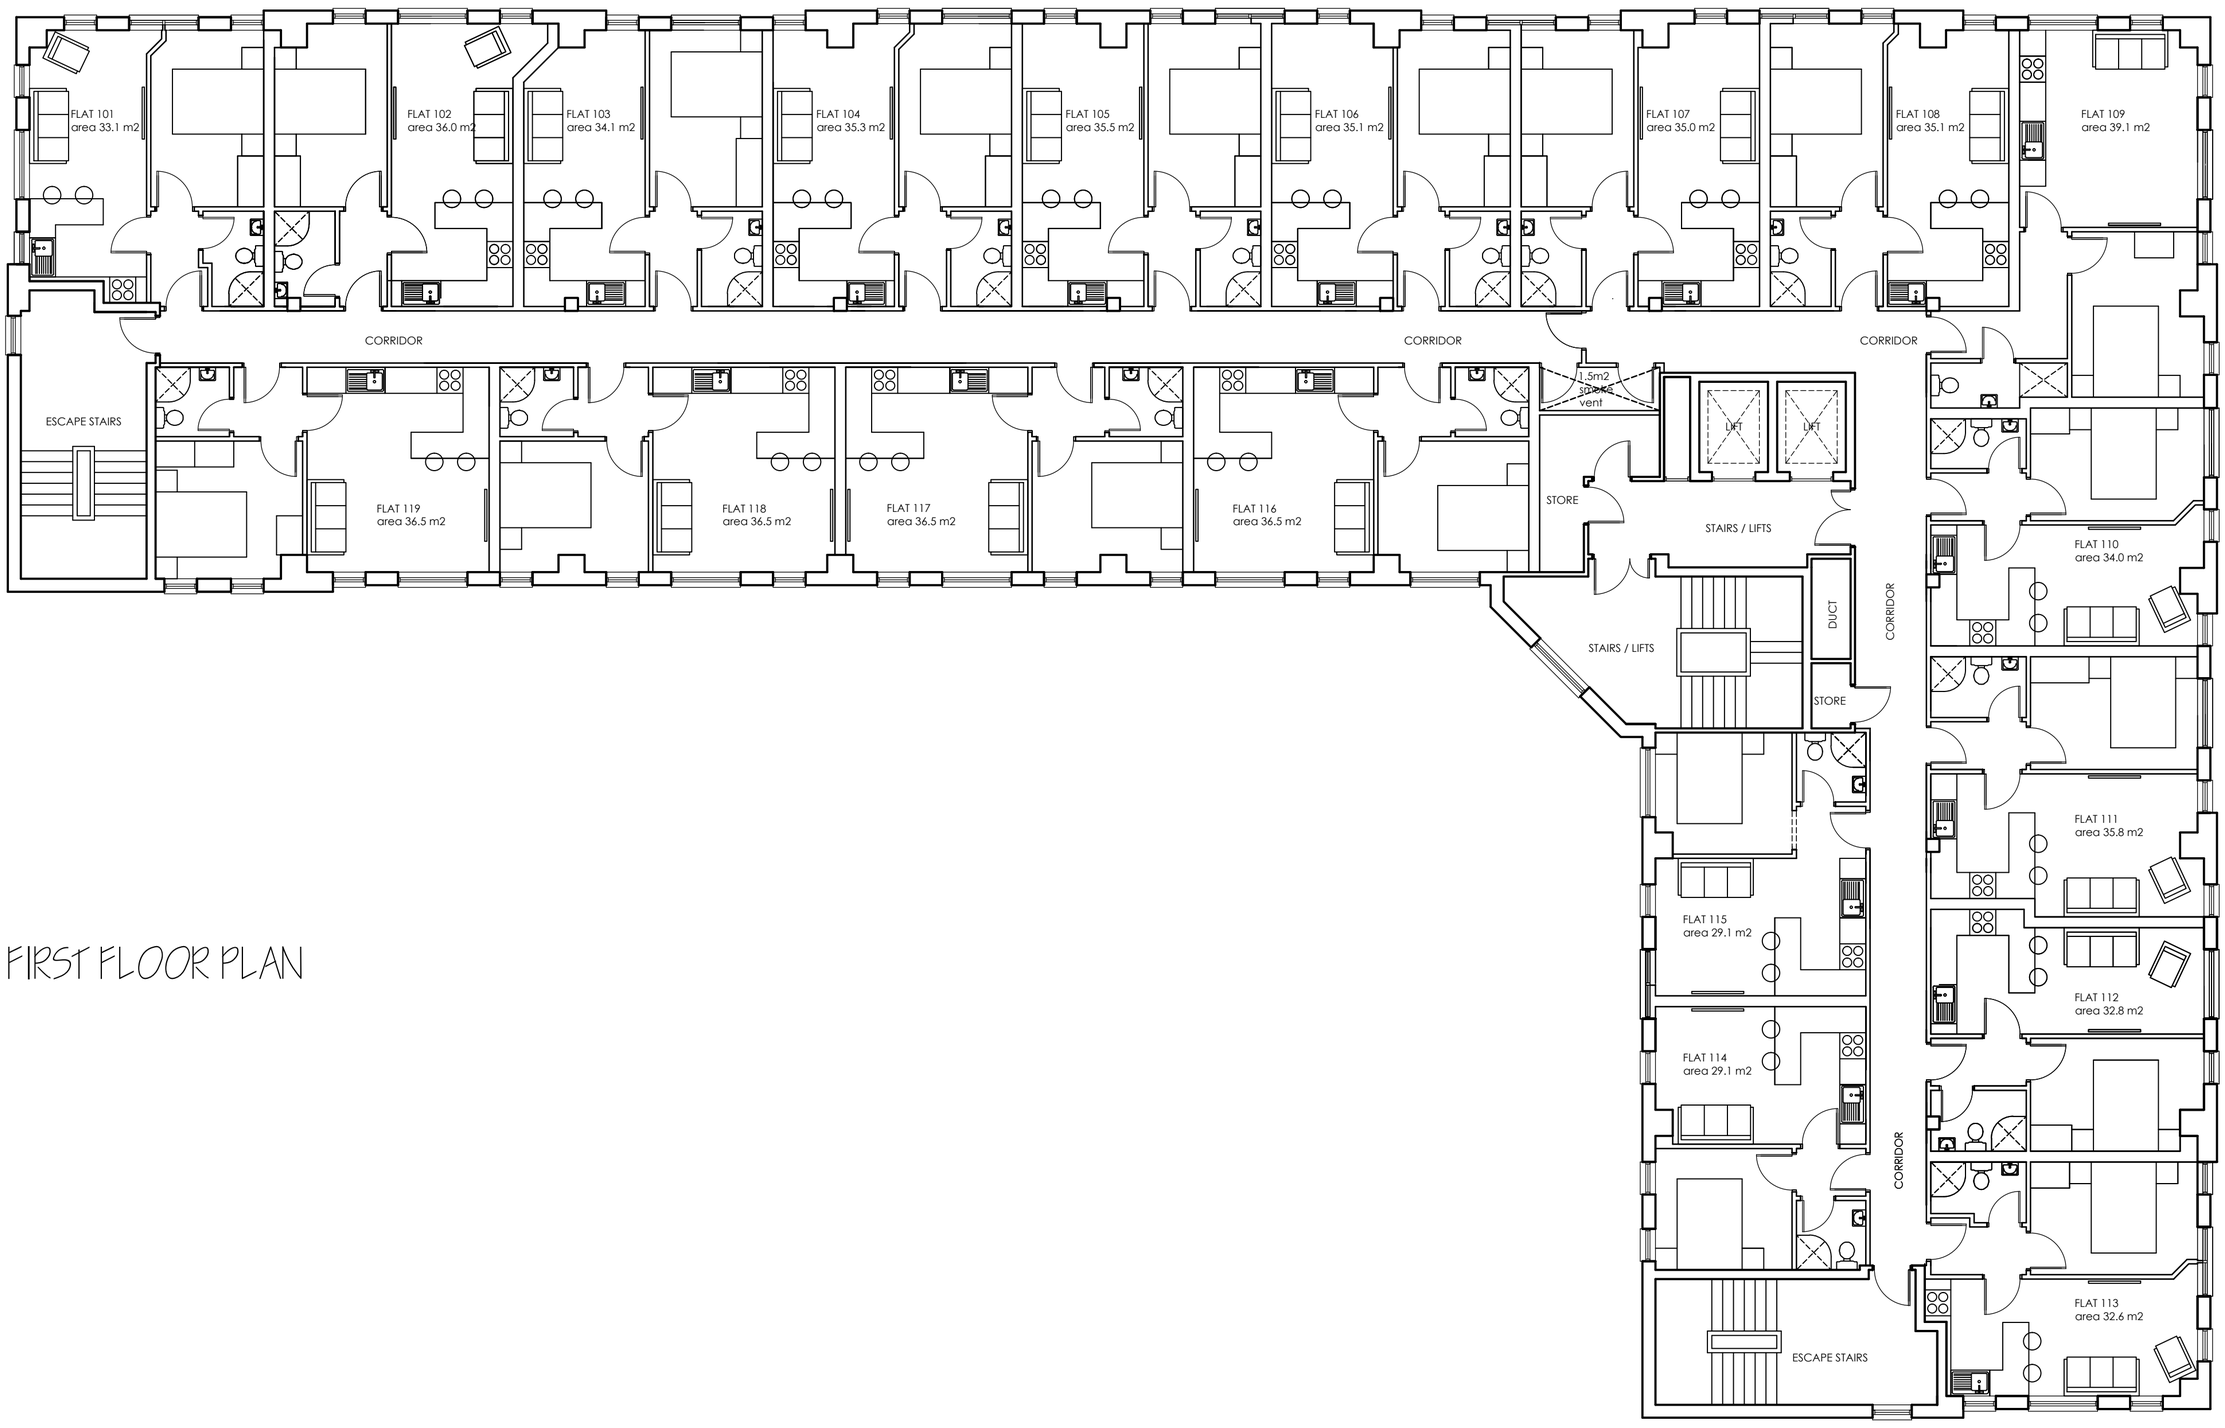

SECOND FLOOR PLAN

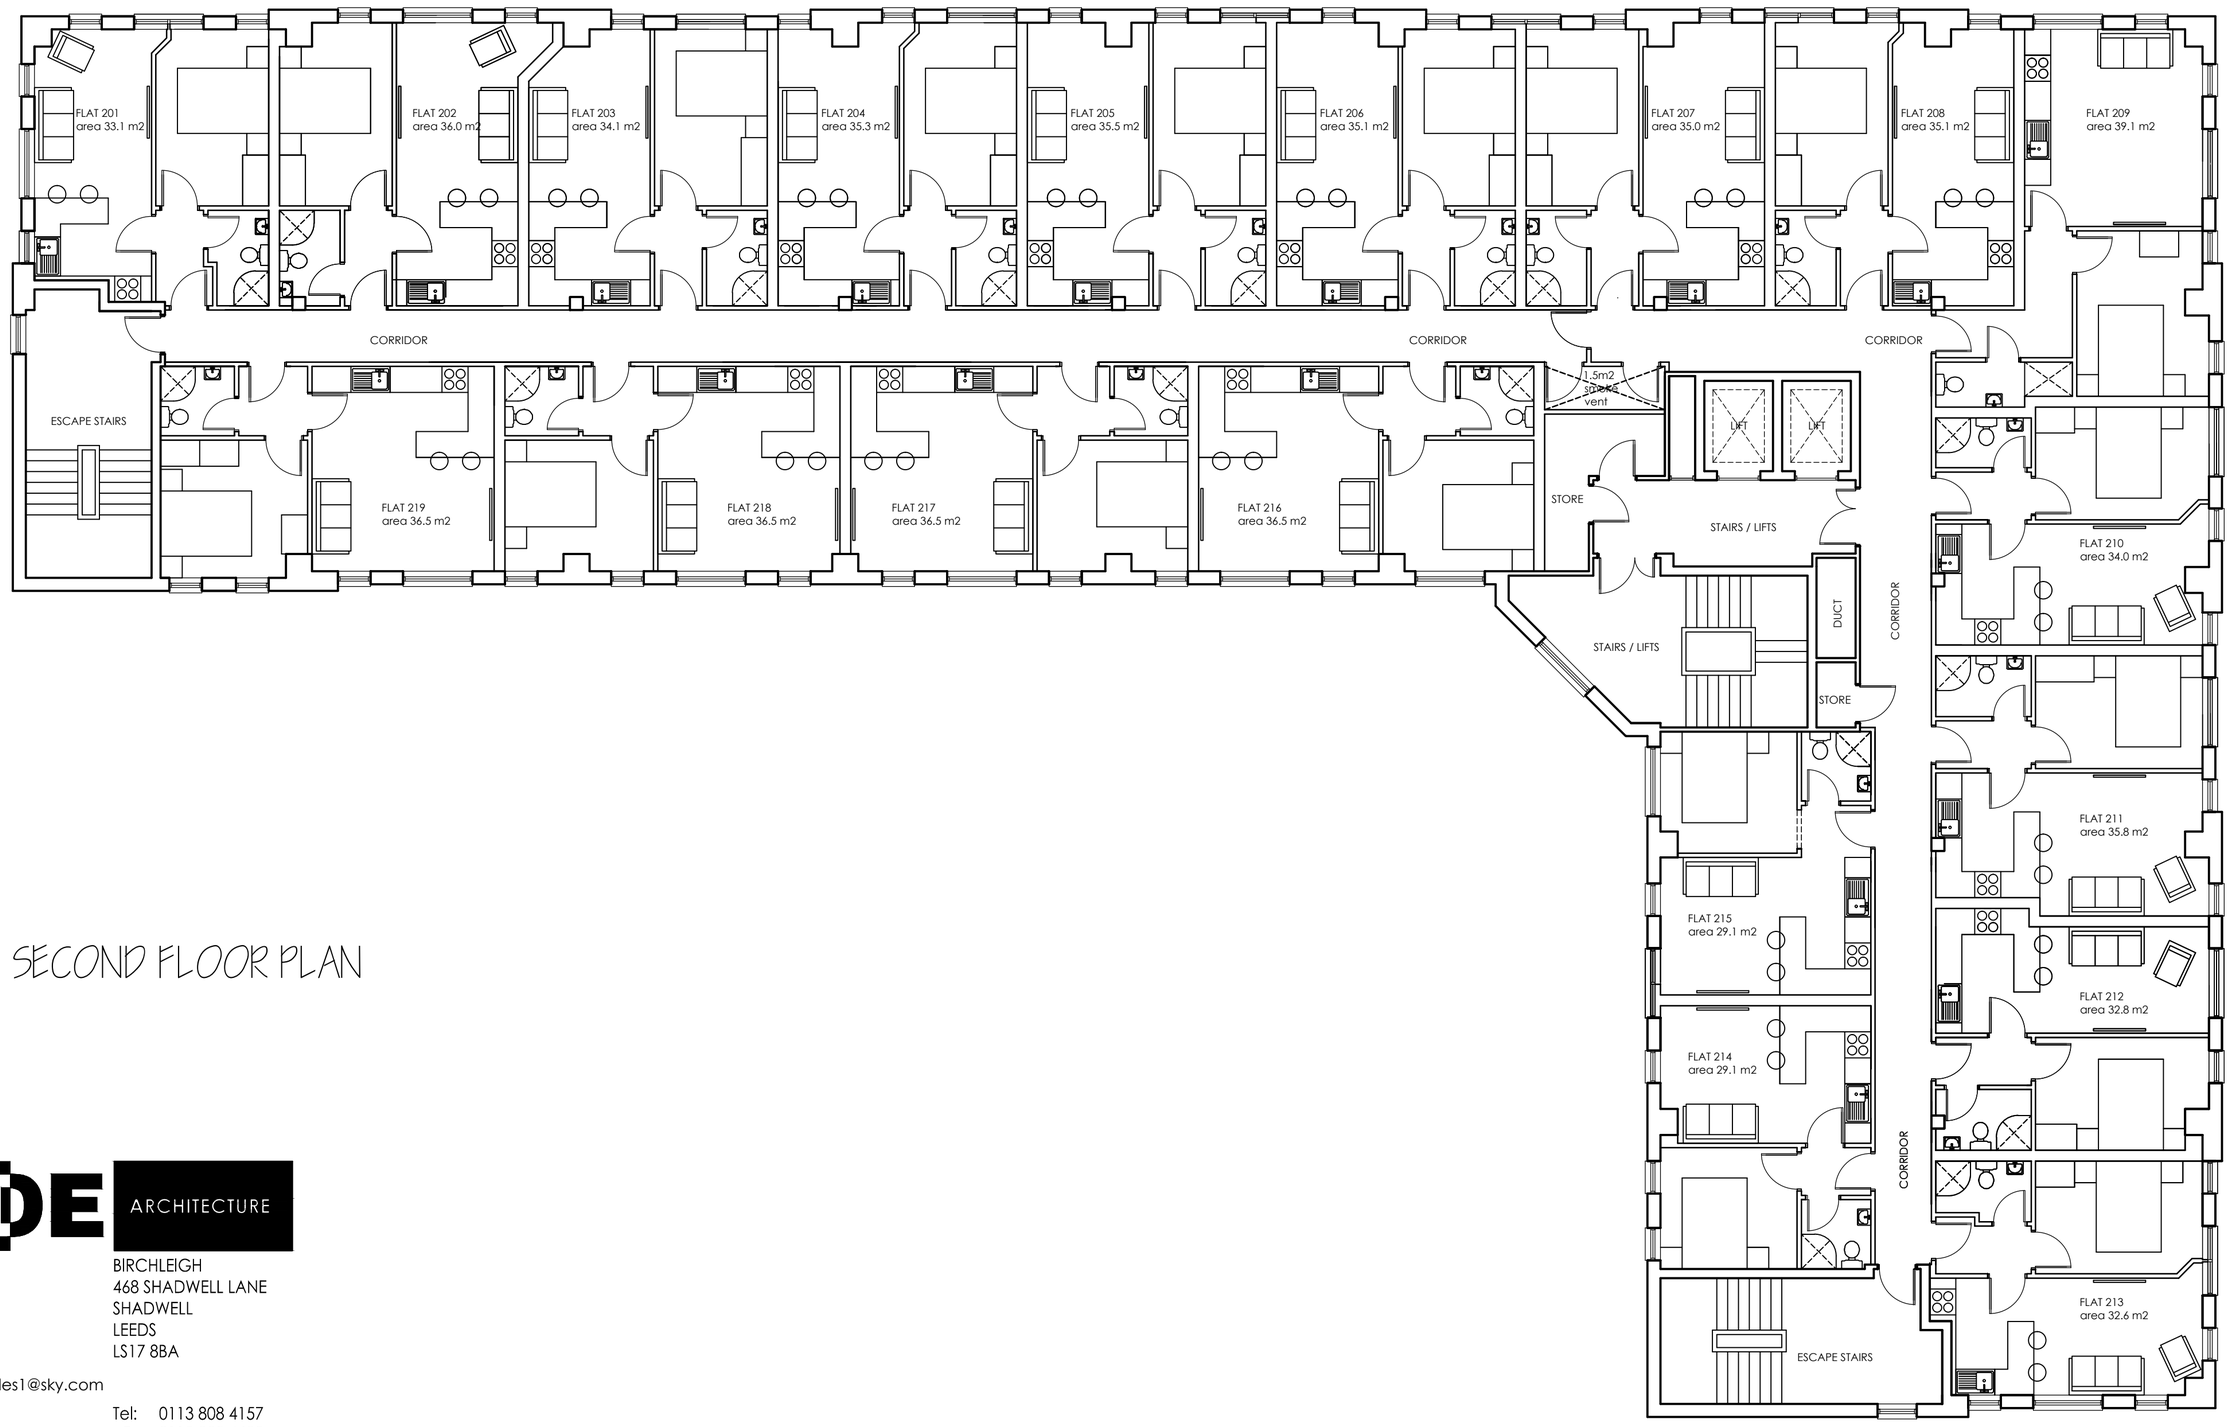

SDE ARCHITECTURE

BIRCHLEIGH
468 SHADWELL LANE
SHADWELL
LEEDS
LS17 8BA

Email: s-eccles1@sky.com

Tel: 0113 808 4157
eFax: 0113 322 4639
Mob: 0794 6537770

RESIDENTIAL DEVELOPMENT
JOSEPH LOCKE HOUSE, HEELIS STREET
BARNSLEY S70 1LG
for
EMPIRE PROPERTY CONCEPTS

PROPOSED PLANS

Date:	Drawn By:	Checked By:	Scale:
APRIL 2017	SDE		1:100 @ A1

Project No:	Drawing No:	Revision:
1082	030	

ROOM SUMMARY

Ground Floor	19 flats
First Floor	19 flats
Second Floor	19 flats
Third Floor	19 flats
Fourth Floor	19 flats
Total	95 flats