Copyright & rights reserved. This drawing must not be reproduced without permission. Dimensions are in millimetres unless otherwise specified.

B	title block corrected	05.03.11	MJD	mjd	mjd
A	elevations added info updated	28.02.11	MJD	mjd	mjd
rev	description	dte	by	chkd	revd

Tim Sluce
Elizabethcroft Road
Huddersfield
HD7 5TN

t: 01484 847425
f: 01484 847757
e: mail@spacearchitecture.net
w: www.spacearchitecture.net

Client

Project
Removal of Single Storey Extension
and Addition of New Two Storey Extension
Cat Shaw Cross Farm, Cat Shaw Lane,
Millhouse Green, Penistone, S36 9ND

Drawing Title
Existing and Proposed Plans
and Elevations


Copyright ©

Scale @ A1	Scale @ A3	Date	Drawn	Checked	Drawing Number	Revision
1:100	1:200	03.11	MJD	mjd	11.004(2-)001	B


Drawing Status
PLANNING APPLICATION

space
architecture and design limited


existing ground floor plan

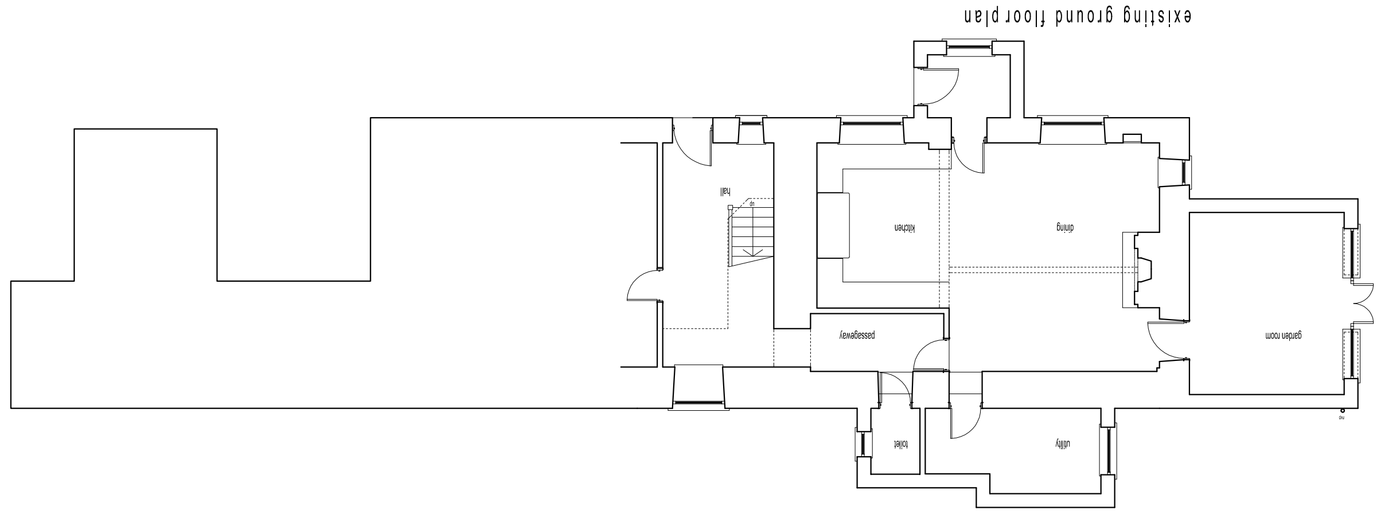


proposed ground floor plan

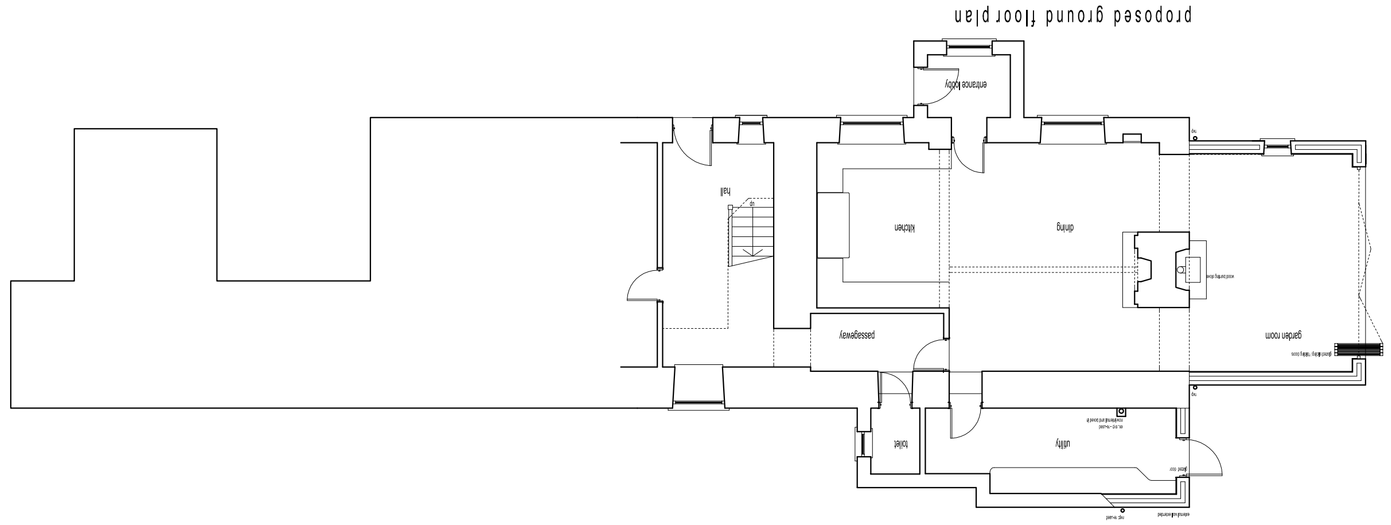


existing first floor plan

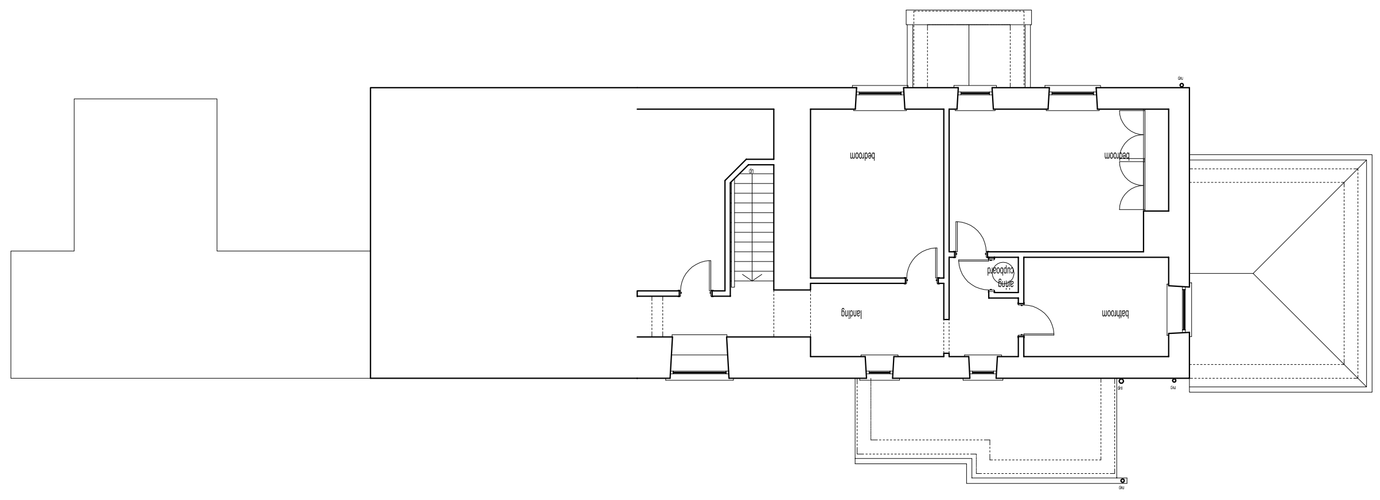


proposed first floor plan

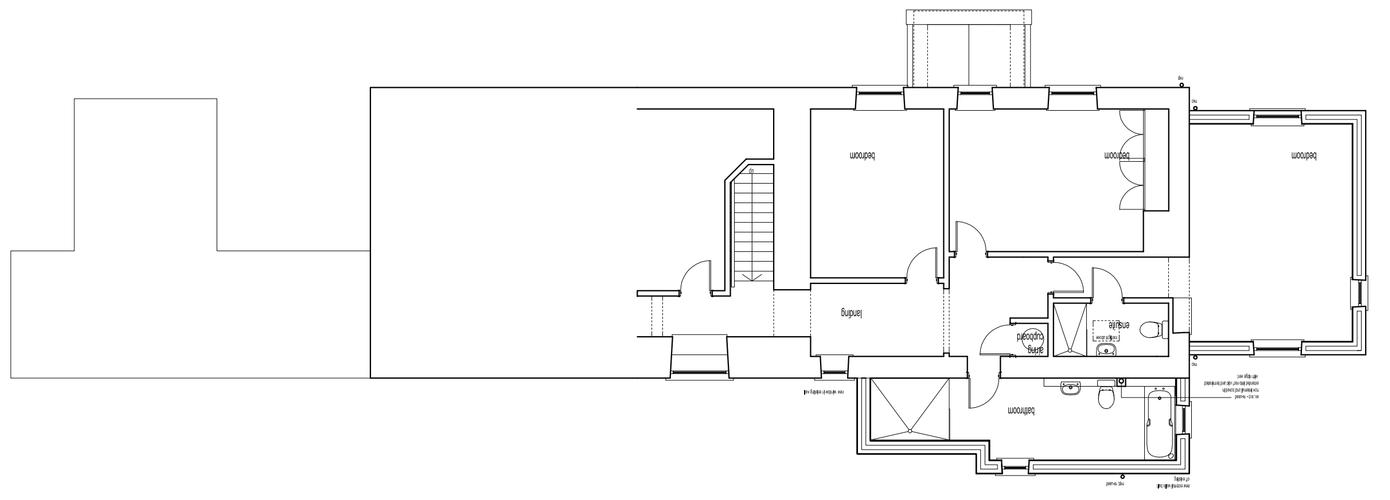


existing elevation facing south-west

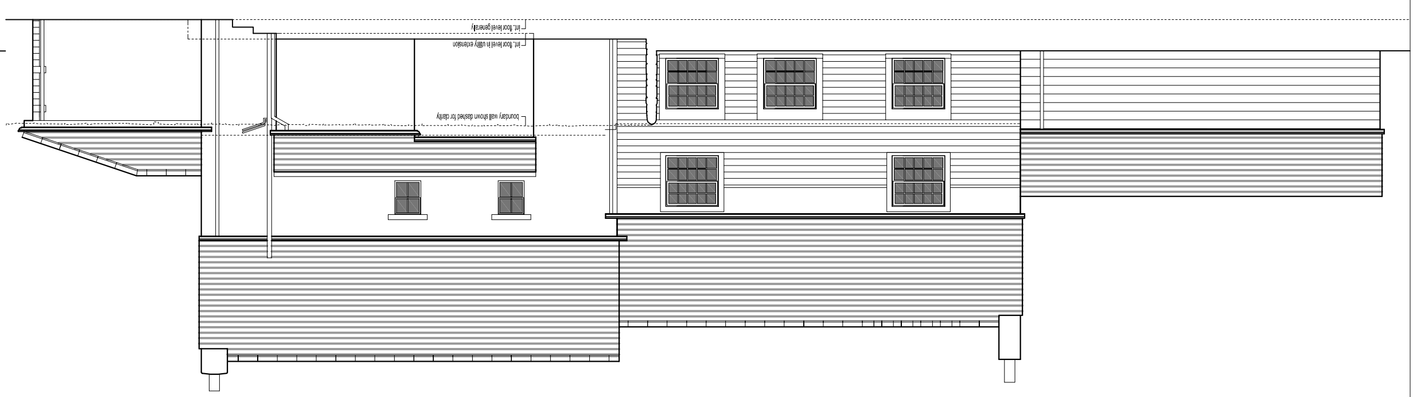


proposed elevation facing south-west

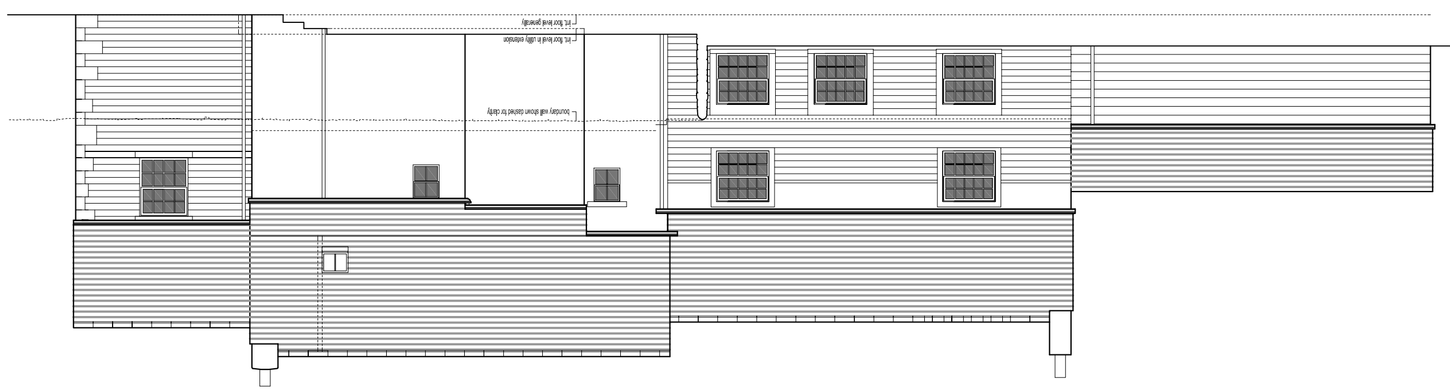


proposed elevation facing south-east

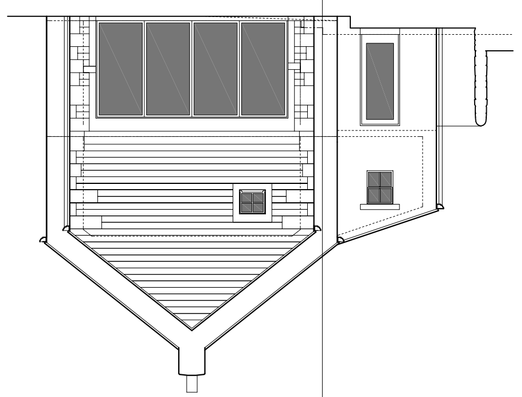

existing elevation facing north-east

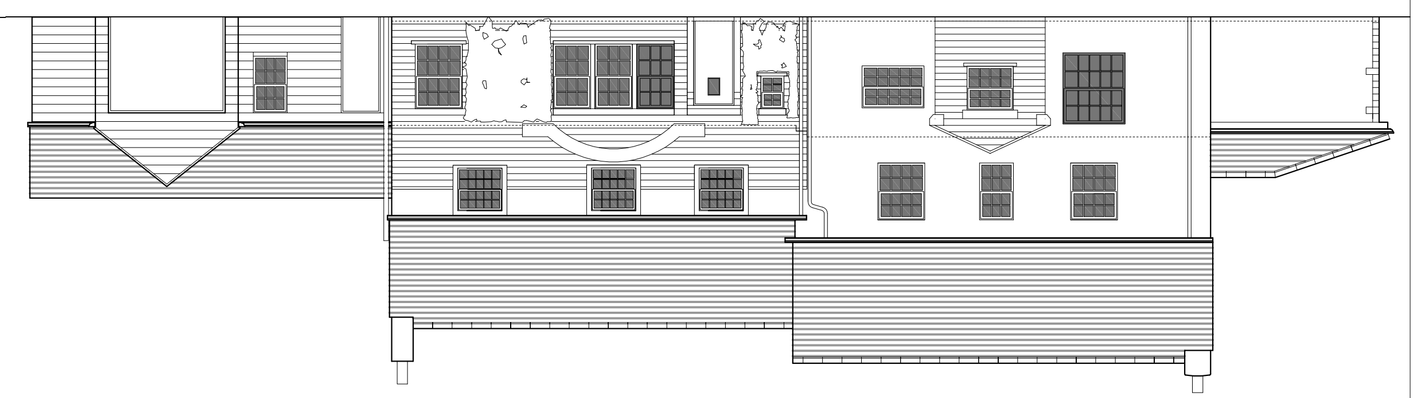

proposed elevation facing north-east

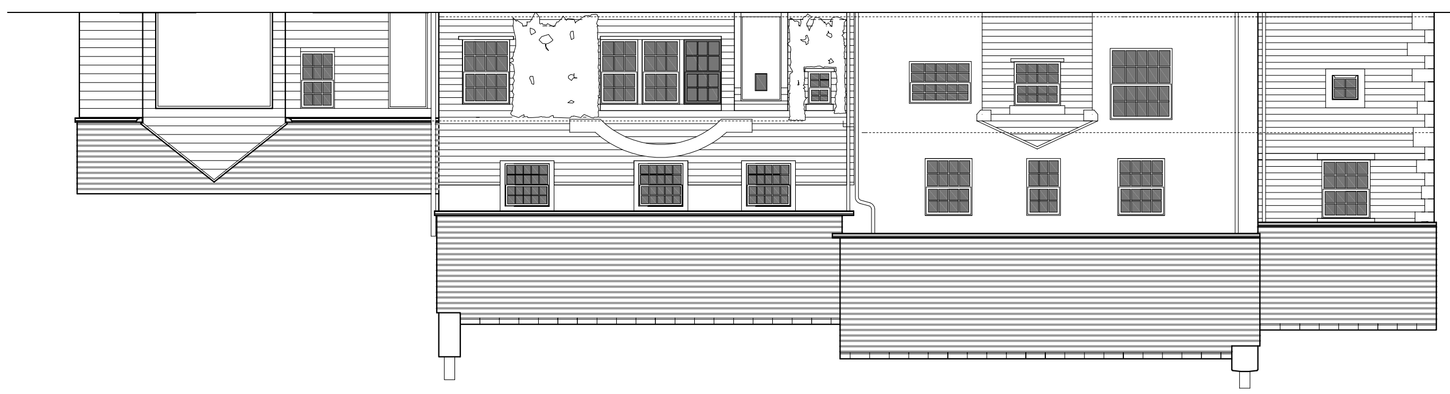

existing elevation facing south-east

