


EAST ELEVATION

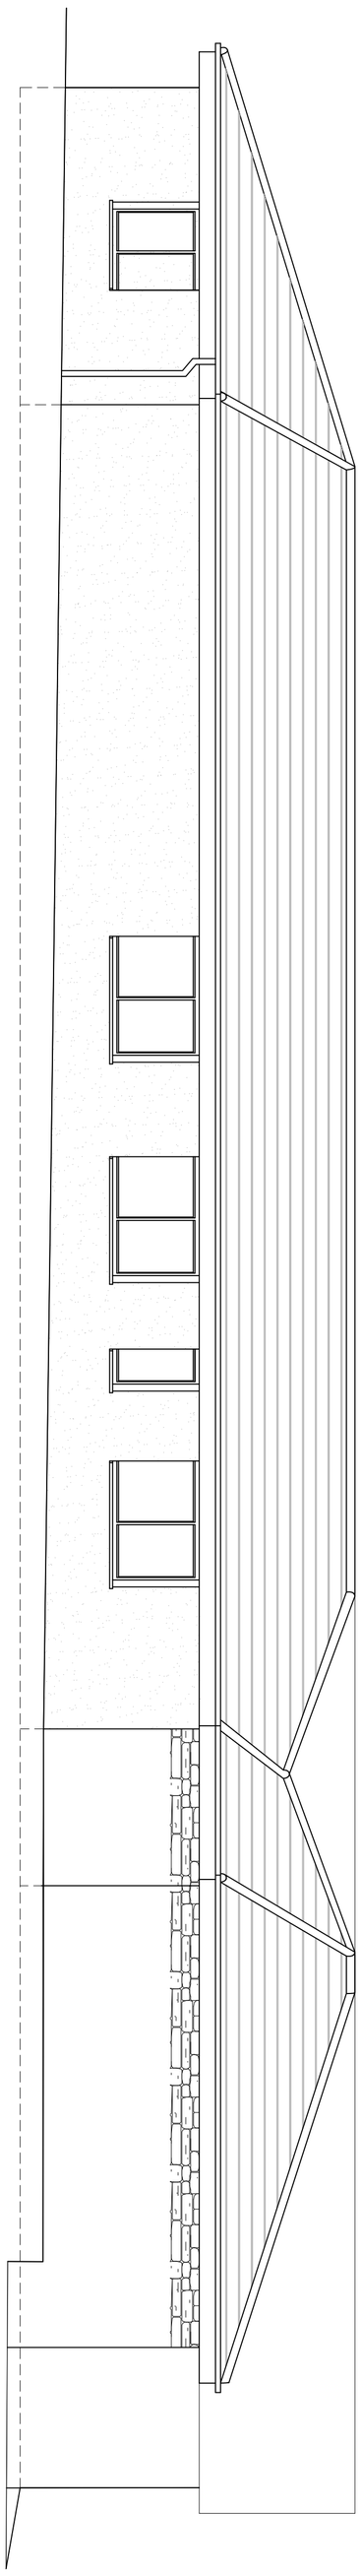


SOUTH ELEVATION

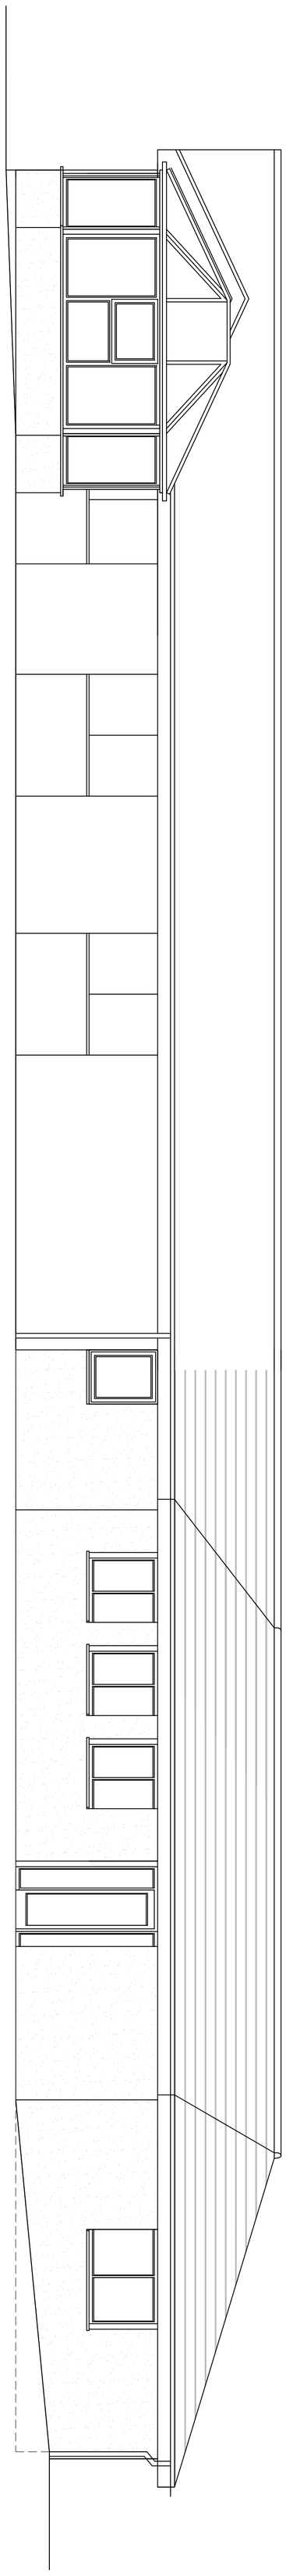

NORTH ELEVATION

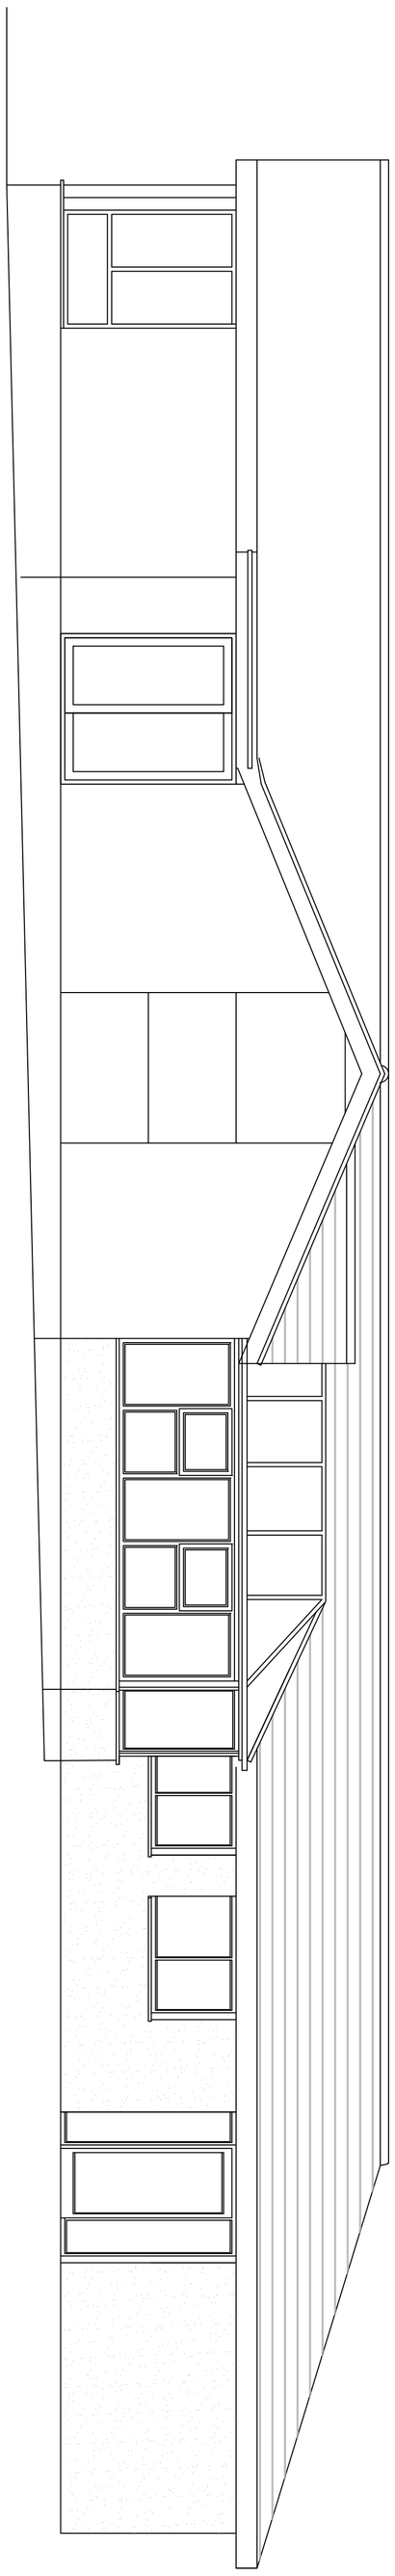

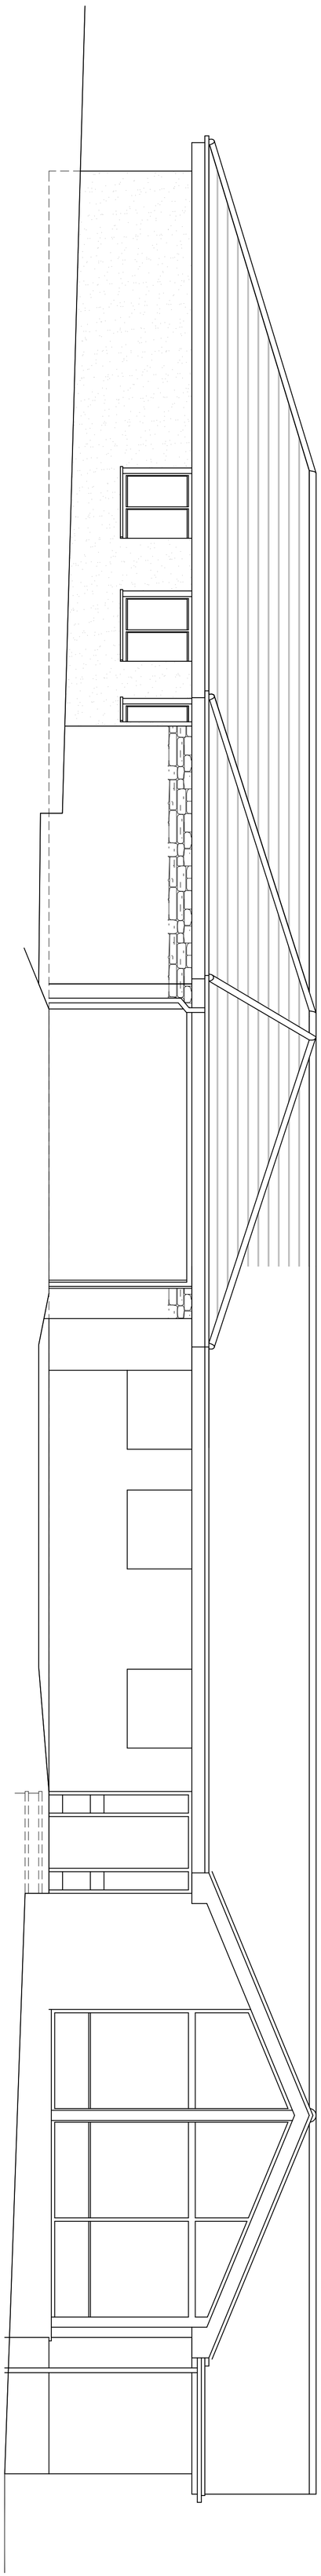

CUBIC ARCHITECTURAL SERVICES LIMITED

LYMEDALE BUSINESS CENTRE, HOOTERS HALL ROAD,
NEWCASTLE UNDER LYME. ST5 9QF.

www.cubicas.co.uk office@cubicas.co.uk Tel: 01782 499591 Fax: 01782 296541

0112/220
Rev A

ELLIOT JOHNSON
DURFELDT LODGE
BARNSLEY ROAD
DARFIELD
S73 9DJ

PROPOSED ELEVATIONS

SCALE 1:50

1:100
1:20
1:50

1m 2m 3m 4m 5m 6m 7m 8m 9m 10m
0.5m 1m 0.5m 2m
1m 2m 3m 4m 5m

ALL DIMENSIONS TO BE CHECKED ON SITE AND REPORTED BACK TO THIS OFFICE.