
Site Plan

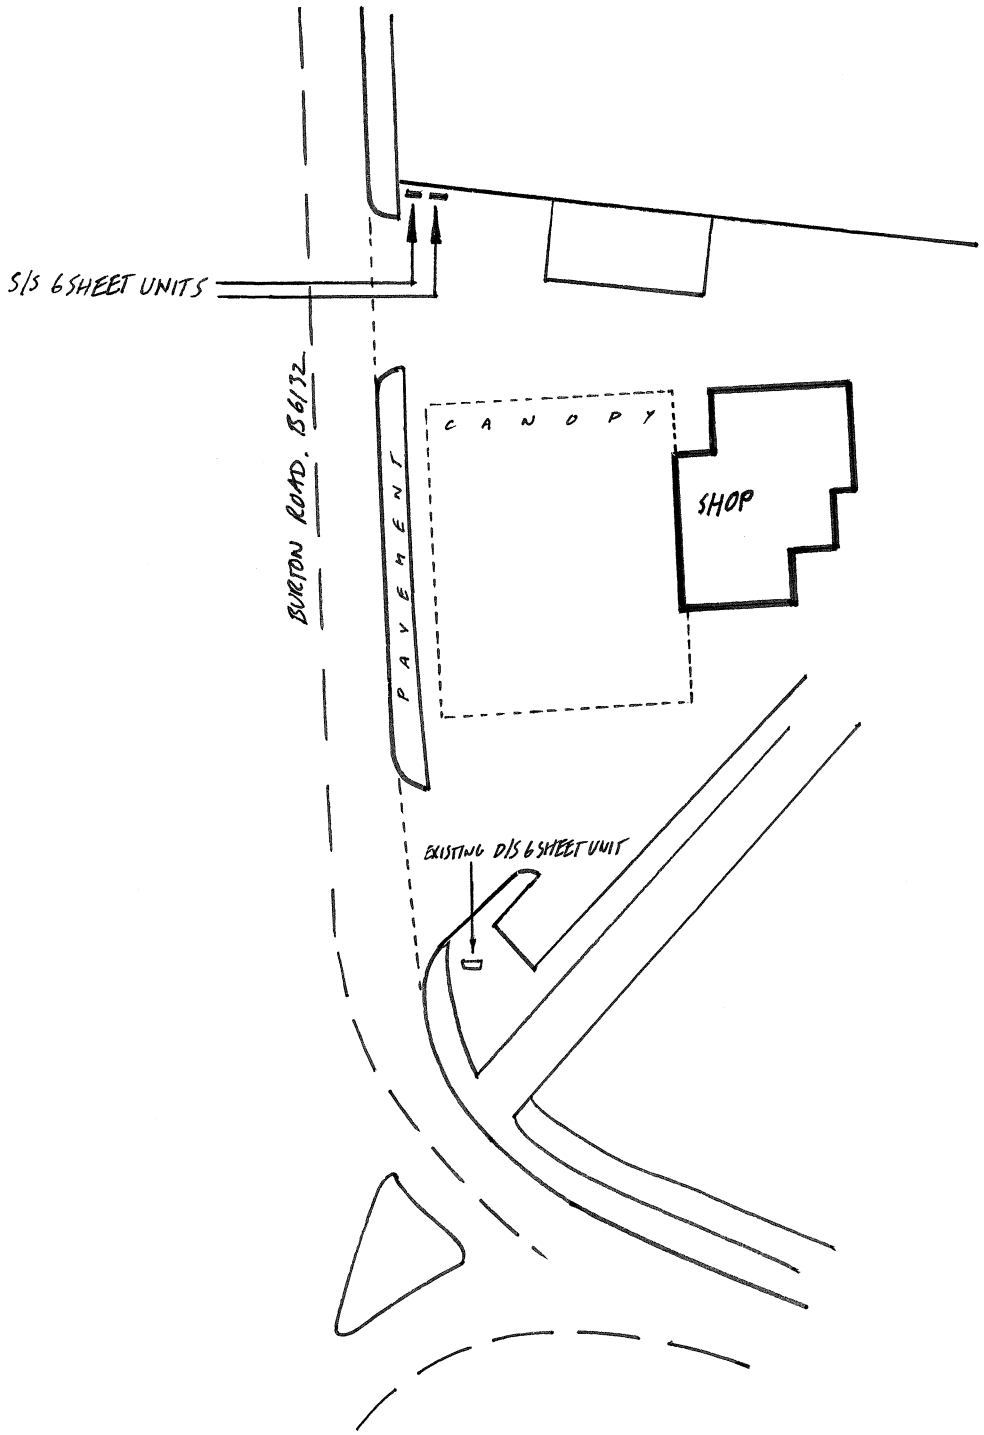

Notes	Address	Scale 1:500
	BURTON ROAD FILLING STATION. MONK BRETTON. BARNSLEY. S71 2PA.	
	Site No. Y D 0 4 0 1 0 1 7 0 8 9.	