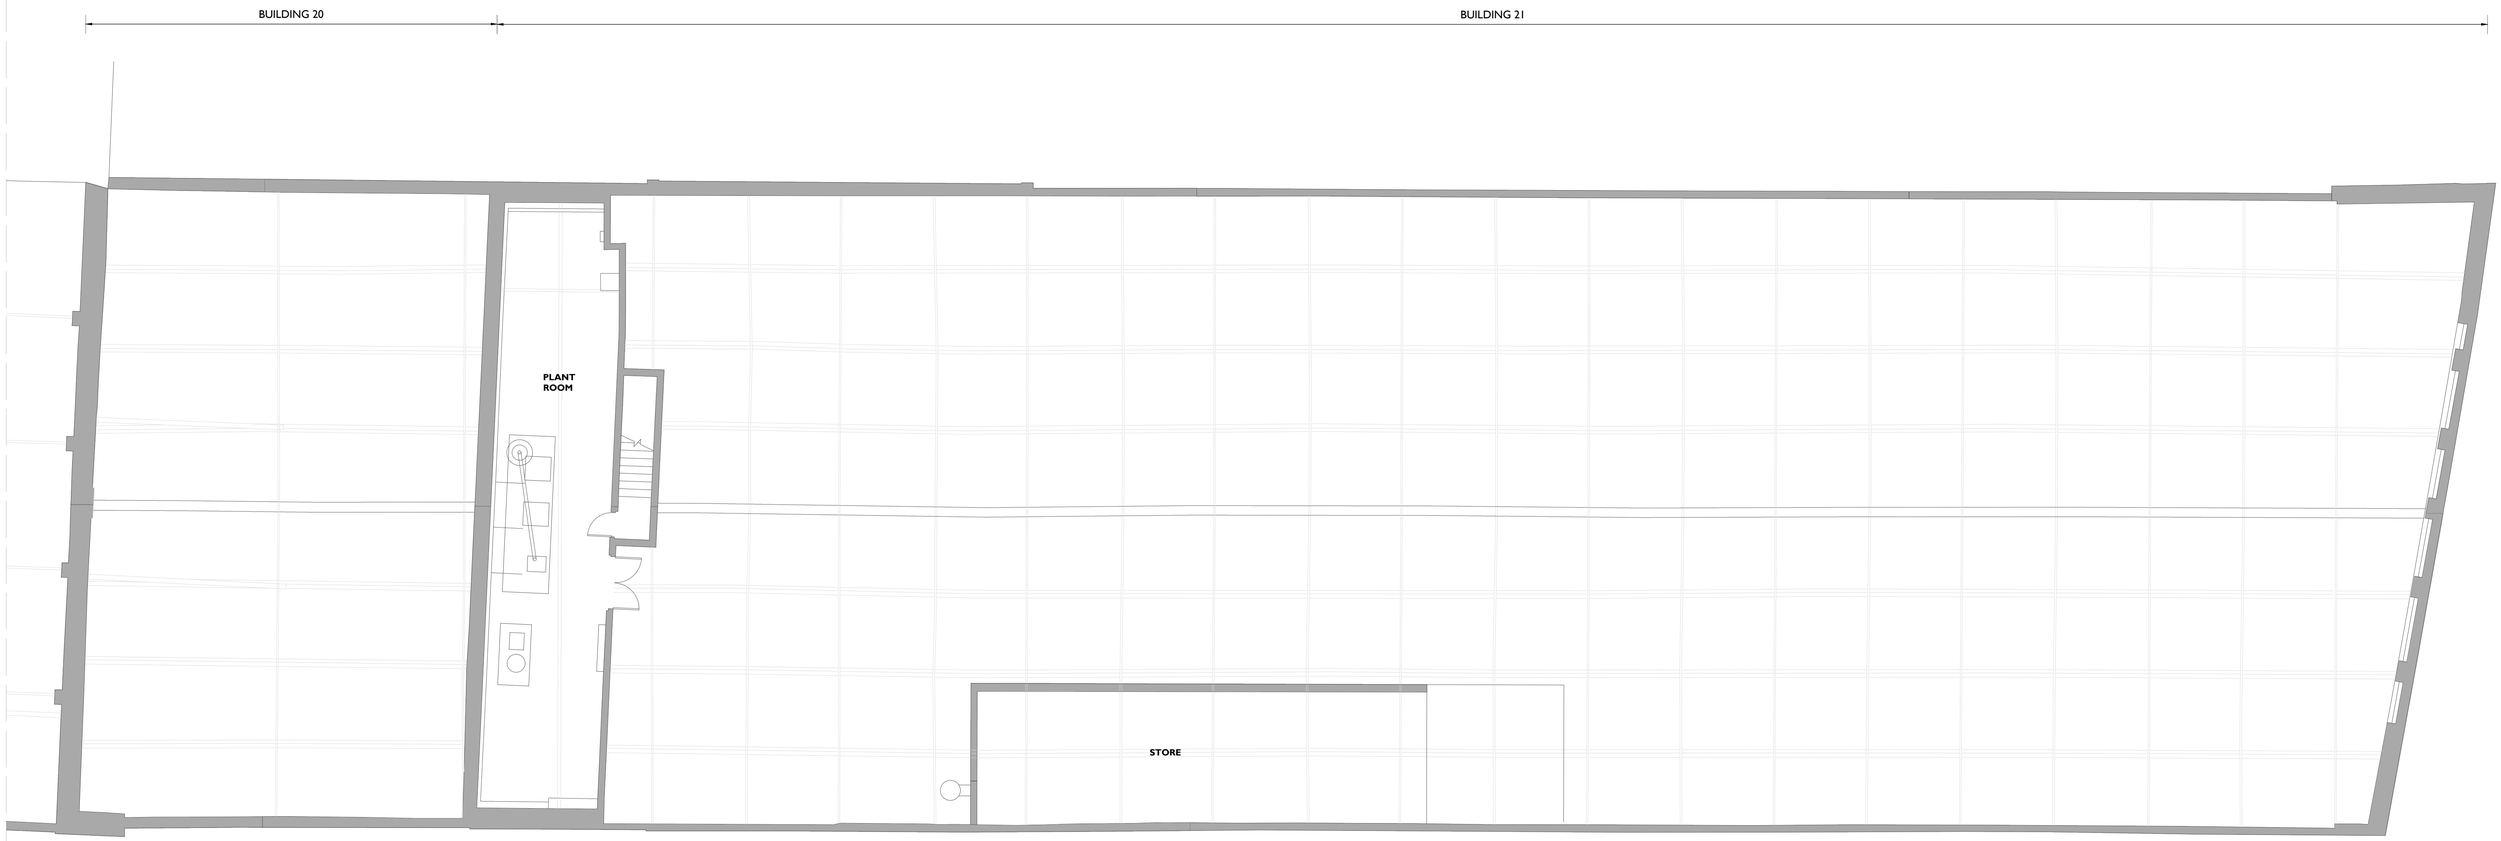


1/1004 First Floor Plan as Existing
1:100 @ A1

Notes: 22/09/2023 17:29:55


Drawings are based on survey data and may not accurately represent what is physically present.

Do not scale from this drawing. All dimensions are to be verified on site before proceeding with the work.

All dimensions are in millimeters unless noted otherwise.

Purcell shall be notified in writing of any discrepancies.

Key Plan
not to scale

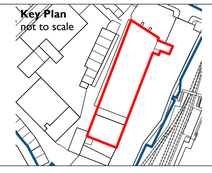

0 1 m 2 m 3 m 4 m 5 m 10 m

REV	DATE	BY	CHK	DESCRIPTION
C01	22/09/2023	SW	TW	.

CLIENT
Barnsley MBC
JOB NUMBER **241992**
PROJECT **Elsecar - Forging Ahead**

TITLE
Building 20 & 21
First Floor As Existing

SIZE	SCALE	LAST REVISED	DRAWN	CHECKED
A1L	1:100	22/09/2023	SW	TW

REV **C01** SUITABILITY/REASON FOR ISSUE **A - Tender**
DRAWING NUMBER **EFAS-PUR-20-01-DR-A-1004**

PURCELL

The Liquor Store, The Chocolate Works, Bishopthorpe Road, York YO23 1FT
© PURCELL 2019. PURCELL ® IS THE TRADING NAME OF PURCELL ARCHITECTURE LTD.