
HEALTH CARE DESIGN

Health Care Design Ltd
33 Low Road
Keswick Village
Norwich
NR4 6TZ

☎ 01603 455200
Fax 01603 454343
e-mail hcd@btconnect

Existing Plan

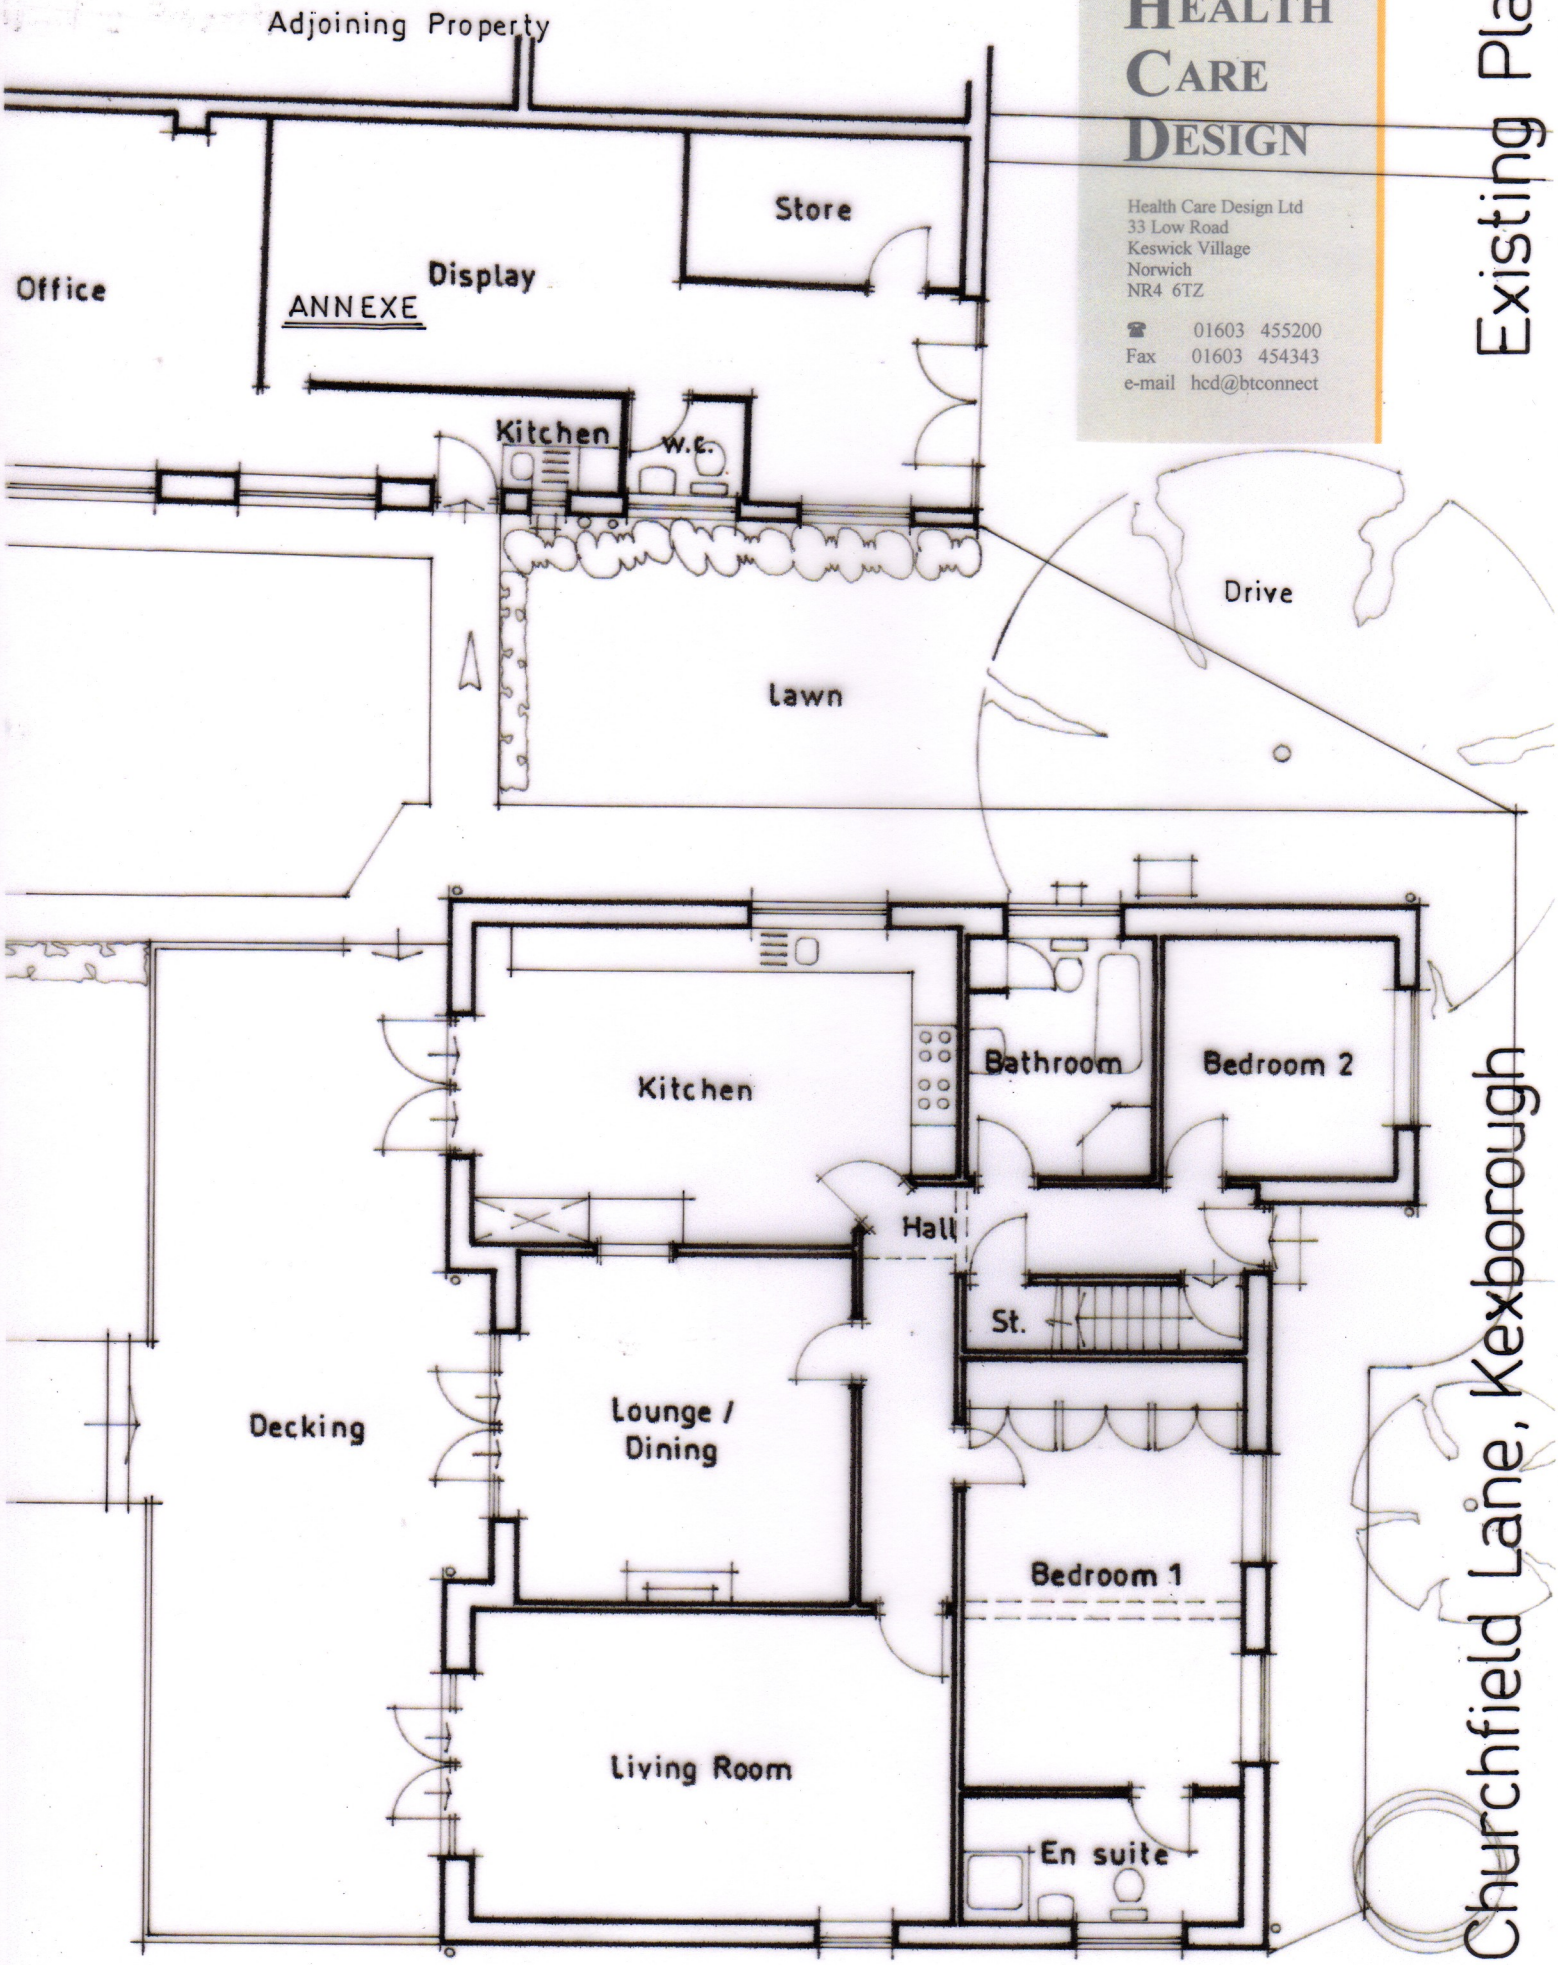

139, Churchfield Lane, Kexborough

Ground Floor Plan - as Existing

1:100 Scale

Dwg no. 732/20