




NORTH ELEVATION

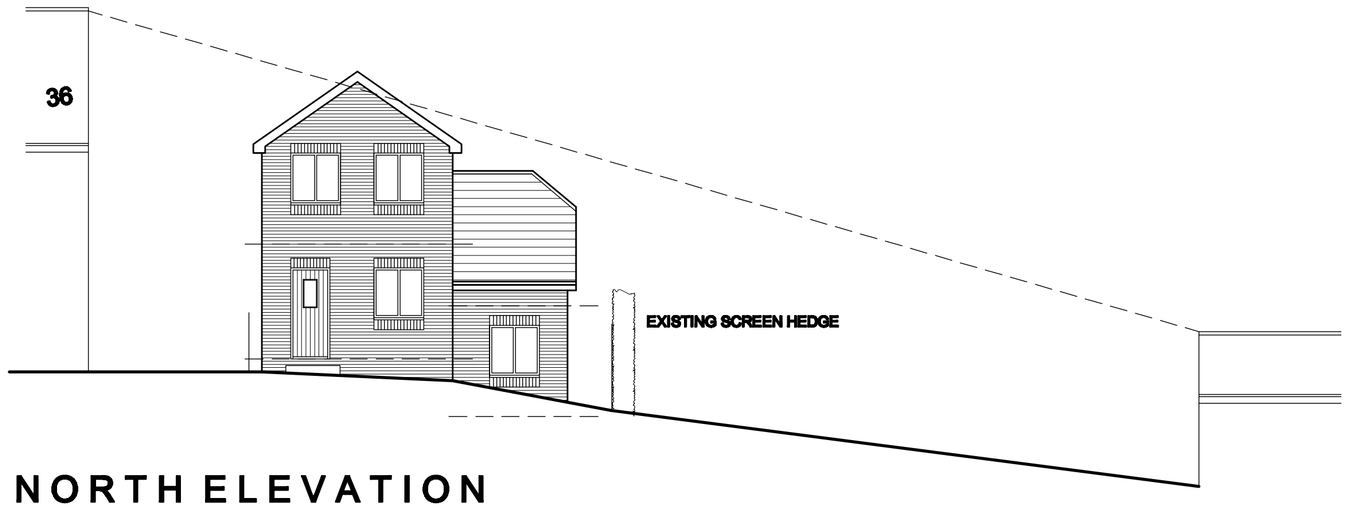


WEST ELEVATION

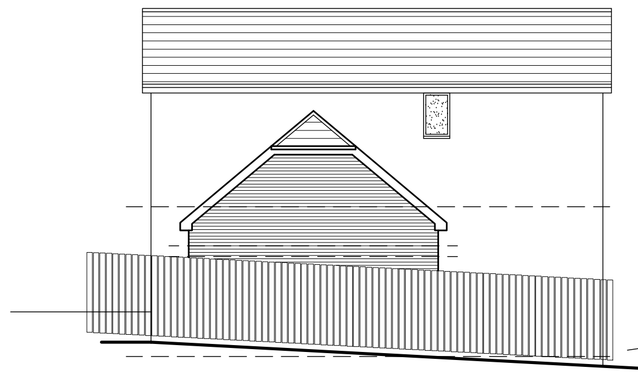

SOUTH ELEVATION

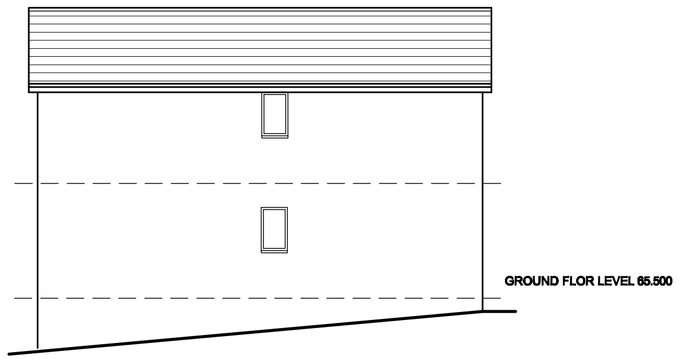


EAST ELEVATION

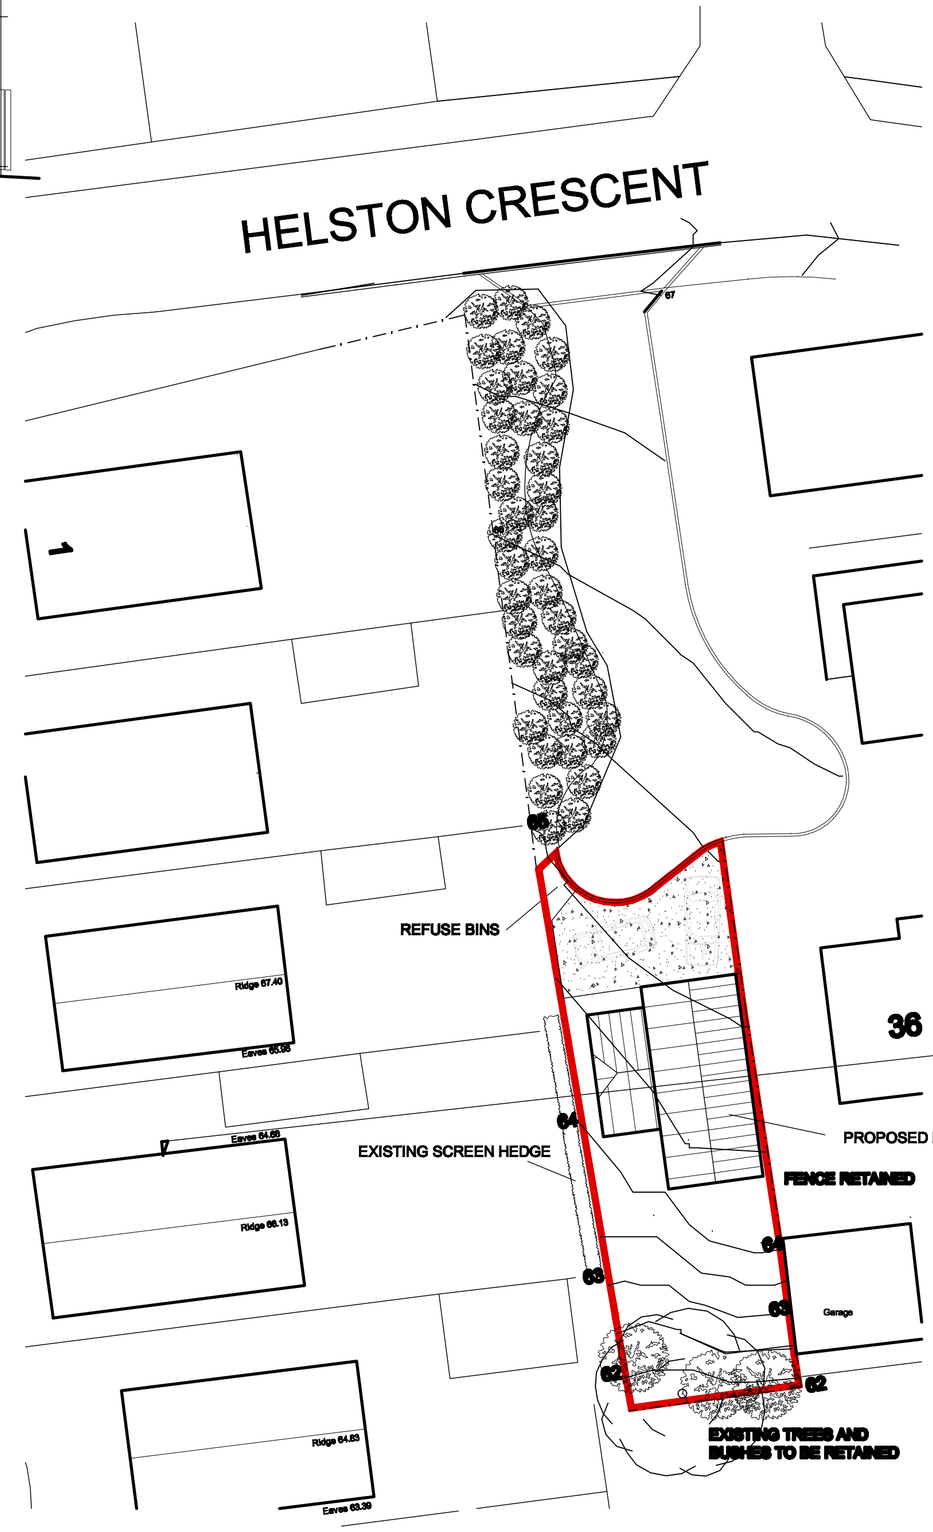


LOCATION PLAN

SCALE 1:200

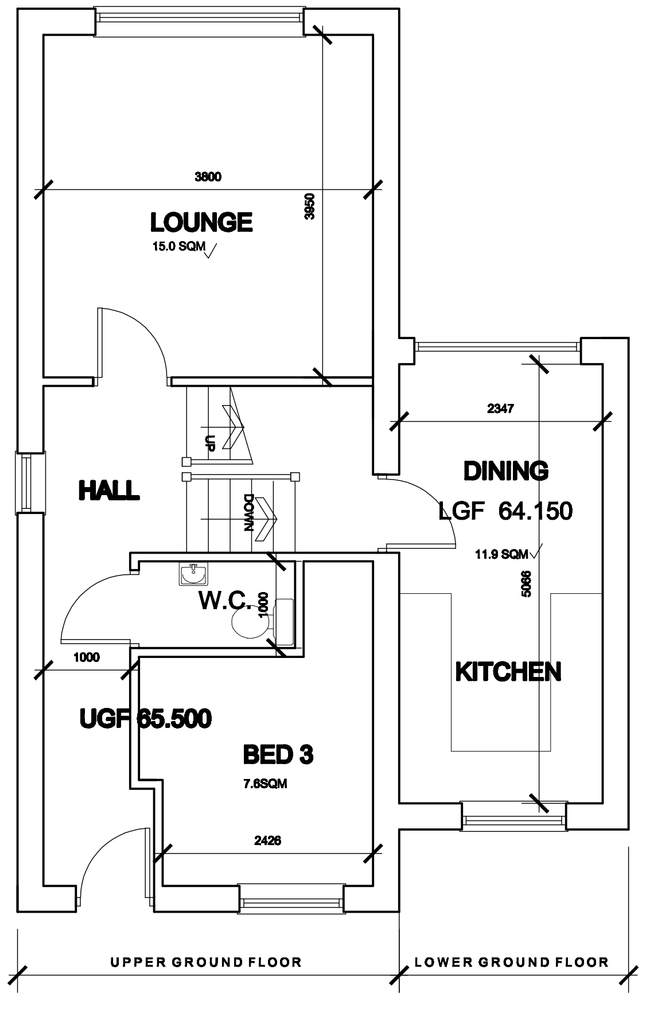

GROUND FLOOR PLAN

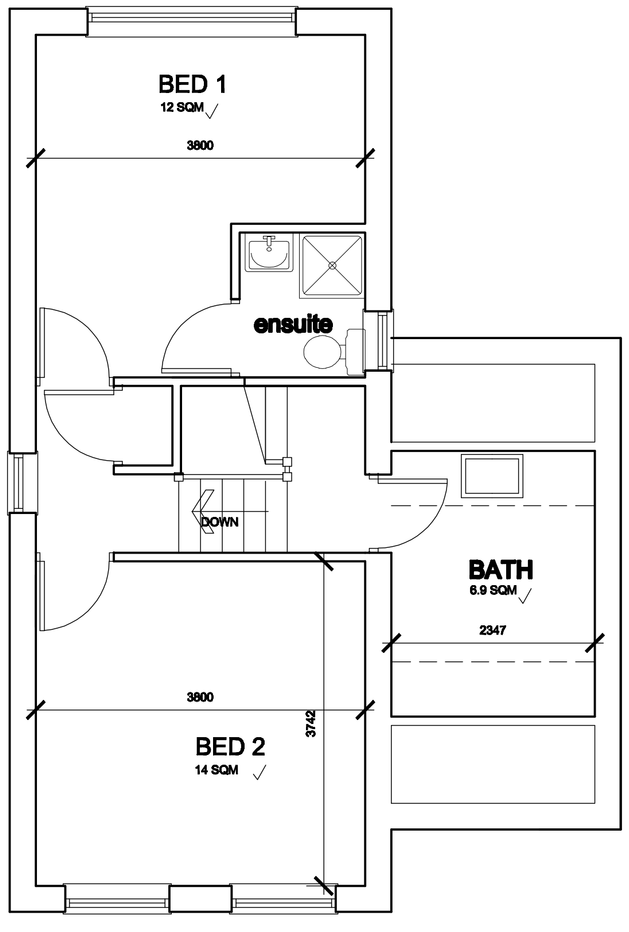

FIRST FLOOR PLAN

White Agus Partnership	PROVIDENCE VILLA, 42 SACKVILLE STREET, BARNSLEY. S70 2DB	Phone: 01226 208482 Fax: 01226 283030 Email: info@whiteaguspartnership.co.uk Web: www.whiteaguspartnership.co.uk
	SURVEYORS AND BUILDING DESIGN CONSULTANTS	

Project.	Client.	
PROPOSED DWELLING ON LAND AT HELSTON CRRESCENT MONK BRETTON, BARNSLEY	WALKER BUILDERS	
Drawing Title. PLANS AND ELEVATIONS	Date. AUGUST 2012	Scale. 1:50 & 1:100 @ A1
	Ref. 12-045	Dwg. No. 01 Rev.

Date		Suffix	Description	Date		Suffix	Description