5B Type 2

Garage
WC
Utility
Kitchen/Dining Room
SD
Lounge
Bed
Shwr

House Type 2
4 bed

House Type 1
4 bedroom

Date Revision Notes

Client: Oakstone Devlopments

Project: Proposed 5 Residential Dwellings Land Adjoining Crowick House, Belle Green lane, Cudworth, Barnsley


Drawing Title: Site Plan

Scale: 1:100 **Date:10/02/2020**


Drawn By: AR **Rev:**

Drawing Nr: 1


Alan Robinson
Chartered Architect BA Dip Arch RIBA BSc (Hons)
2 Gawber Road, Barnsley S75 2AF
Tel/Fax 01226 286066
Mob: 07947808933

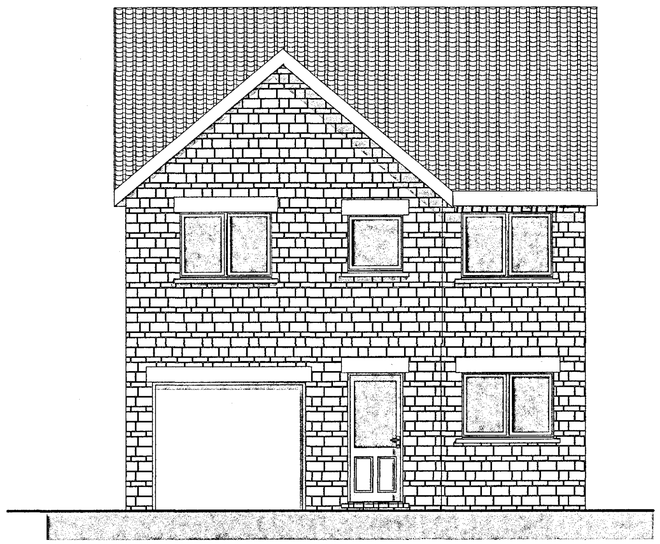


E-71 Elevation 1:50

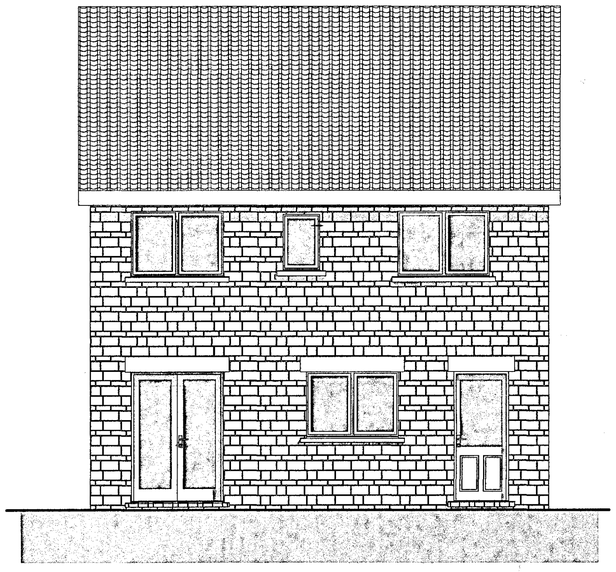


E-76 Elevation 1:50

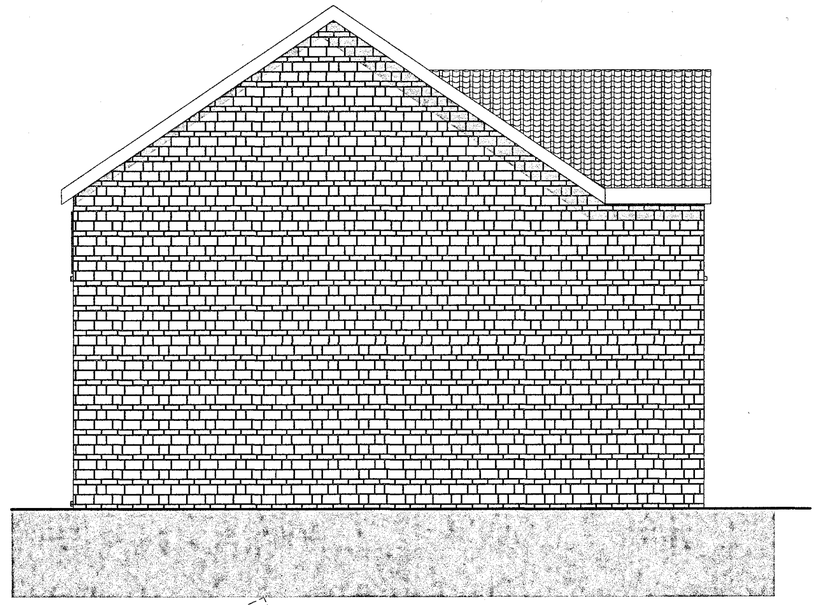


E-72 Elevation 1:50

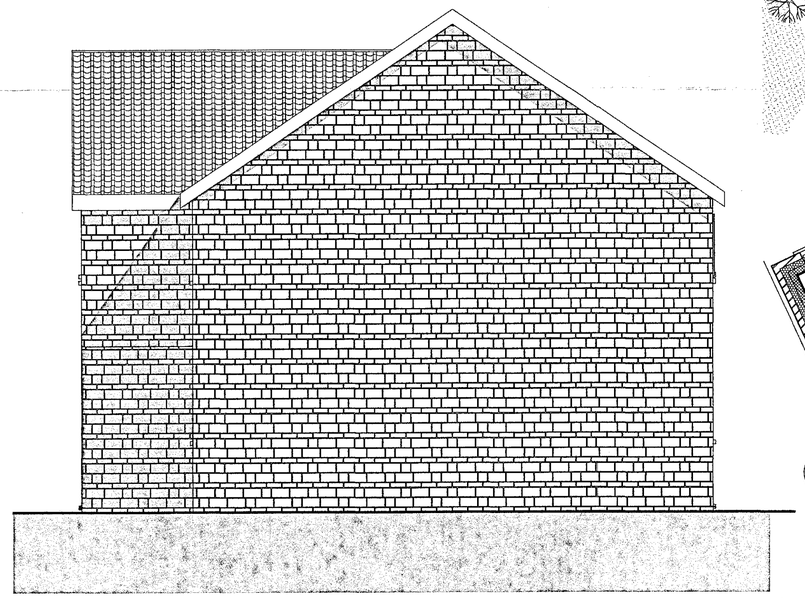

E-77 Elevation 1:50

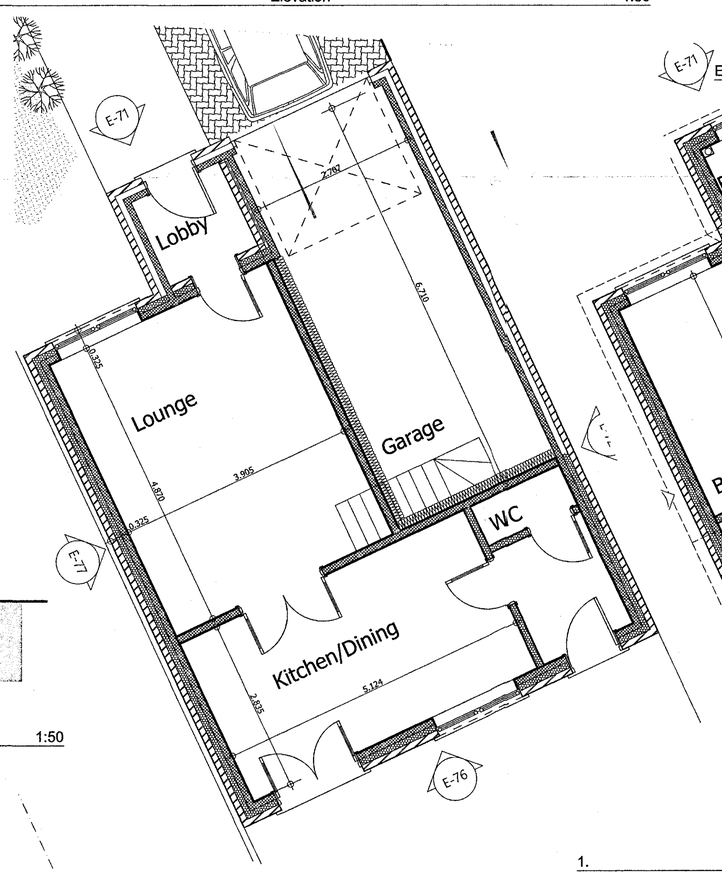

0. Ground Floor (9) 1:50

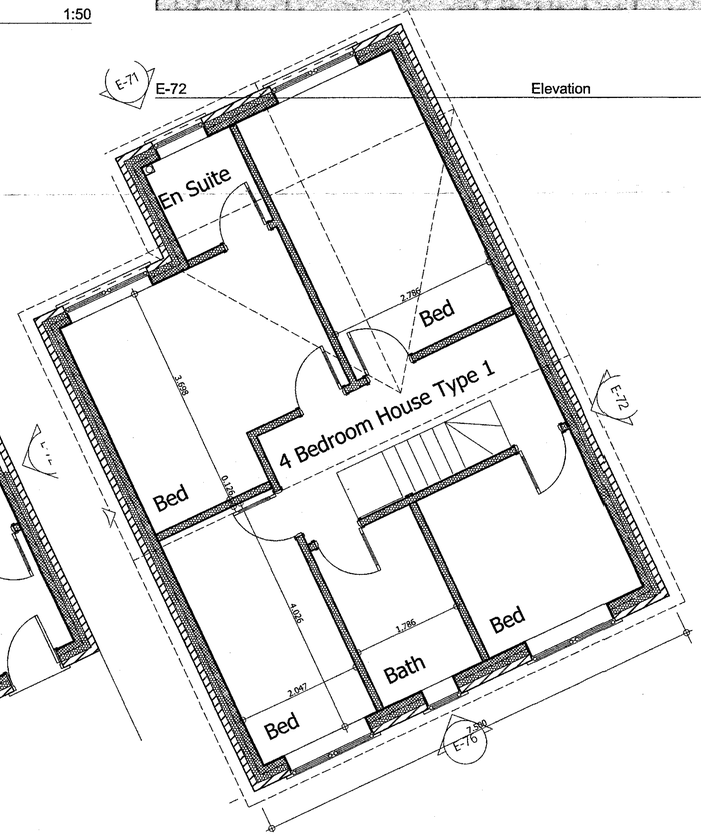

1. Story (4) 1:50

Client: Oakstone Developments

Project: Proposed 5 Nr Dwellings to, Land adjoining Crowick House, Belle Green lane, Cudworth, Barnsley

Drawing Title: Elevations/Plans, 4 Bed House, House Type 1

Scale: 1:100 **Date:10/02/2020**

Drawn By: **Rev:**

Drawing Nr: 2

Alan Robinson
Chartered Architect BA Dip Arch RIBA BSc (Hons)
2 Gawber Road, Barnsley S75 2AF
Tel/Fax 01226 286066
Mob: 07947808933



E-51

Elevation (2)

1:50



E-71

Elevation (1)

1:50

Client: Oakstone Devlopments

Project: Proposed 5 dweelings, Land adjoining Crowick House, Belle Green lane, Cudworth, Barnsley

Drawing Title: Elevations

Scale: 1:100 **Date:10/02/2020**

Drawn By: **Rev:**

Drawing Nr: 3

Alan Robinson
Chartered Architect BA Dip Arch RIBA BSc (Hons)
2 Gawber Road, Barnsley S75 2AF
Tel/Fax 01226 286066
Mob: 07947808933