


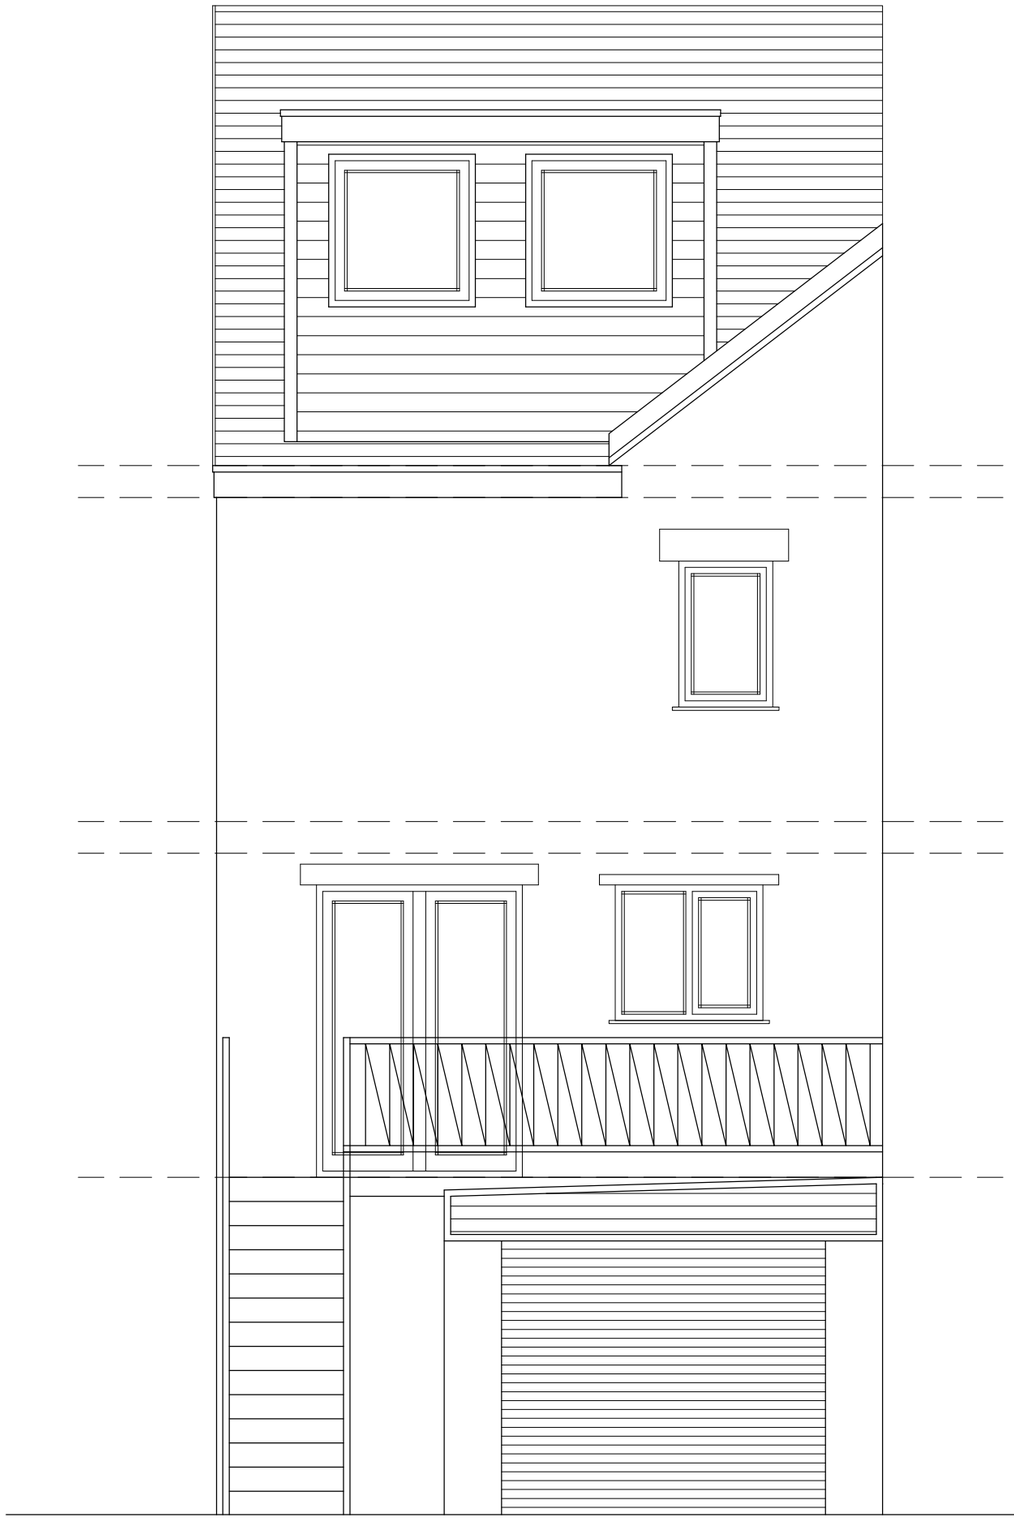

Front and Rear Elevations as Existing

PROPOSED EXTENSION

Mr Jamie Attwood
164 Midland Road,
Royston, Barnsley
S71 4PX

Drawing Title

Existing Front and Rear Elevation

Scale 1:50 @ A3	Date		
Drawn by ARN		Revision	-
Drawing no. 2016-01-05			