




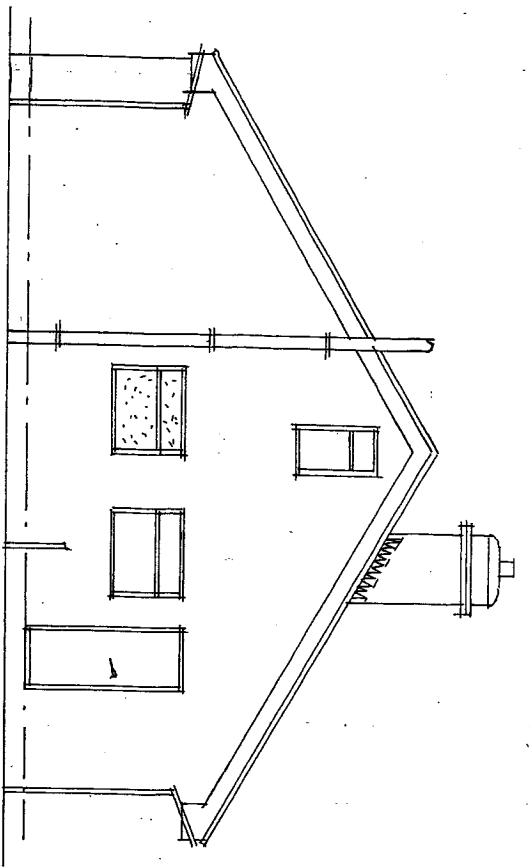

Side

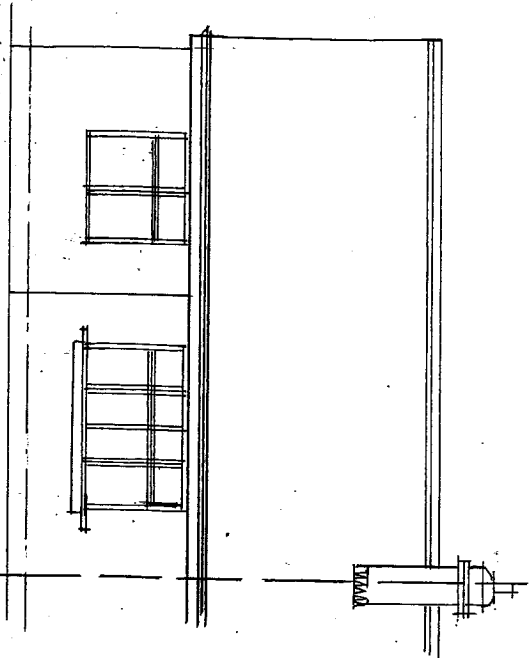

Front

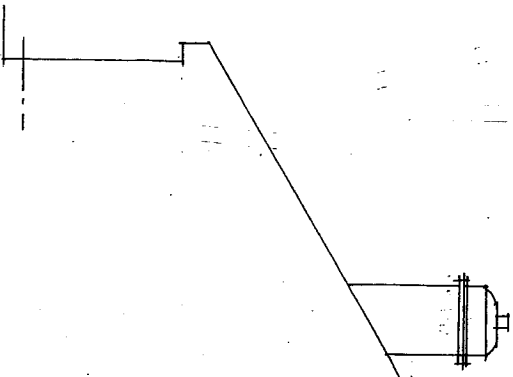


Side

Rev	Notes	Date

Garry Greetham Associates
 Residential Design Consultant
 Westwood House
 18 Carr Lane
 Tankersley
 Barnsley S75 3BE
 Tel(01226)746573

Project Front Extension
Client Mr. & Mrs. S. Crooks
Title Elevations as Existing
Address 13 Lombard Crescent,
 Darfield,
 Barnsley. S73 9PP
Drawn by 999
Scale 1:100 @ A4 DATE MAR 23
Drawing No 988-02
Rev
 Member of the Chartered Institute
 of Architectural Technologists

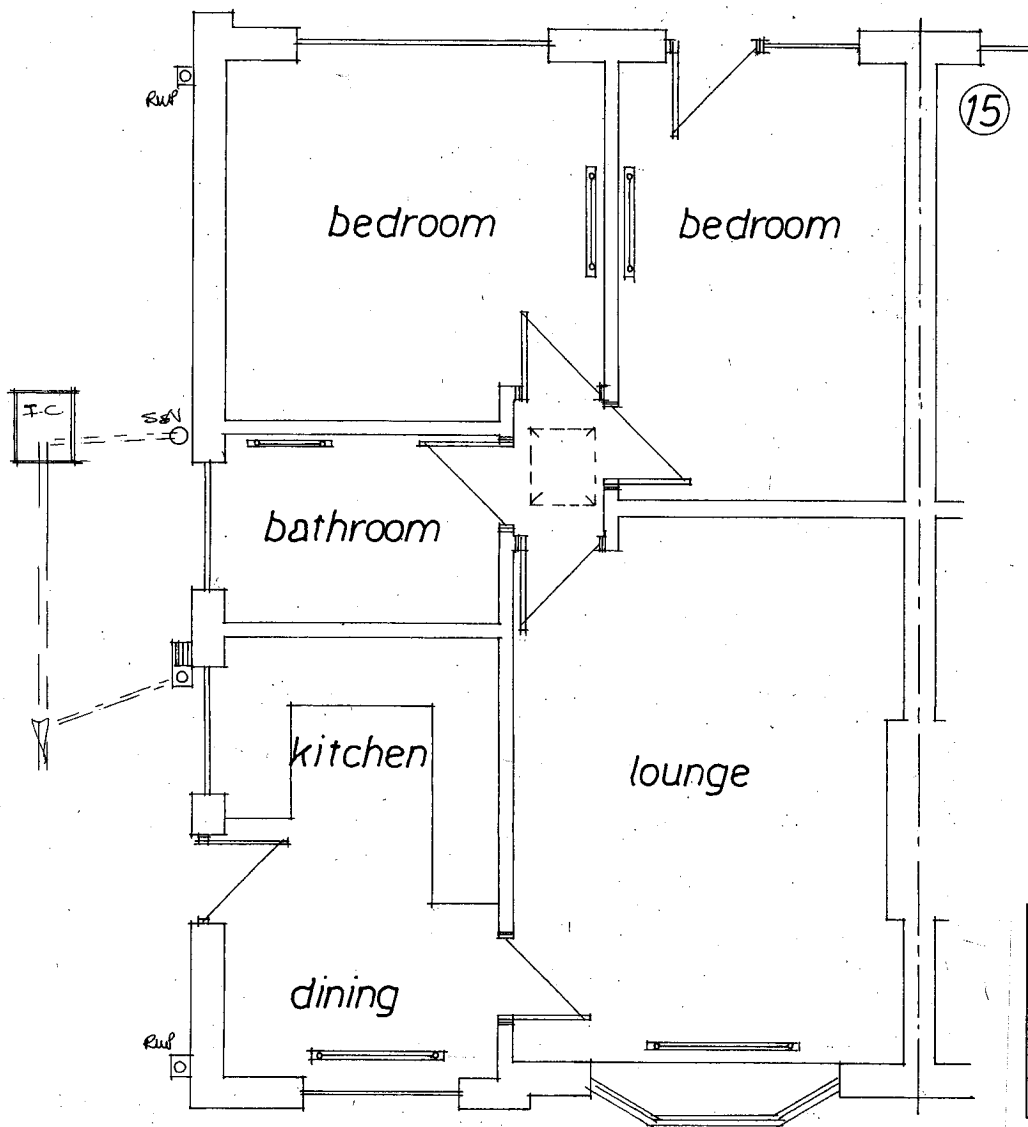

Rev	Notes	Date

**Garry
Greetham
Associates**

Residential
Design Consultant

Westwood House
18 Carr Lane
Tankersley

Barnsley S75 3BE
Tel(01226)746573

PROJECT Front Extension

CLIENT Mr. & Mrs. S. Crooks

TITLE Floor Layout as Existing


ADDRESS 13 Lombard Crescent,
Darfield,
Barnsley. S73 9PP

DRAWN BY 999

SCALE 1:50 @ A3 DATE Mar 23


DRAWING No 988-03 REV

Member of the Chartered Institute
of Architectural Technologists

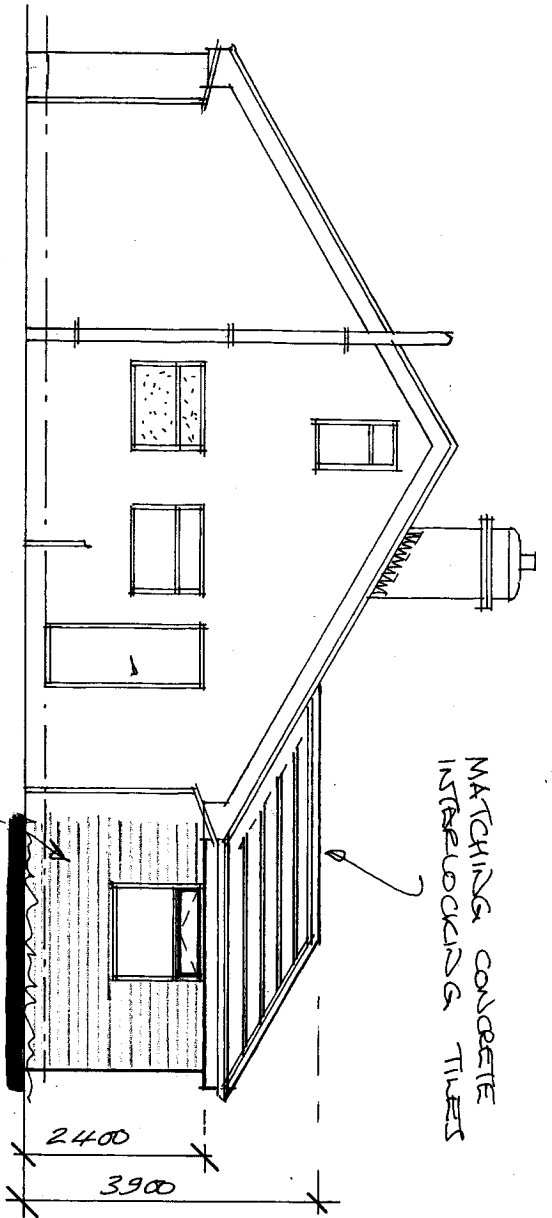

Side

MATCHING BRICK
BECKING

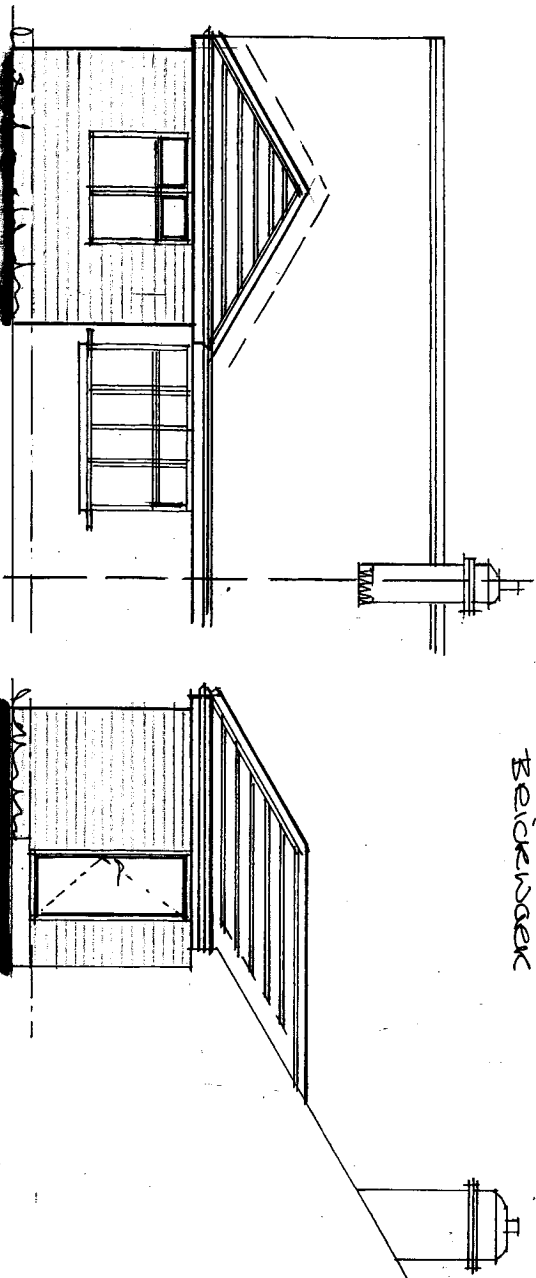

Front

Side

Rev	Notes	Date

Garry Greetham Associates
Residential Design Consultant
Westwood House
18 Carr Lane
Tannersley
Barnsley S75 3BE
Tel(01226)746573

PROJECT Front Extension

CLIENT Mr. & Mrs. S. Crooks

TITLE Elevations as Proposed


ADDRESS 13 Lombard Crescent,
Darfield,
Barnsley, S73 9PP

DRAWN BY 999

SCALE 1:100 @ A4 DATE Mar 23

DRAWING No 988-04 REV

Member of the Chartered Institute
of Architectural Technologists

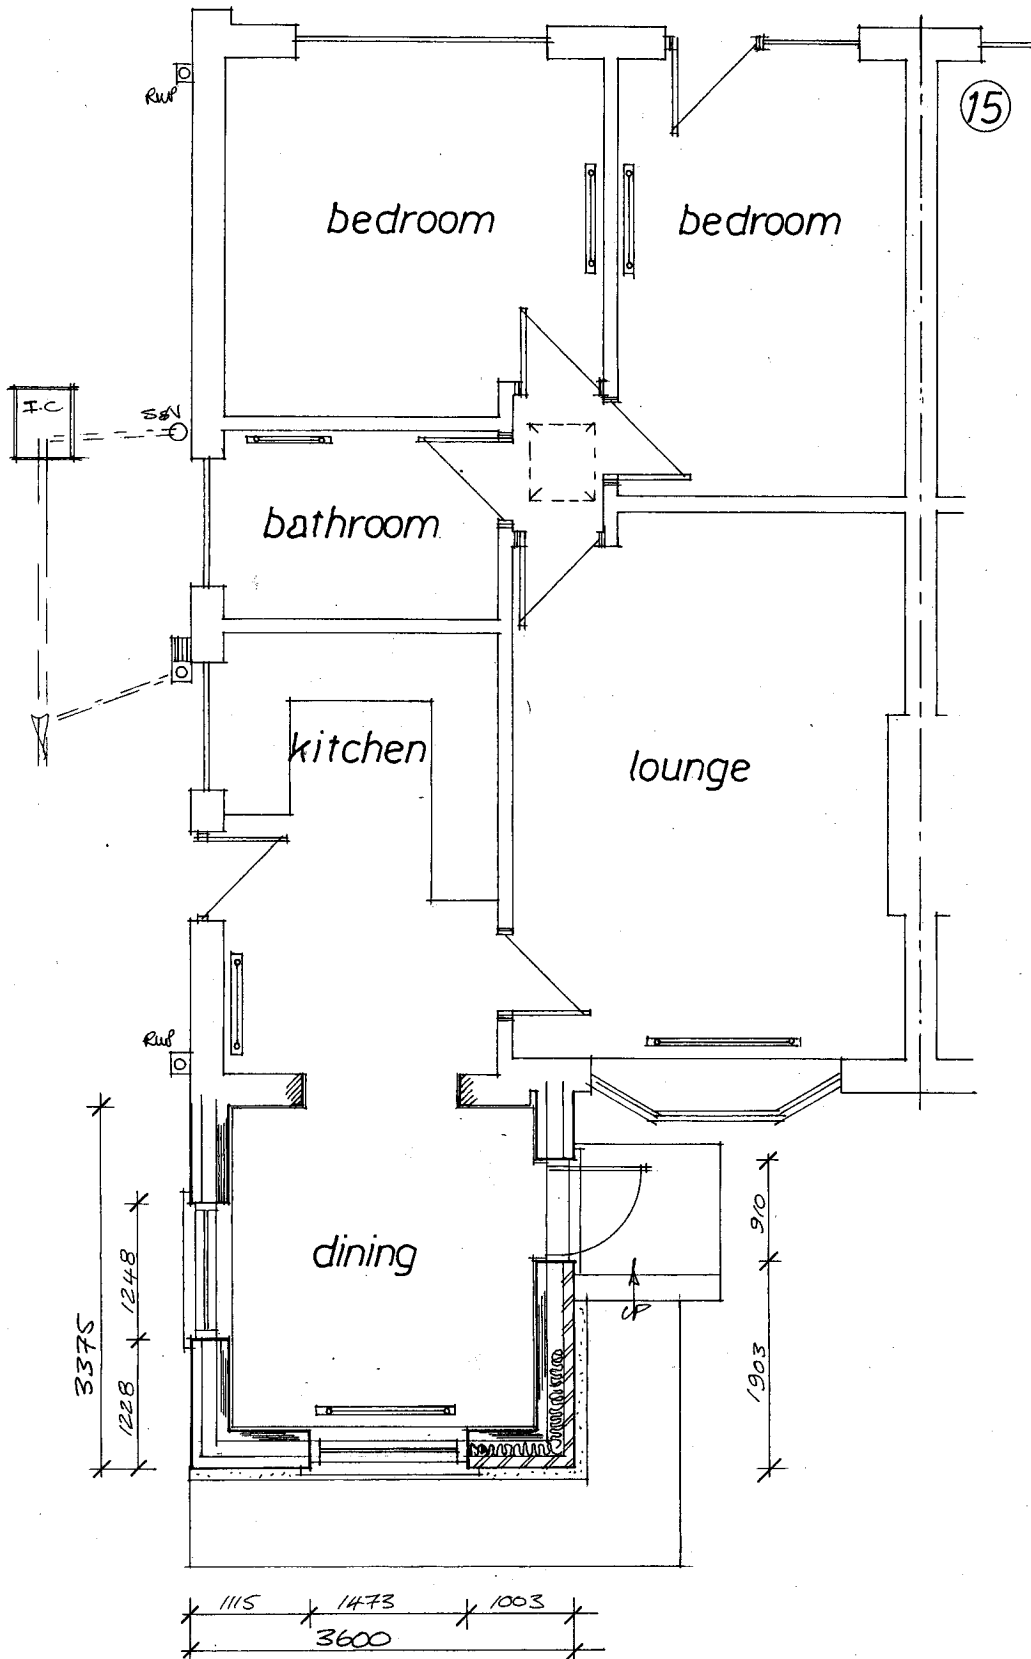

Rev	Notes	Date

Garry Greetham Associates

Residential Design Consultant

Westwood House
18 Carr Lane
Tankersley

Barnsley S75 3BE
Tel(01226)746573

PROJECT	Front Extension
CLIENT	Mr. & Mrs. S. Crooks
TITLE	Floor Layout as Proposed
ADDRESS	13 Lombard Crescent, Darfield, Barnsley. S73 9PP
DRAWN BY	ggg
SCALE	1:50 @ A3 DATE Mar 23
DRAWING No	988-05 REV

Member of the Chartered Institute of Architectural Technologists