



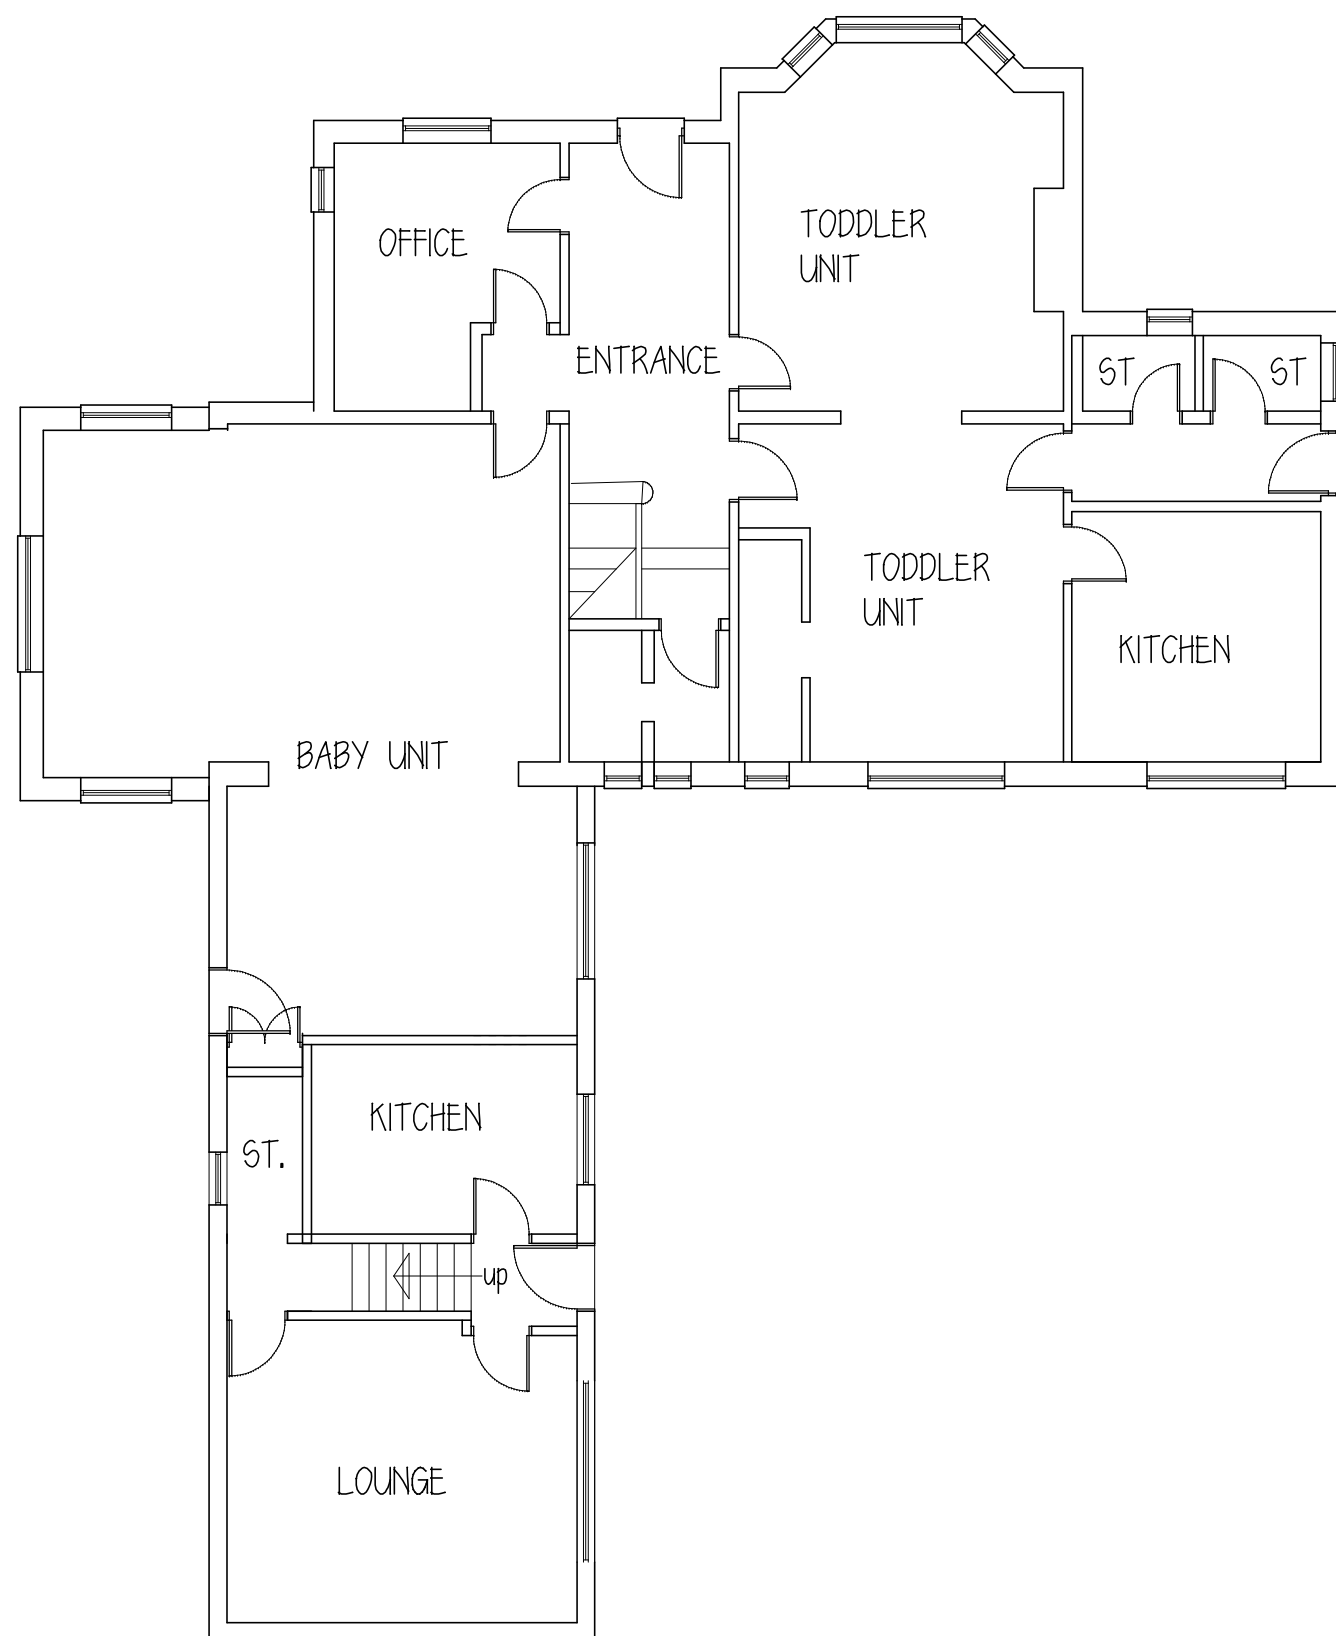

GROUND FLOOR

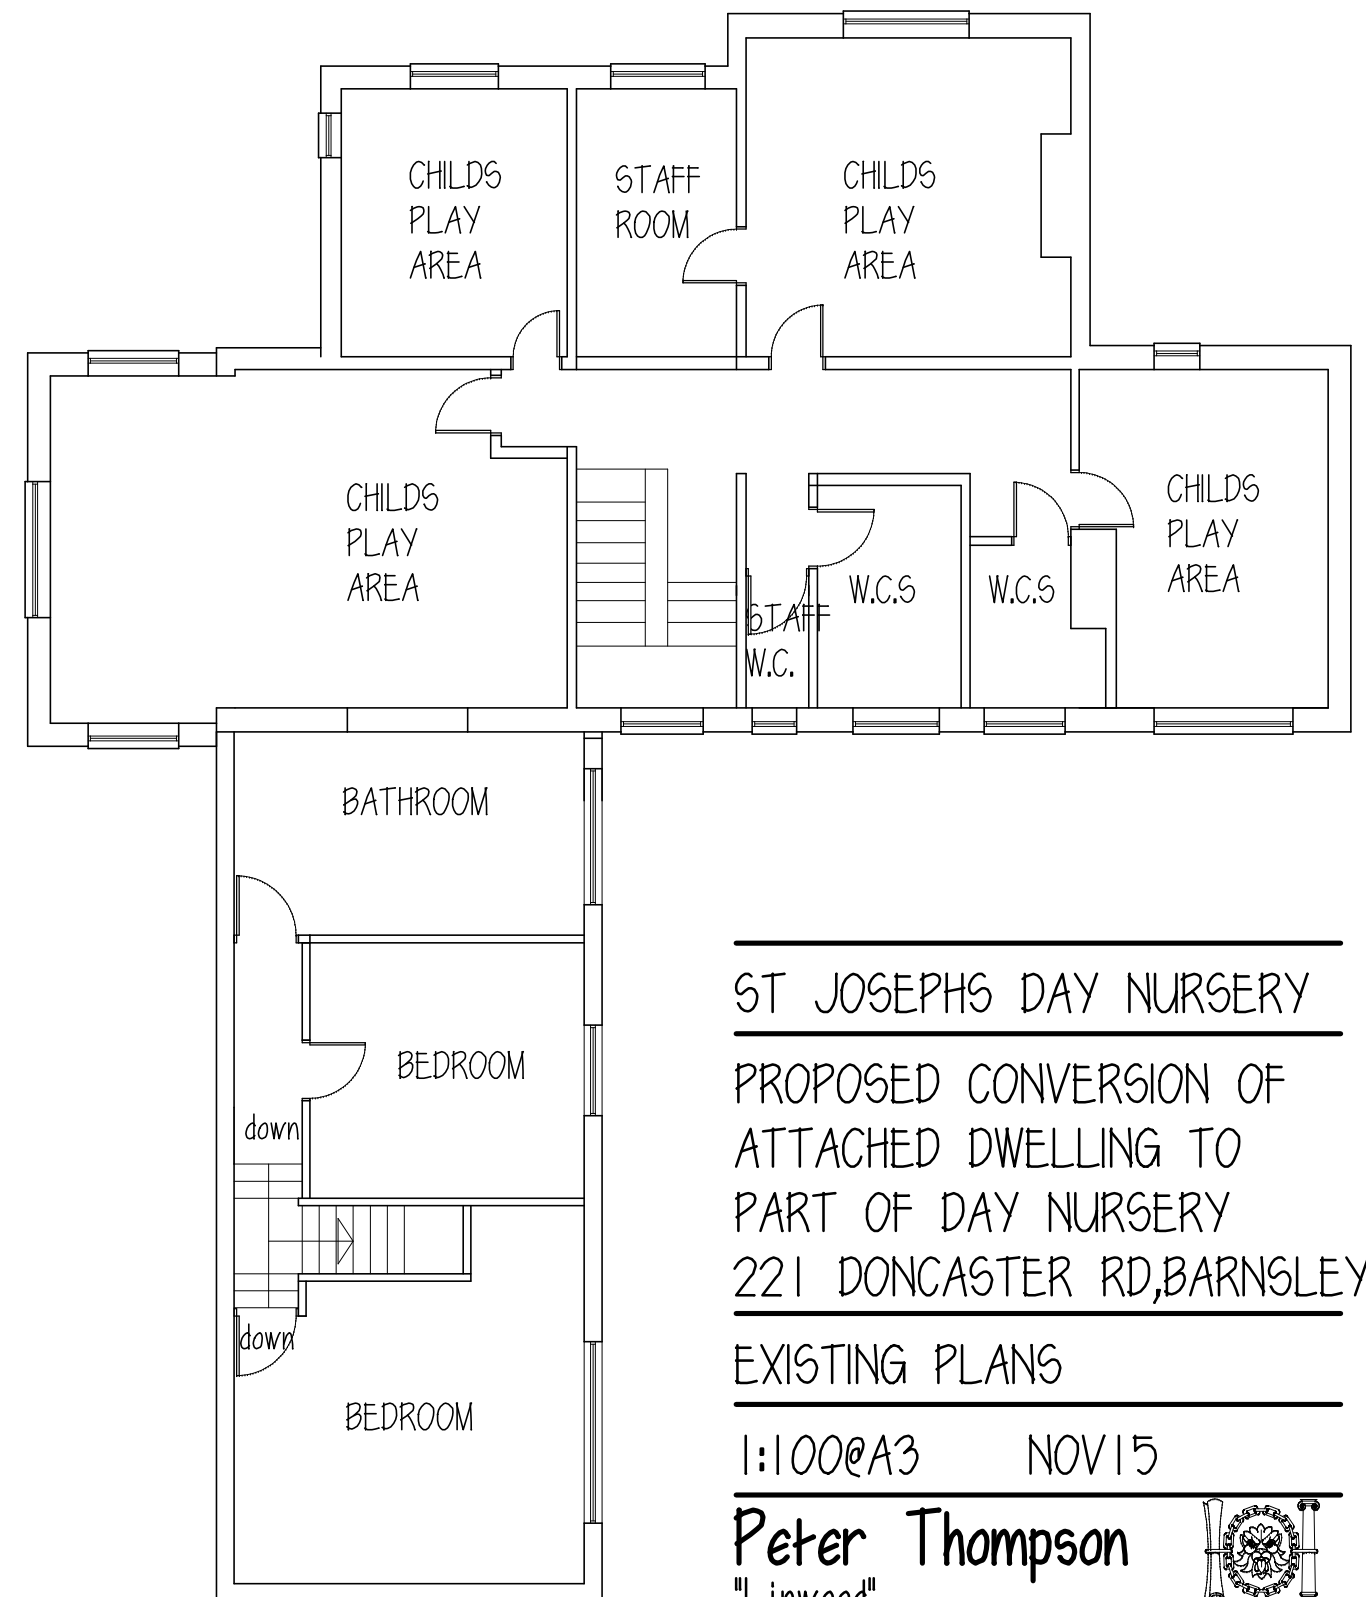

FIRST FLOOR

ST JOSEPHS DAY NURSERY
PROPOSED CONVERSION OF
ATTACHED DWELLING TO
PART OF DAY NURSERY
221 DONCASTER RD, BARNSELEY

EXISTING PLANS

1:100@A3 NOV 15

Peter Thompson

"Linwood"

Barnsley Road


Dodworth

Barnsley S75 3JR

e-mail peter-thompson@hotmail.co.uk

T. 01226 201391

M. 07973251730

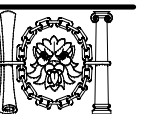

M.C.I.A.T.