


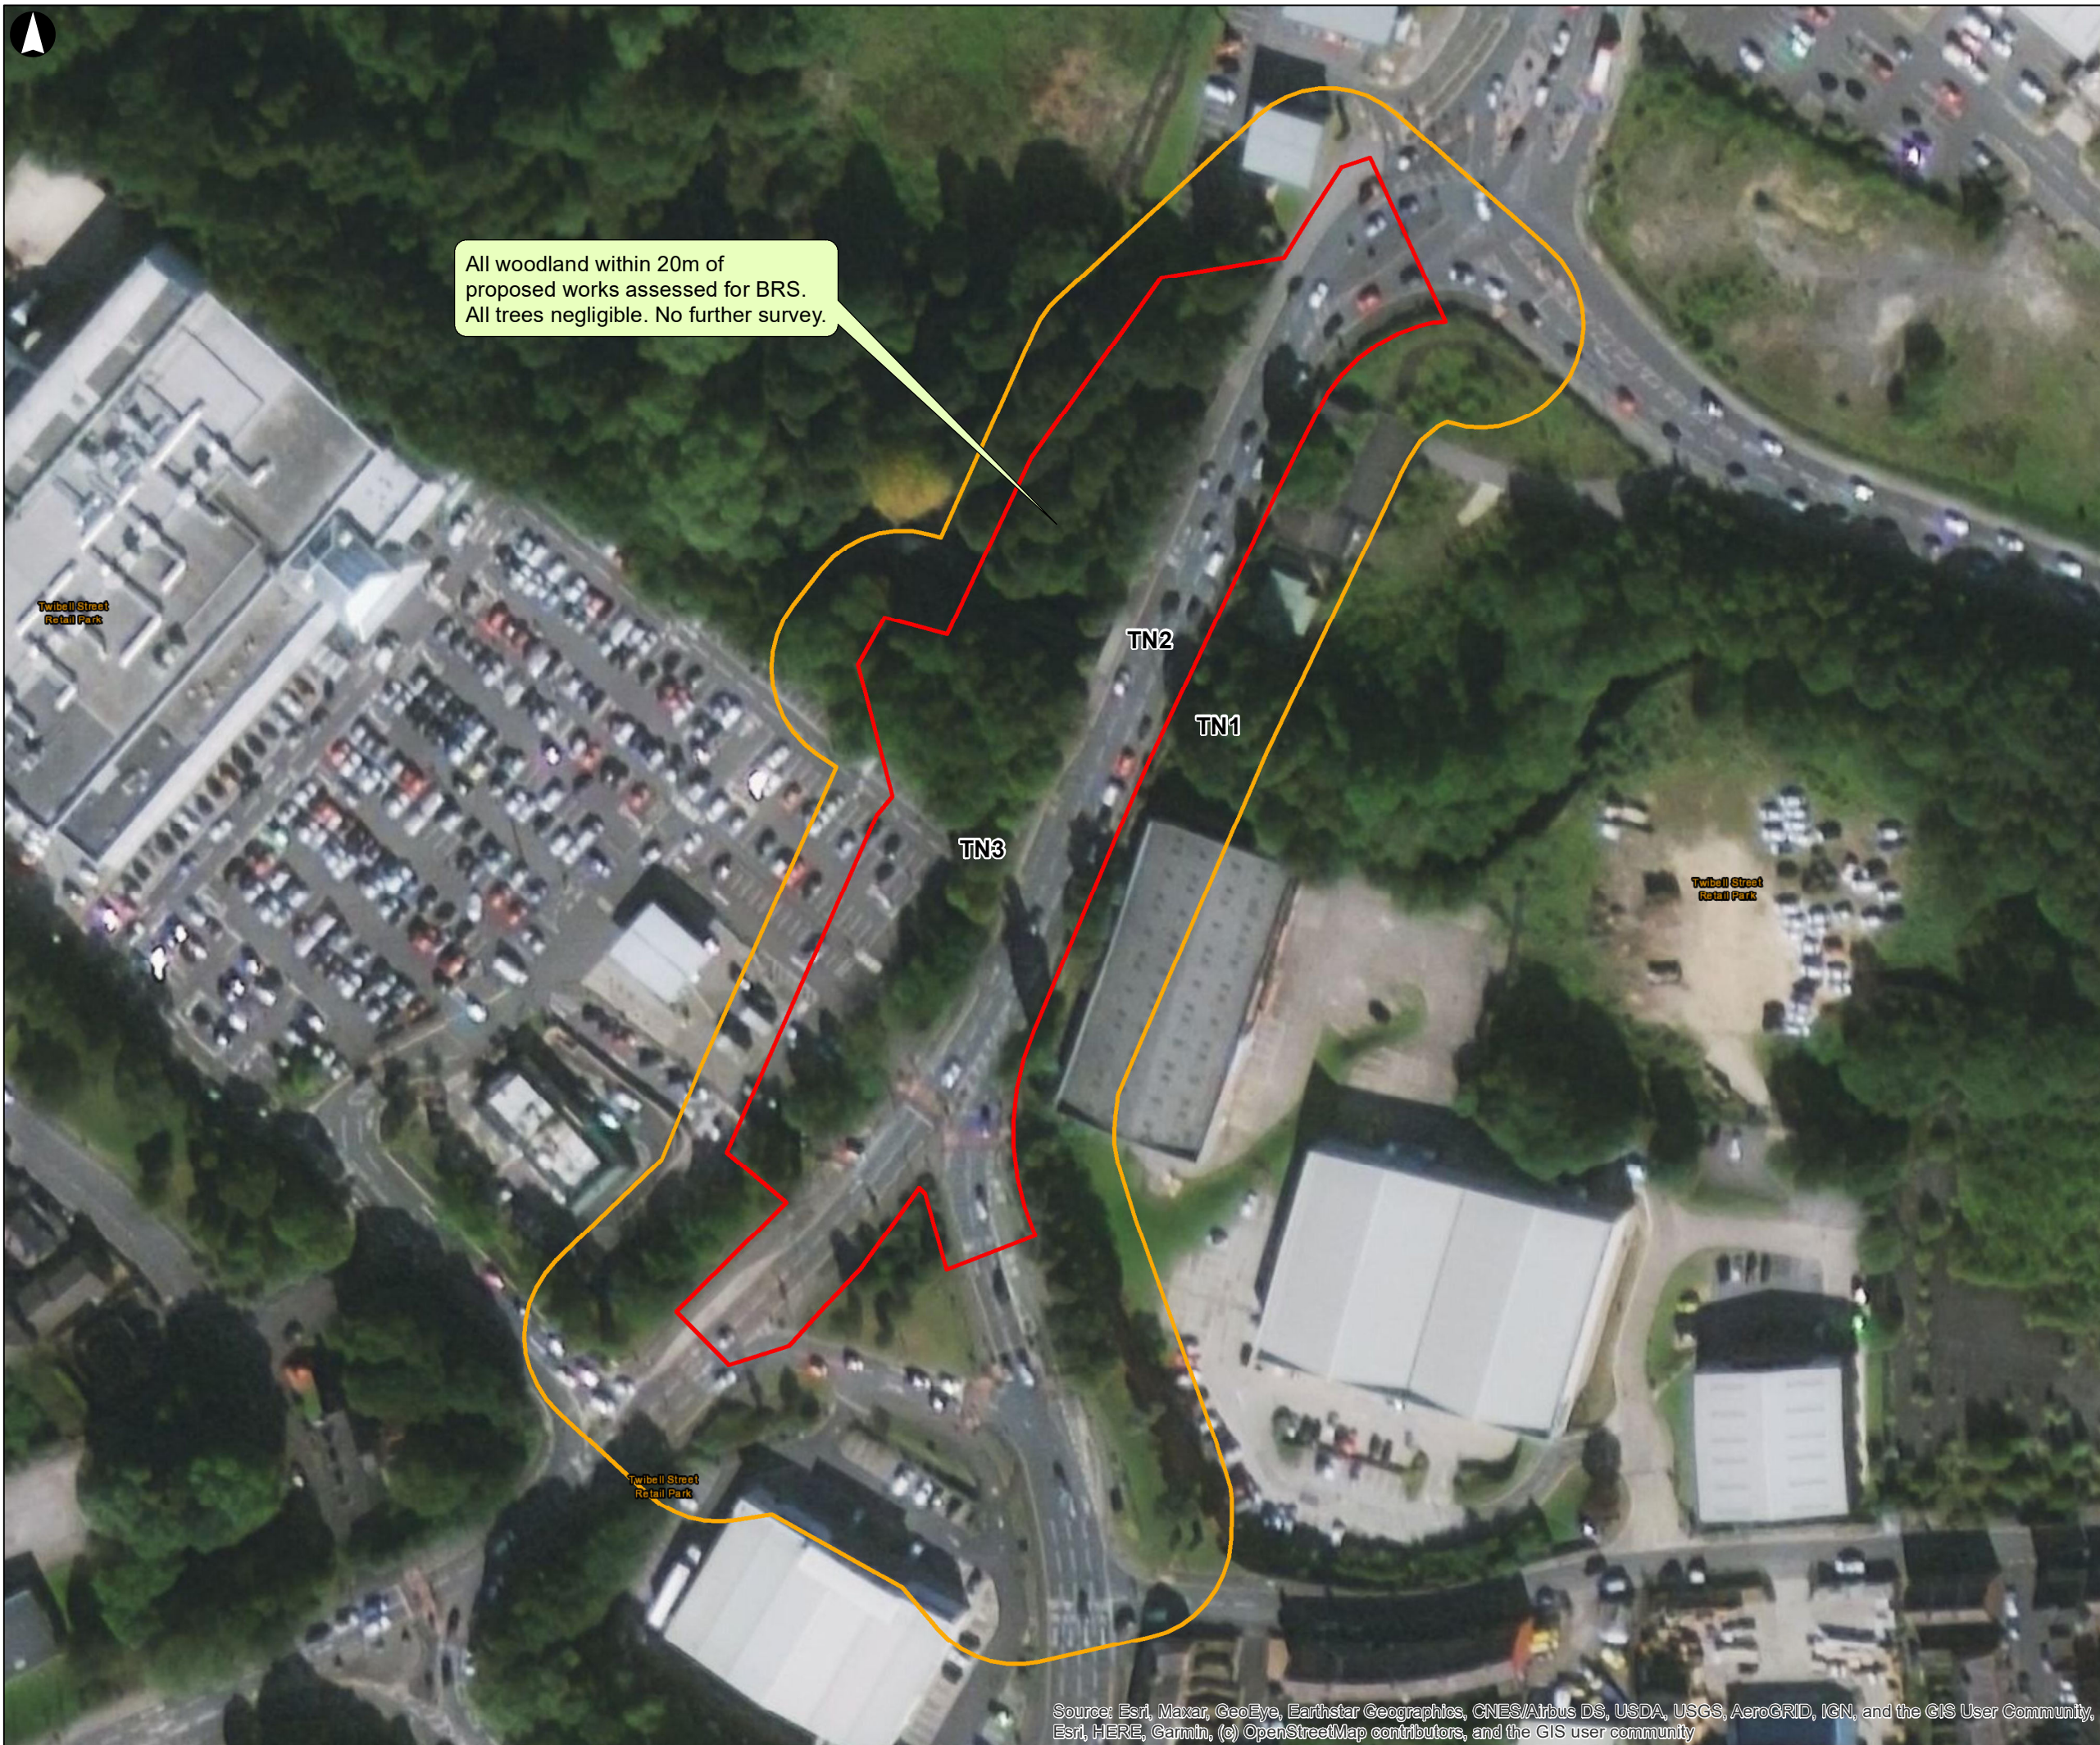


 Site Boundary
 20m Survey Buffer

TN1 - Entrance to Old Mill Lane culvert (confirmed roost). Dusk/dawn survey undertaken.

TN2 - Old Mill Lane Bridge. Negligible BRS. No survey undertaken.

TN3 - small brick substation building. Negligible BRS. No survey undertaken.

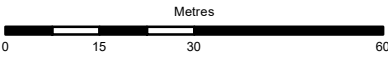

A	30/10/22	VN	AM	RC
Rev	Date	By	Chkd	Appd

ARUP

6th Floor, 3 Piccadilly Place
Manchester M1 3BN
Tel+44(0161) 228 2331 Fax+44(0161)228 6879
www.arup.com

Client **South Yorkshire Passenger
Transport Executive (SYPTe)**

Project Title
A61 Old Mill Bridge

Drawing Title

**Figure C5b:
Survey Area**

Scale at A3
1:1,200

Role
Ecology

Issue

Arup Job No
253511-00

Name _____

Survey Area

Rev
A

1