




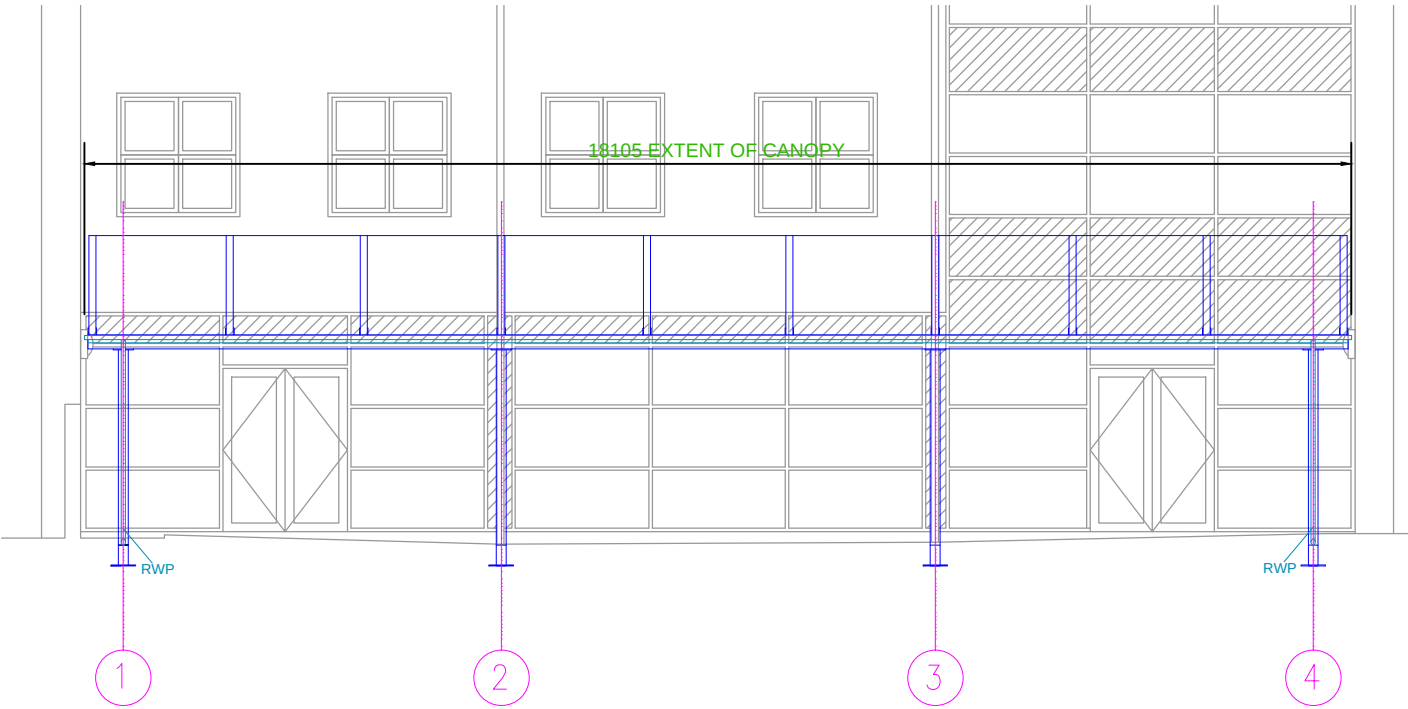

ELEVATION A

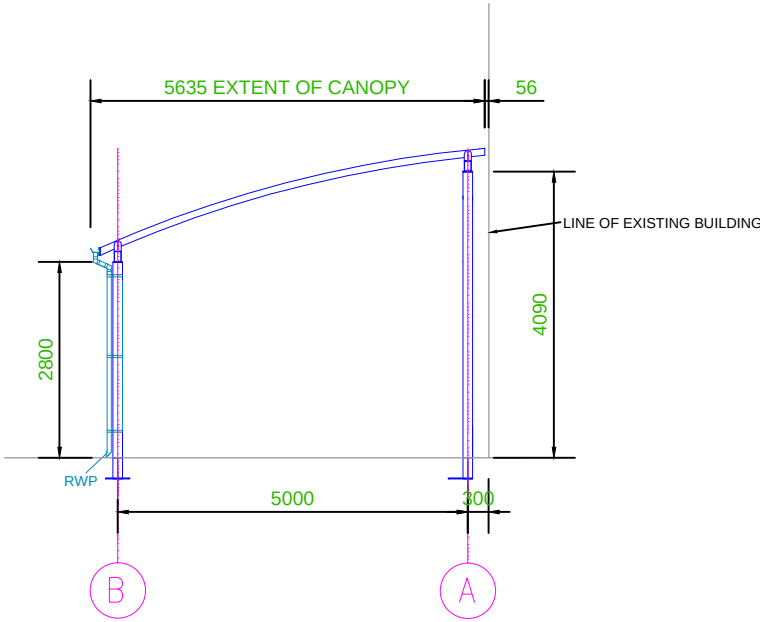

ELEVATION B

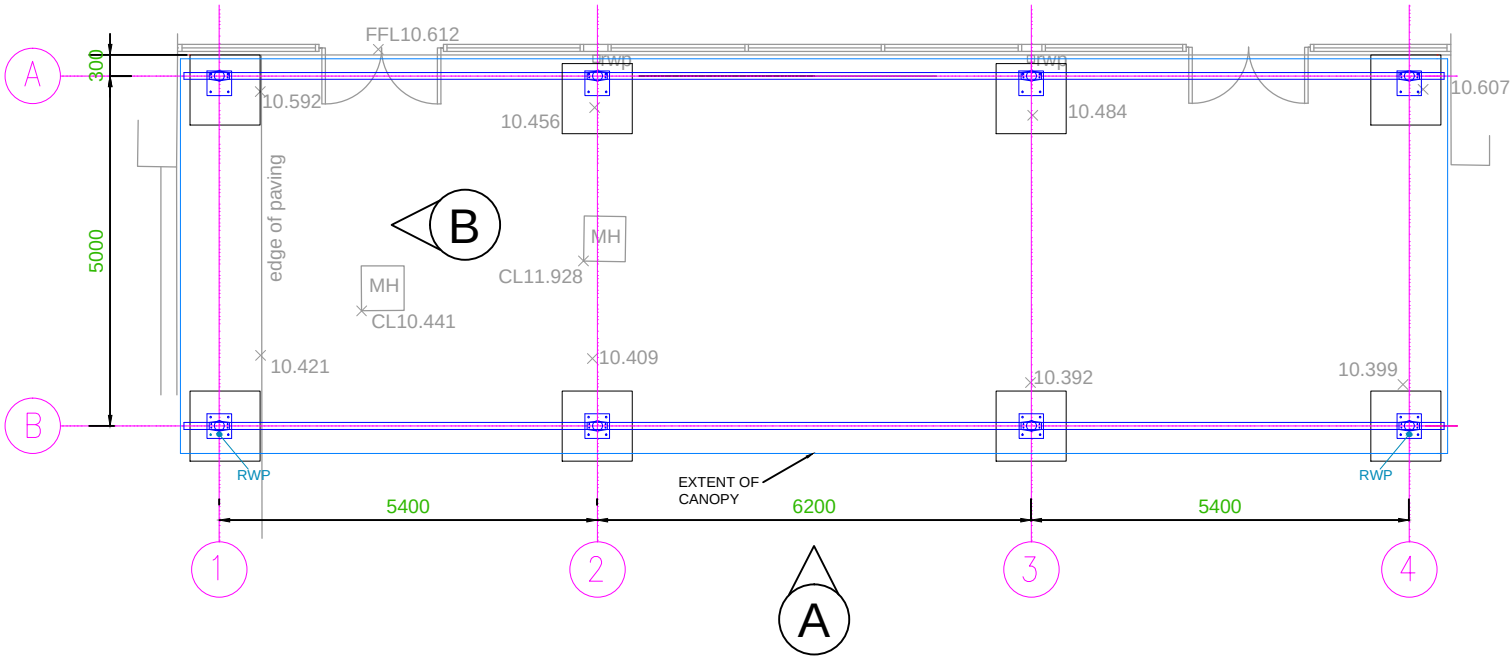

SPECIFICATION:
FRAME TYPE: STEEL CANOPY FRAME.
DEPTH: 5635mm
LENGTH: 18105mm
ALL ABOVE TO BE ZINC PRIMED AND POWDER COATED - RAL TO BE CONFIRMED.

RAIN WATER GOODS:
ALUMINIUM POWDER COATED - RAL TO BE CONFIRMED.

GUTTERS AND DOWN PIPES DISCHARGING TO GROUND LEVEL ONLY.

FLASHING: ALUMINIUM POWDER COATED - RAL TO BE CONFIRMED.

ROOF COVERING:
ROOF PITCH: MONOPITCH.
ROOF COVER: FIRE RETARDANT OPAL 60 FABRIC.

FOUNDATIONS:
BY OTHERS
REFER TO SEPARATE GROUND PLAN.

								GENERAL NOTES:	CLIENT	DRAWN	RG	FORDINGBRIDGE inspiring • sustainable • design • build Fordingbridge Plc, Arundel Road, Fontwell, Arundel, West Sussex, BN18 0SD Tel: 01243 554455 Fax: 01243 554433 Email: info@fordingbridge.co.uk			
									United Learning Trust	DATE	19-04-13				
									Barnsley Academy Canteen	CHECKED					
REV	BY	DATE	DETAILS	REV	BY	DATE	DETAILS	FINISH	PROJECT	DATE		SCALE	JOB No	DWG No.	REV
								QUANTITY	Proposed Box Hoop Mono Pitch Canopy			1:100 @ A3	6569	6569-PP-01	-