




Produced 04.06.2008 from the Ordnance Survey National Geographic Database and incorporating surveyed revision available at this date © Crown Copyright 2008

Reproduction in whole or part is prohibited without the prior permission of Ordnance Survey

Ordnance Survey and the OS Symbol are registered trademarks and OS Sitemap is a trademark of Ordnance Survey, the national mapping agency of Great Britain



The representation of a road, track or path is no evidence of a right of way.

The representation of features as lines is no evidence of a property boundary

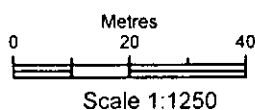


Supplied by **Barnsley MBC**
Serial number 00005800
Centre coordinates 435686 5 404144 75


Further information can be found on the OS Sitemap Information leaflet or the Ordnance Survey web site
www.ordnancesurvey.co.uk

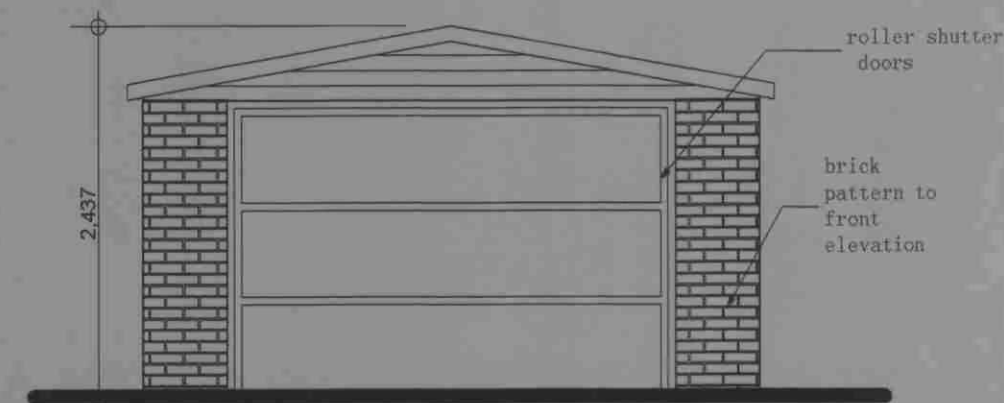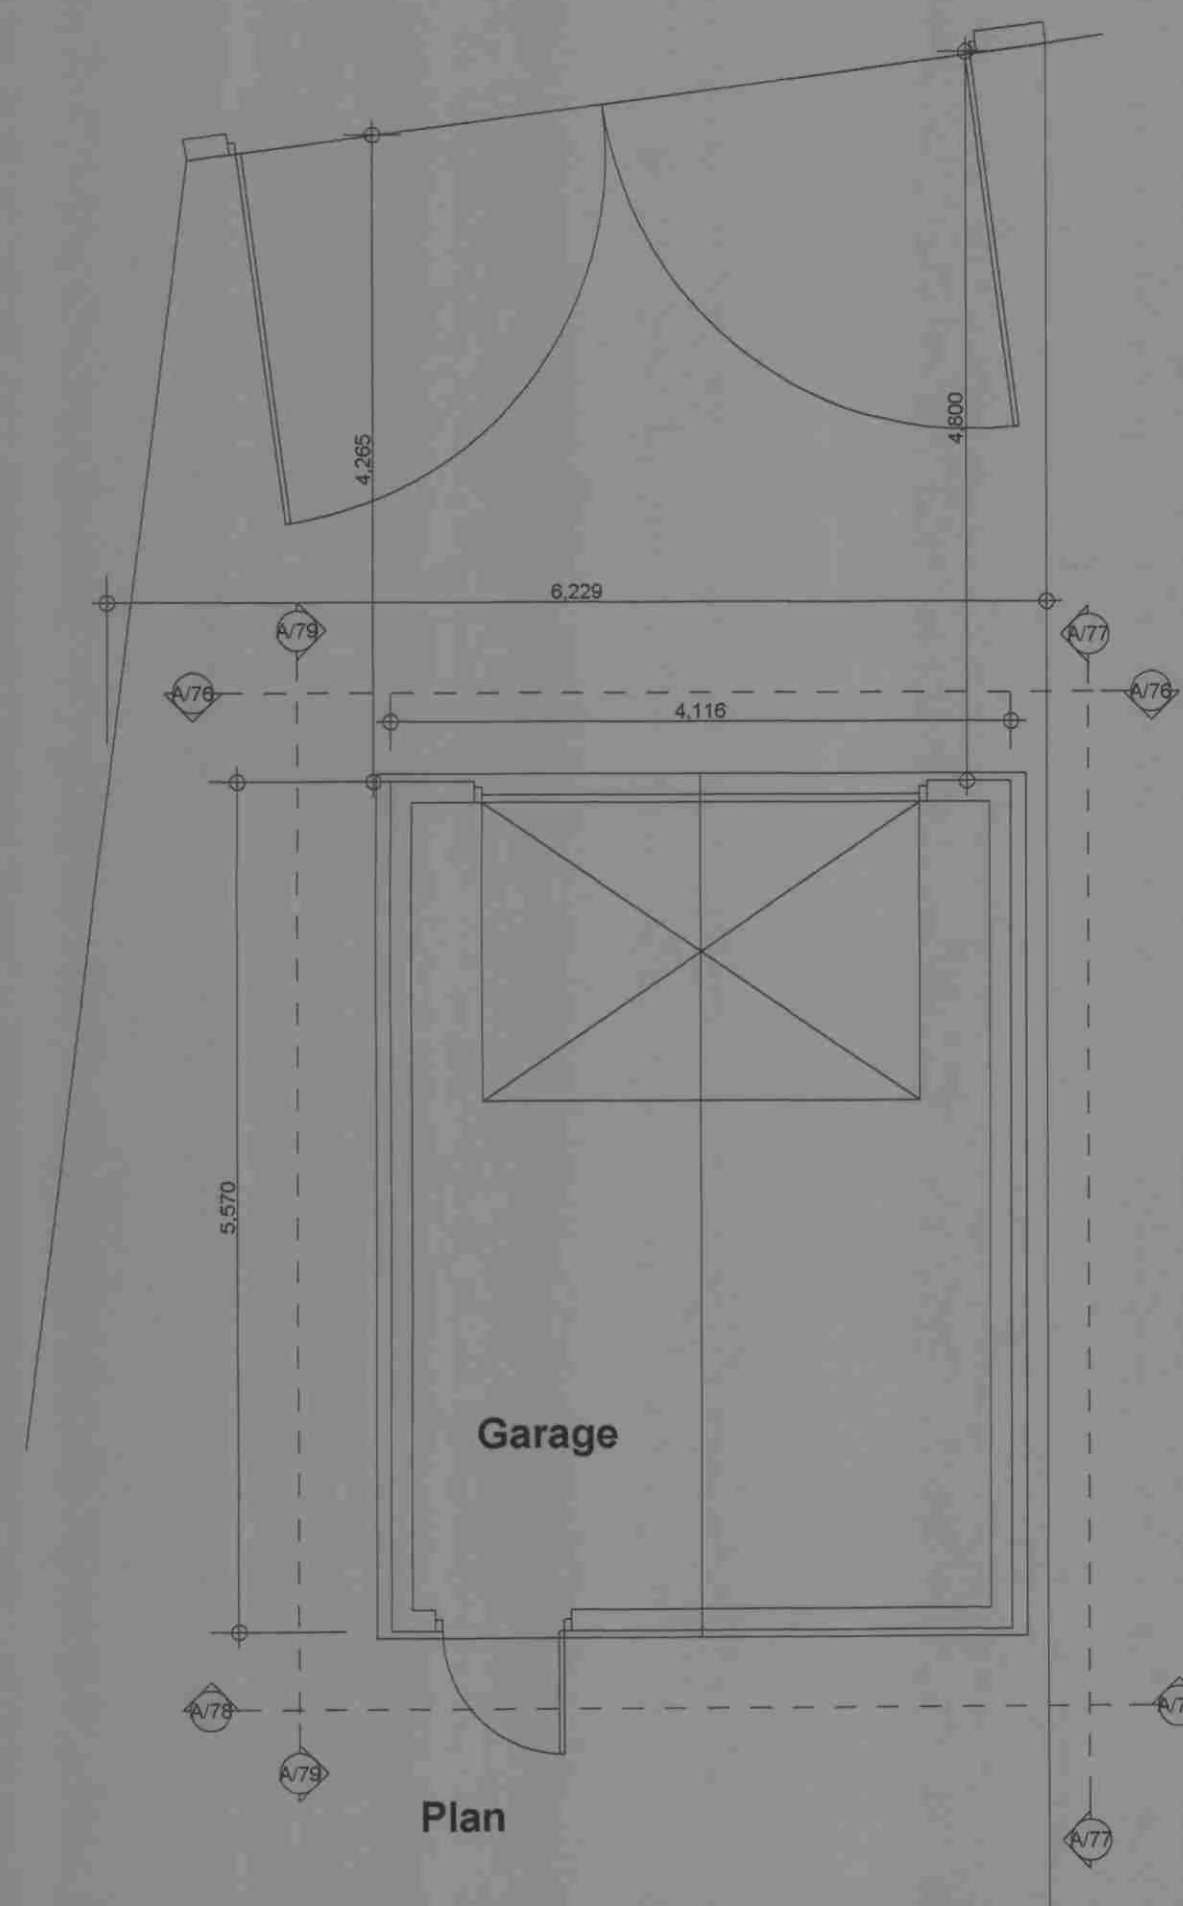


Elevation A/76

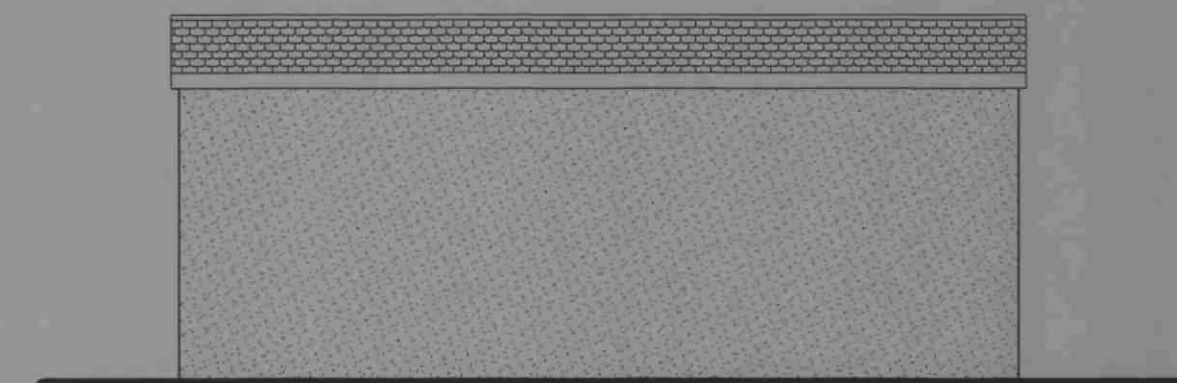

Elevation A/77

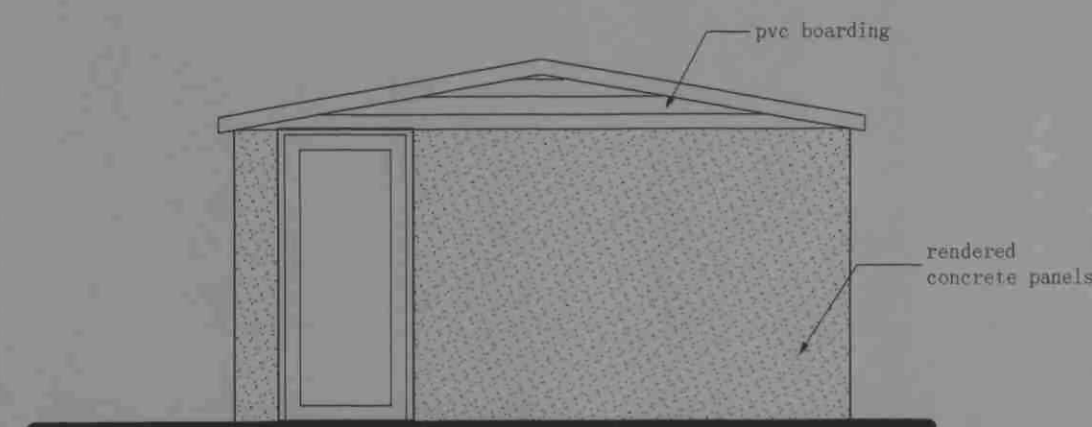

Elevation A/78

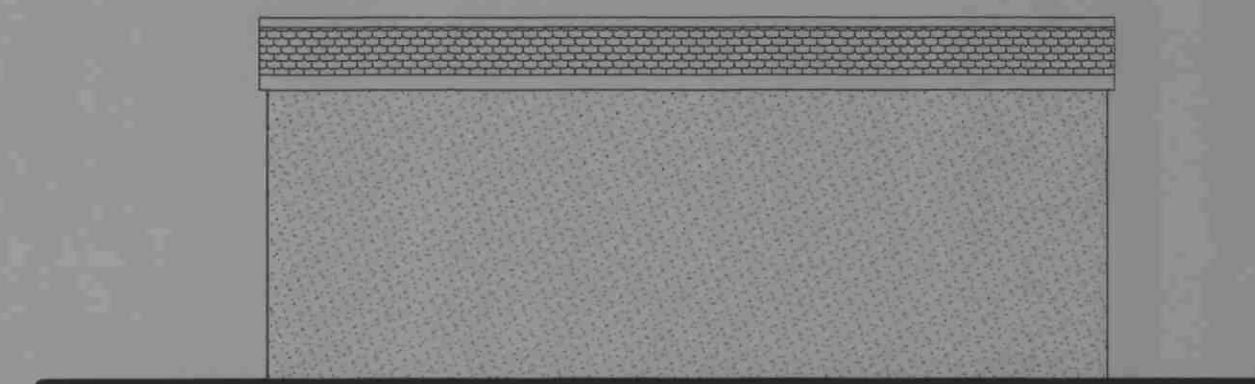

Elevation A/79

Rev: Date: Revisions:


Client: Noble

Project: Proposed Single Garage at:
6 Park View, Worsbrough

Drawing Title: As Proposed Plan & Elevations

Scale: 1/50 Date: June 2008

Drawn By: AR Drawing Nr: 1 Rev:

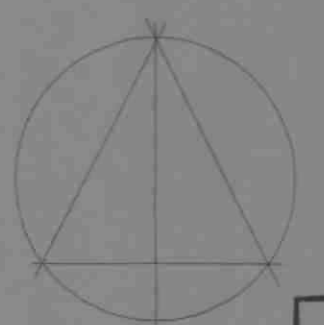

CMR
4 JUN 2008

Alan Robinson
Chartered Architect BA Dip Arch RIBA BSc (Hons)PM
2 Gawber Road, Barnsley S75 2AF
Tel/Fax 01226 286066