


Land Registry Official copy of title plan

Title number **SYK608146**
Ordnance Survey map reference **SE3207NE**
Scale **1:1250** enlarged from 1:2500
Administrative area **South Yorkshire: Barnsley**



© Crown copyright and database rights 2013 Ordnance Survey 100026316.
You are not permitted to copy, sub-license, distribute or sell any of this data to third parties in any form.

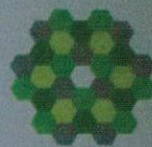

This official copy issued on 15 August 2013 shows the state of this title plan on 15 August 2013 at 10:00:39. It is admissible in evidence to the same extent as the original (s.67 Land Registration Act 2002).
This title plan shows the general position, not the exact line, of the boundaries. It may be subject to distortions in scale. Measurements scaled from this plan may not match measurements between the same points on the ground. See Land Registry Public Guide 19 - Title Plans and Boundaries.
This title is dealt with by Land Registry, Nottingham Office.

Land Registry
Official copy of
title plan

Title number **SYK608433**
Ordnance Survey map reference **SE3207NE**
Scale **1:1250** enlarged from 1:2500
Administrative area **South Yorkshire: Barnsley**



© Crown copyright and database rights 2013 Ordnance Survey 100026316.
You are not permitted to copy, sub-license, distribute or sell any of this data to third parties in any form.




This official copy issued on 15 August 2013 shows the state of this title plan on 15 August 2013 at 09:55:29. It is admissible in evidence to the same extent as the original (s.67 Land Registration Act 2002).


This title plan shows the general position, not the exact line, of the boundaries. It may be subject to distortions in scale. Measurements scaled from this plan may not match measurements between the same points on the ground. See Land Registry Public Guide 19 - Title Plans and Boundaries.

This title is dealt with by Land Registry, Nottingham Office.

Title number SYK454206
Ordnance Survey map reference SE3207NE
Scale 1:500 enlarged from 1:1250
Administrative area South Yorkshire : Barnsley

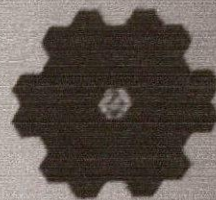

Reproduction in whole or in part is prohibited without the prior written permission of Ordnance Survey. Licence Number 166026316.

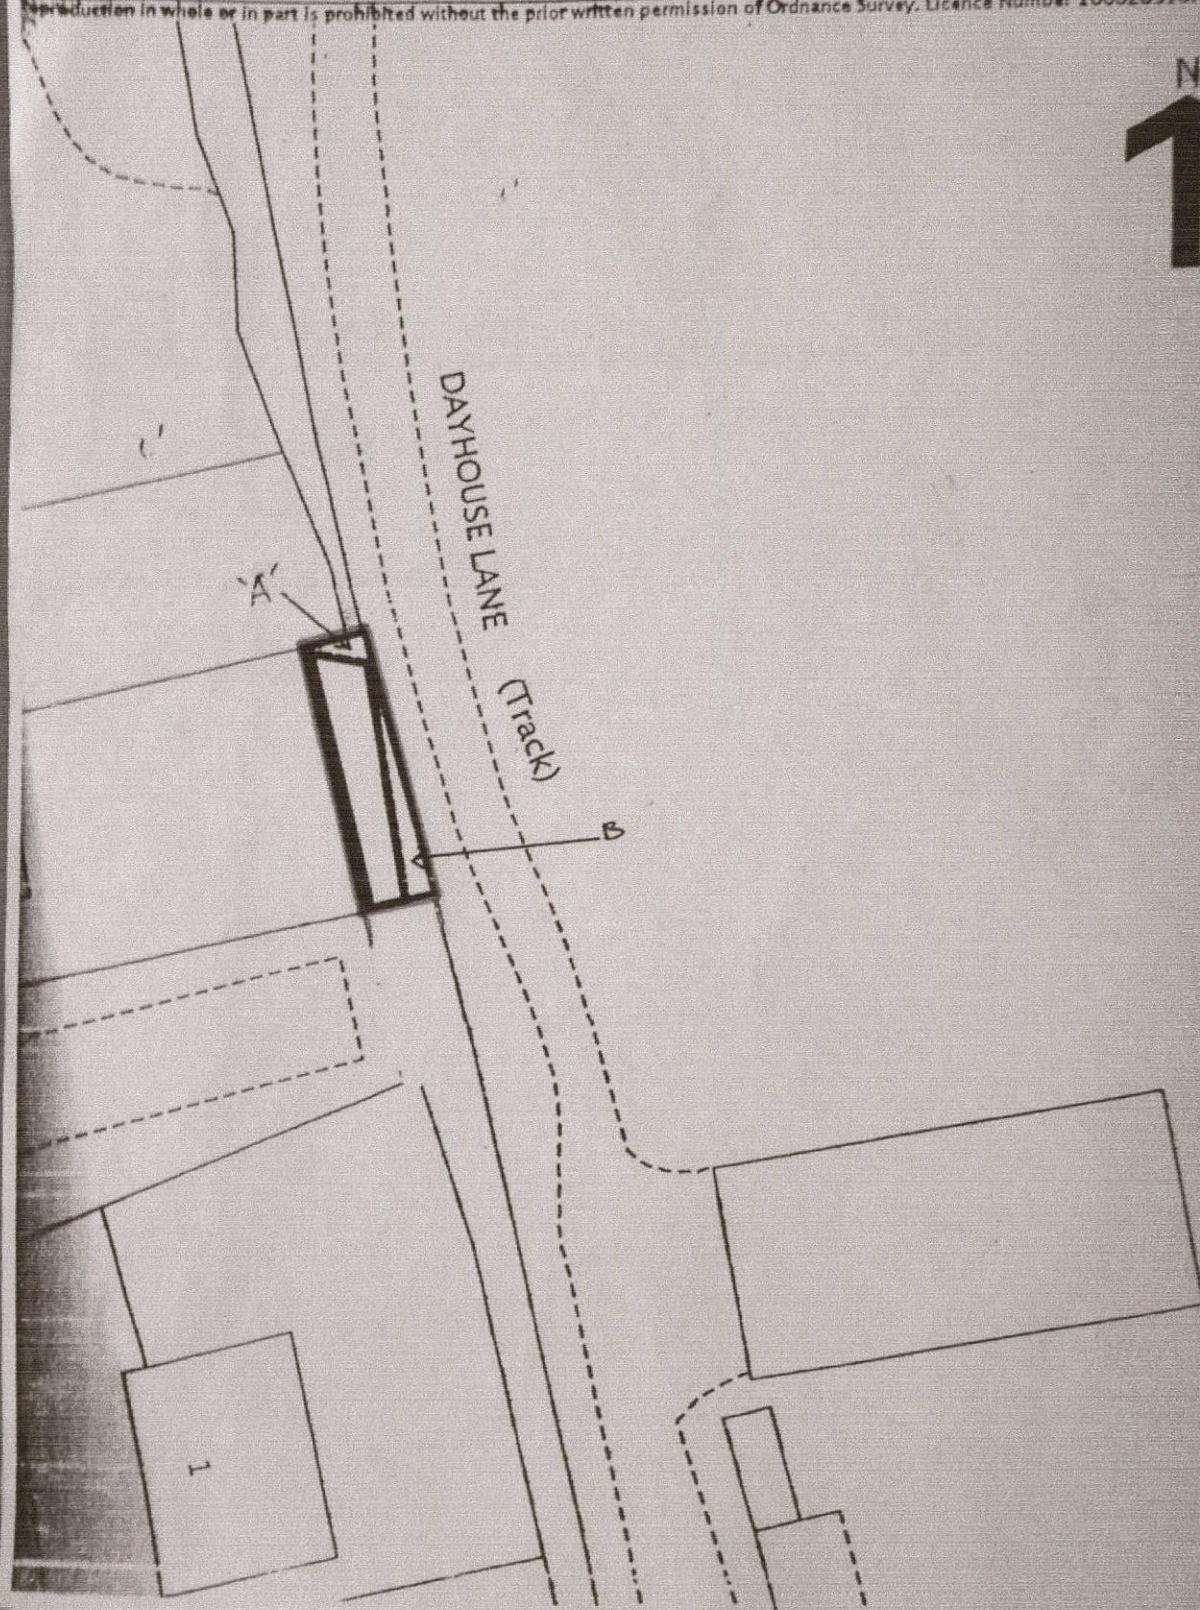



land at the road
of the
of the

