




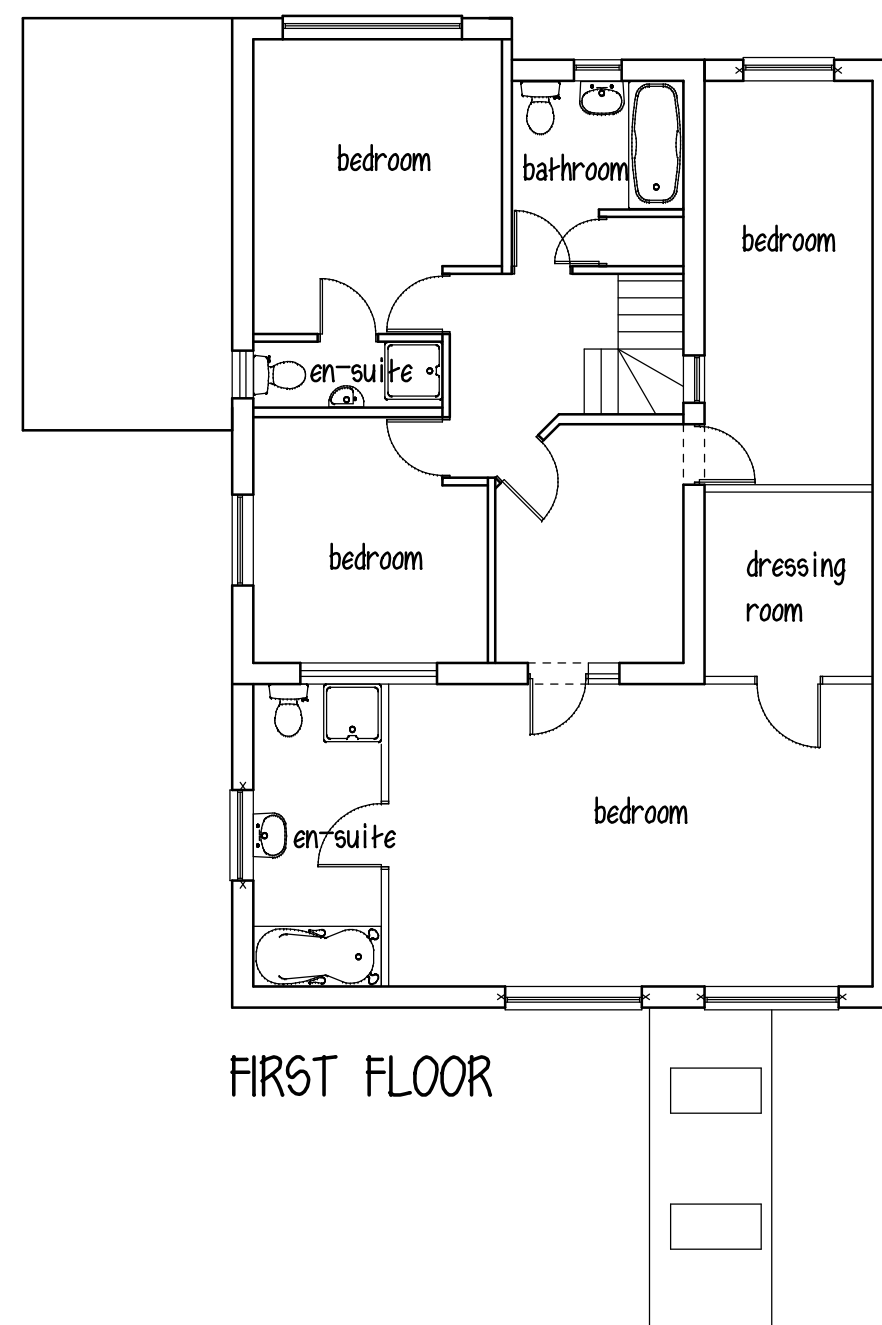

FIRST FLOOR

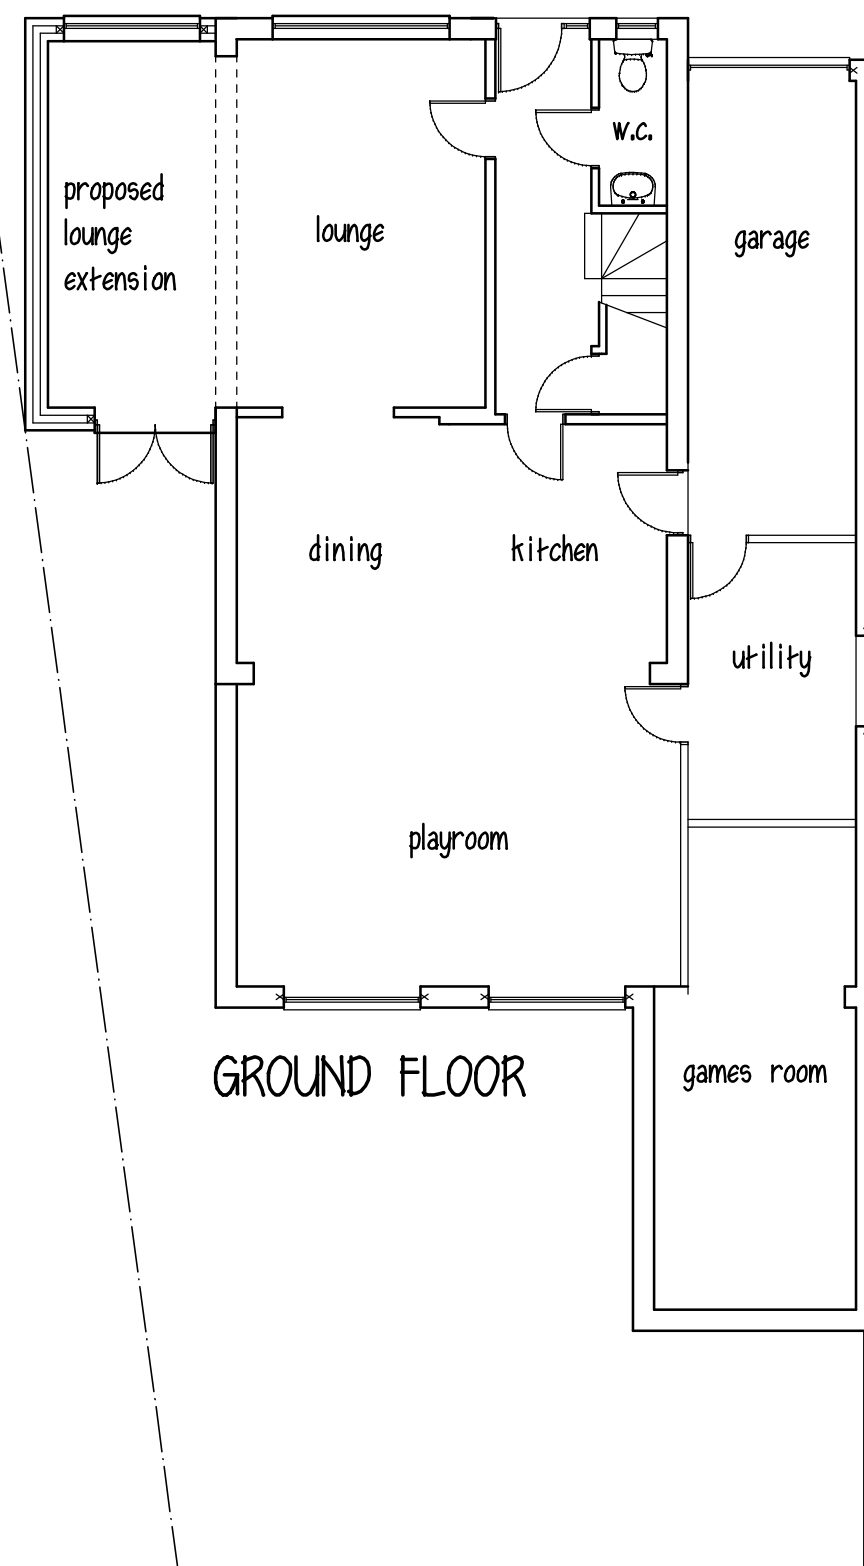

GROUND FLOOR

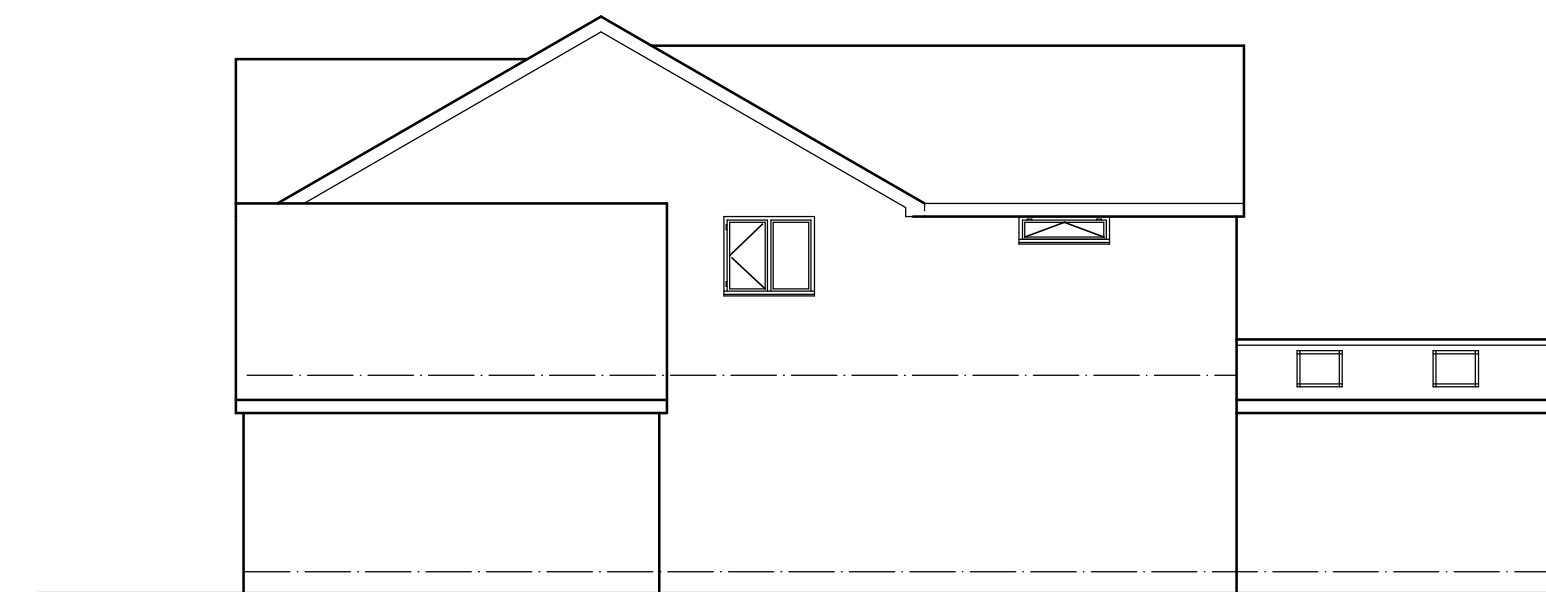

SIDE ELEVATION
ROOF - concrete interlocking tiles
to match existing
WALLS - brickwork to match existing

18




FRONT ELEVATION

43
CROFT
CLOSE

12000



REAR ELEVATION

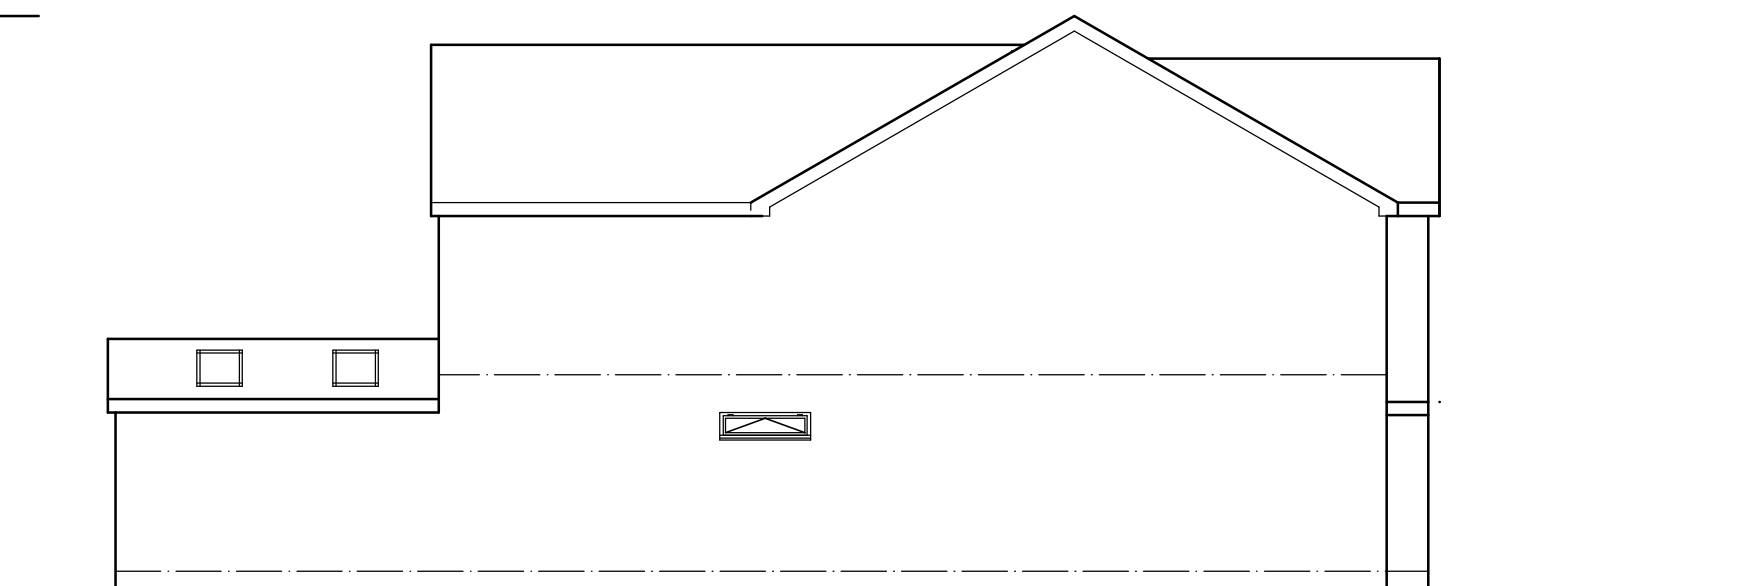

SIDE ELEVATION

Mr & Mrs O BEUKES
PROPOSED LOUNGE EXTENSION
20 PRIEST ROYD
DARTON

PLANS & ELEVATIONS

1:100@A2 JAN18 Rev F

Peter Thompson
Linwood
Barnsley Road
Dodworth
Barnsley S753JR
tel & 01226
fax 201391

