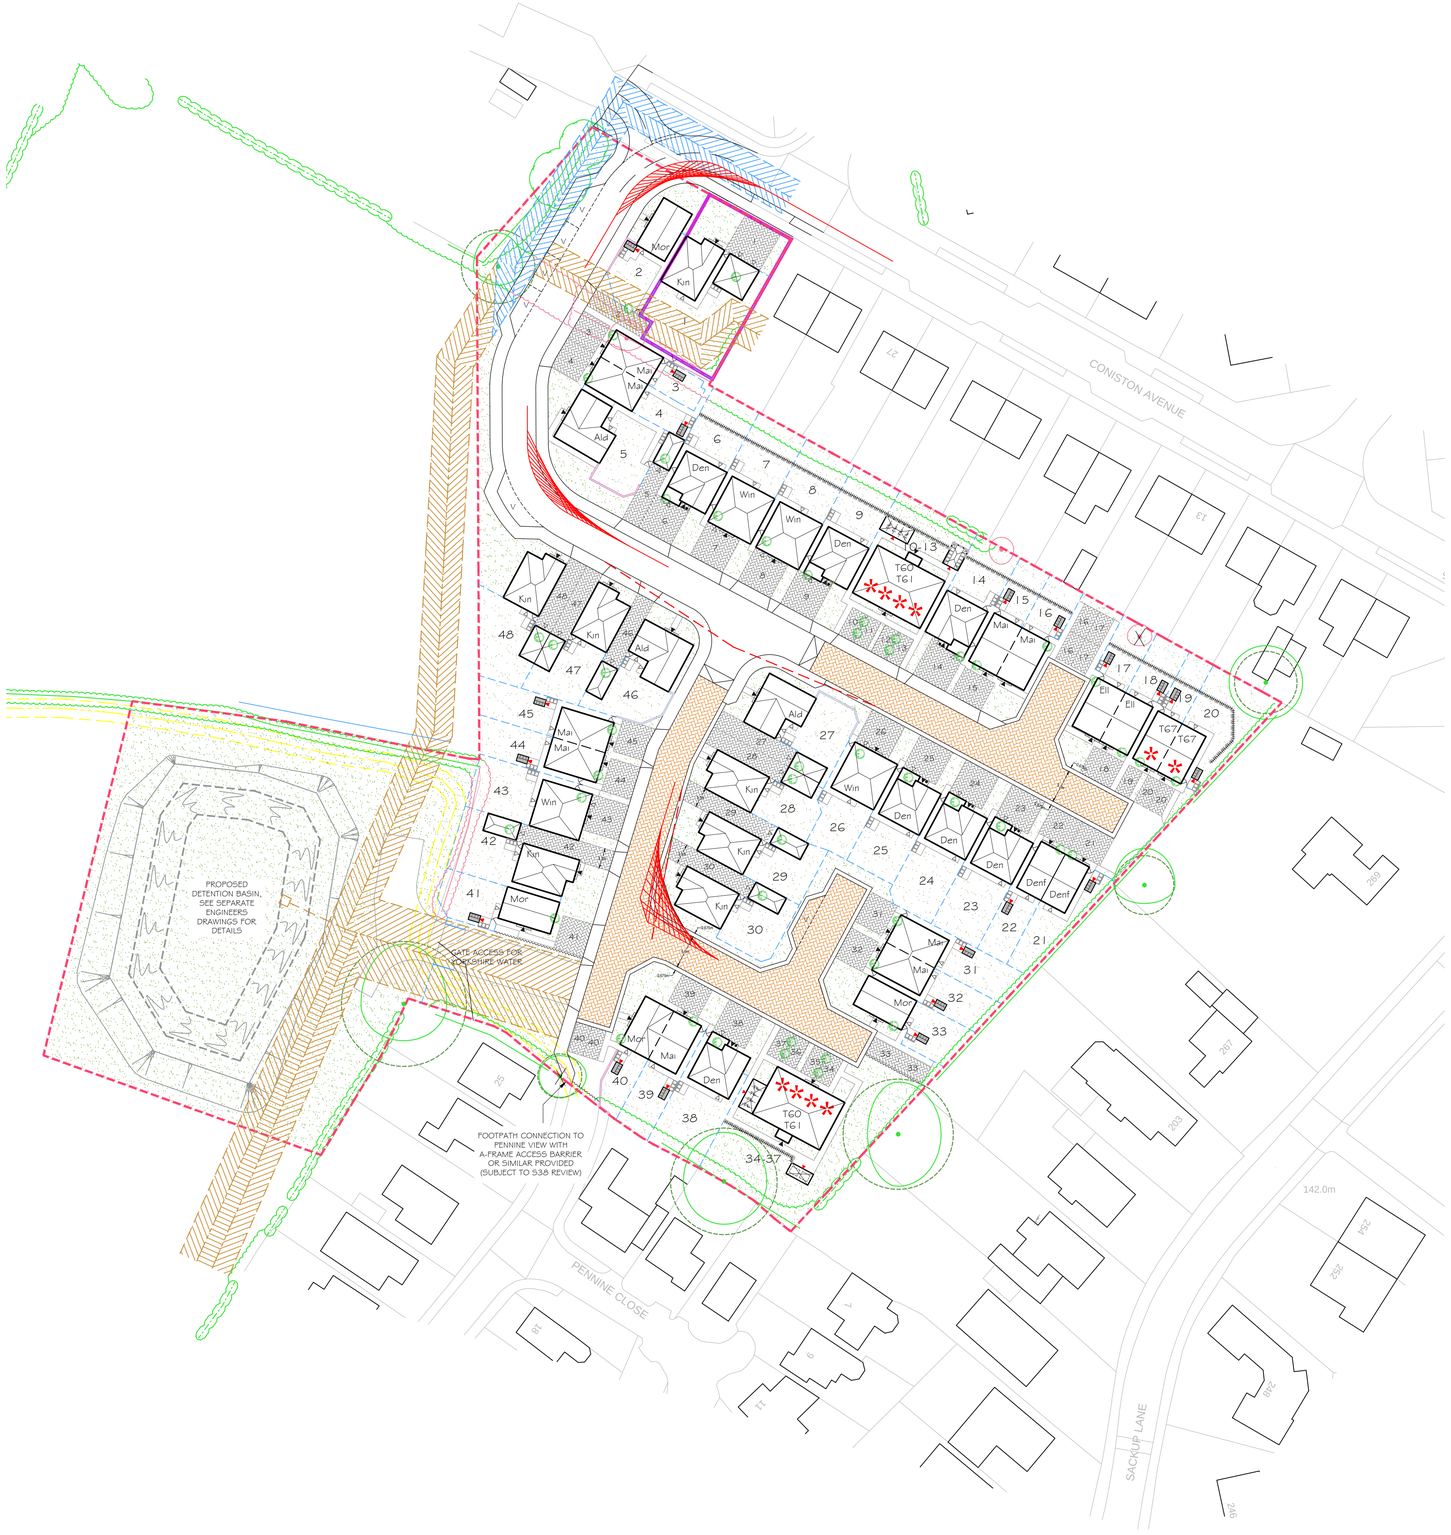


SITE LAYOUT KEY:

- 1800mm BRICK WALL
- 1800mm BRICK WALL & FENCE
- 1800mm TIMBER FENCE
- 600mm KNEE HIGH RAIL
- 1200mm HIGH METAL RAILINGS FOR GUARDING ON RETAINING WALLS OVER 600mm HIGH TO COMPLY WITH 'A.D PART K' RETAINING WALLS TO BE AS PER CONSULTING ENGINEERS DESIGN AND SPECIFICATION
- SITE BOUNDARY
- EXISTING SURFACE WATER DRAINAGE ROUTE AND PROPOSED EASEMENT(LOCATION SUBJECT TO DETAILED SURVEY)
- PROPOSED SURFACE WATER DRAINAGE DIVERSION ROUTE AND PROPOSED EASEMENT(LOCATION SUBJECT TO DETAILED SURVEY)
- HV CABLE EASEMENT(LOCATION SUBJECT TO DETAILED SURVEY)
- AFFORDABLE ANNOTATION
- BLOCK PAVING - DRIVEWAYS/PARKING
- BLOCK PAVING - SHARED SURFACE ROADS
- REAR ACCESS GATE (LOCKABLE)
- REAR GARDEN CYCLE STORE
- ELECTRIC VEHICLE CHARGING POINT (MODE 3 TYPE 2 32 Amp 7kW)
- EXISTING TREES RETAINED
- EXISTING TREES REMOVED
- GRASSED AREAS (FRONT GARDEN)
- GRASSED AREAS (REAR GARDEN)
- APARTMENT CYCLE STORE
- APARTMENT BIN STORE

* INTERNAL JUNCTION VISIBILITY SPLAYS 2.4m x 25m

ACCOMMODATION SCHEDULE

AFFORDABLE

HOUSE TYPE	TYPE	BED	STOREY	NO.
60	APT	1	2	4
61	APT	1	2	4
67	Semi	2	2	2
		TOTAL AFFORDABLE		**10**

OPEN MARKET

HOUSE TYPE	TYPE	BED	STOREY	NO.
Denford (s)	Semi	2	2	2
Maidstone	Semi	3	2	9
Ellerton	Semi	3	2	2
Moresby	Semi	3	2	1
Moresby	Det	3	2	3
Denby	Det	3	2	7
Kingsley	Det	4	2	7
Windermere	Det	4	2	4
Alderney	Det	4	2	3
		TOTAL FREESALE		**38**
		TOTAL SITE		**48**

PROPOSED SALES AREA



Rev	Date	Description	Drawn	Check
K	13.05.22	PATHS TO PLOTS 3,4 & 5 AMENDED. PLOTS 3,4 AMENDED TO HIPPED ROOF. RAILINGS TO TOP OF RETAINING WALLS ADDED AS PER CLIENTS COMMENTS.	SD	LM
J	04.05.22	PLOTS 1-5 POSITION AMENDED. PLOT 4 REAR ACCESS AMENDED AS PER CLIENTS INSTRUCTIONS.	SD	LM
i	31.03.22	PLOTS 29, 30, 42 DRIVE WIDTH INCREASED to 3.3m TO FRONT OF PROPERTY. INTERNAL JUNCTION VISIBILITY SPLAYS ADDED. HARD MARGIN DIMENSION SHOWN.	SD	LM
H	14.03.22	LOCATION OF BIN & CYCLE STORES FOR PLOTS 10-13 & 34 -37 AMENDED IN LINE WITH CLIENTS REQUEST	THS	LM
G	11.03.22	LAYOUT UPDATED TO SUIT HIGHWAY COMMENTS, PLOT 30 CHANGED TO KINGSLEY FROM ALDERNEY	THS	LM
F	10.03.22	APARTMENT BLOCK MOVED FOLLOWING CLIENT MARK-UP RECEIVED 09.03.22	JP	LM
E	21.02.22	PARKING ARRANGEMENT FOR APPARTMENTS AMENDED IN LINE WITH CLIENTS REQUEST	JP	LM
D	18.02.22	CYCLE STORE SIZE UPDATED	SD	LM
C	17.02.22	PLOT 44, GARAGE AND DRIVE HANDED PLOT 33-40 BIN / CYCLE STORES REVD	KM	LM/SD
B	15.02.22	REVISED TO CLIENT COMMENTS	JP	LM/SD
A	31.01.22	LAYOUT UPDATED FOLLOWING LPA COMMENTS RECEIVED 27.01.22	JP	LM/SD

NORTH

1:500 SCALE

10m 50m

Do not scale off this drawing - Only figured dimensions to be taken from this drawing. Drawings based on Ordnance Survey and/or existing record drawings - Design and Drawing content subject to Site Survey, Structural Survey, Site Investigations, Planning and Statutory Requirements and Approvals.
Authorised reproduction from Ordnance Survey Map with permission of the Controller of Her Majesty's Stationery Office. Crown Copyright reserved.

Architecture Planning Urban Design Landscape

CLIENT:
BARRATT LEEDS

PROJECT:
LAND SOUTH OF CONISTON AVENUE, DARTON

DRAWING:
PROPOSED SITE LAYOUT

DRAWING NUMBER:
P21:5394:01- K

SCALE @ A1:
1:500

DRAWN:	DATE:
SD	NOV 21
CHECKED:	**DATE:**
LM	NOV 21

JRP Associates
14 Mariner Court,
Calder Park, Wakefield, WF4 3FL

T 01924 383322
E info@jrpassoc.co.uk
W jrpassoc.co.uk

01 / SITE LAYOUT