
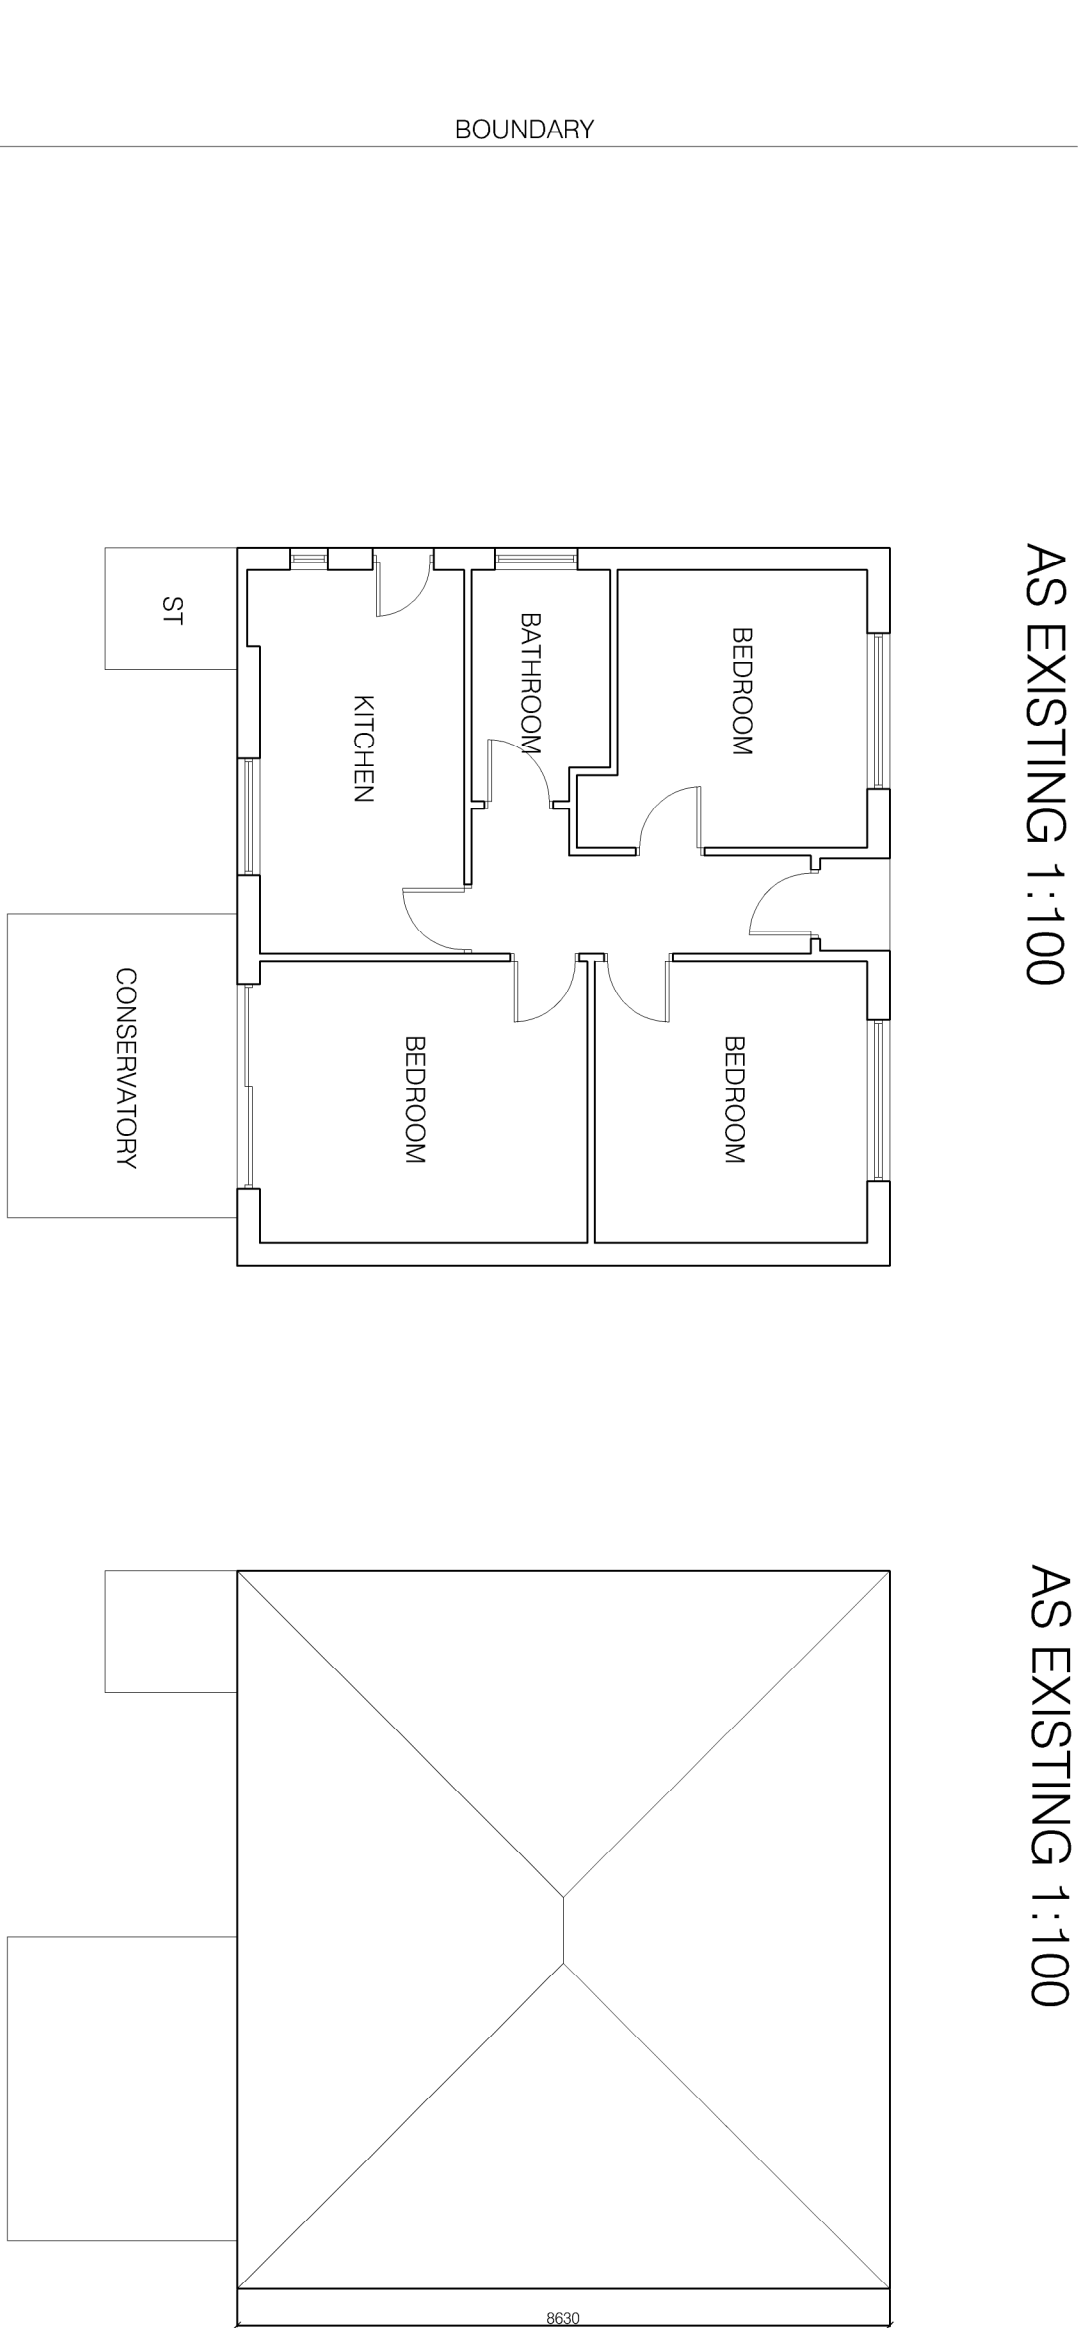
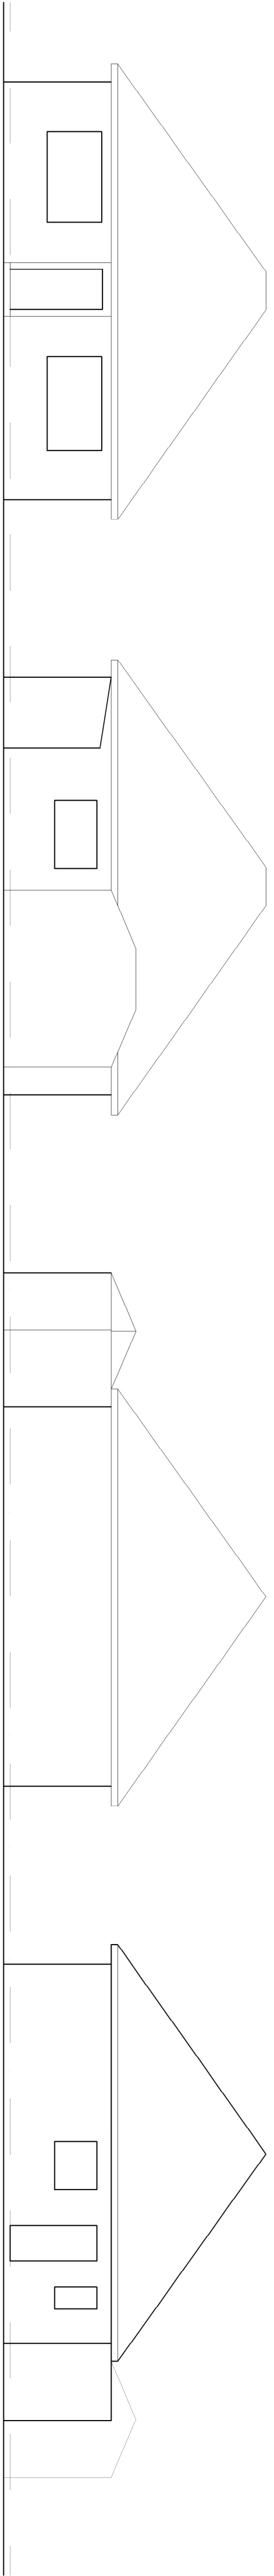
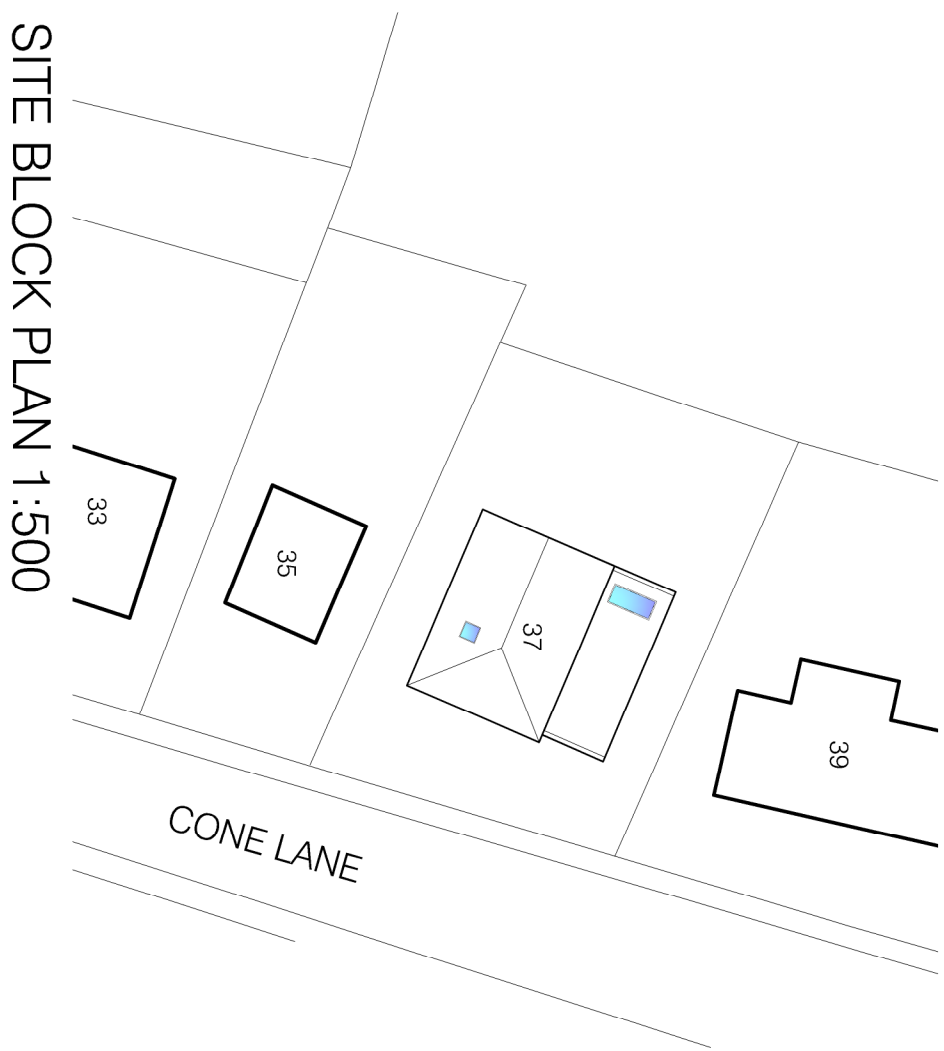
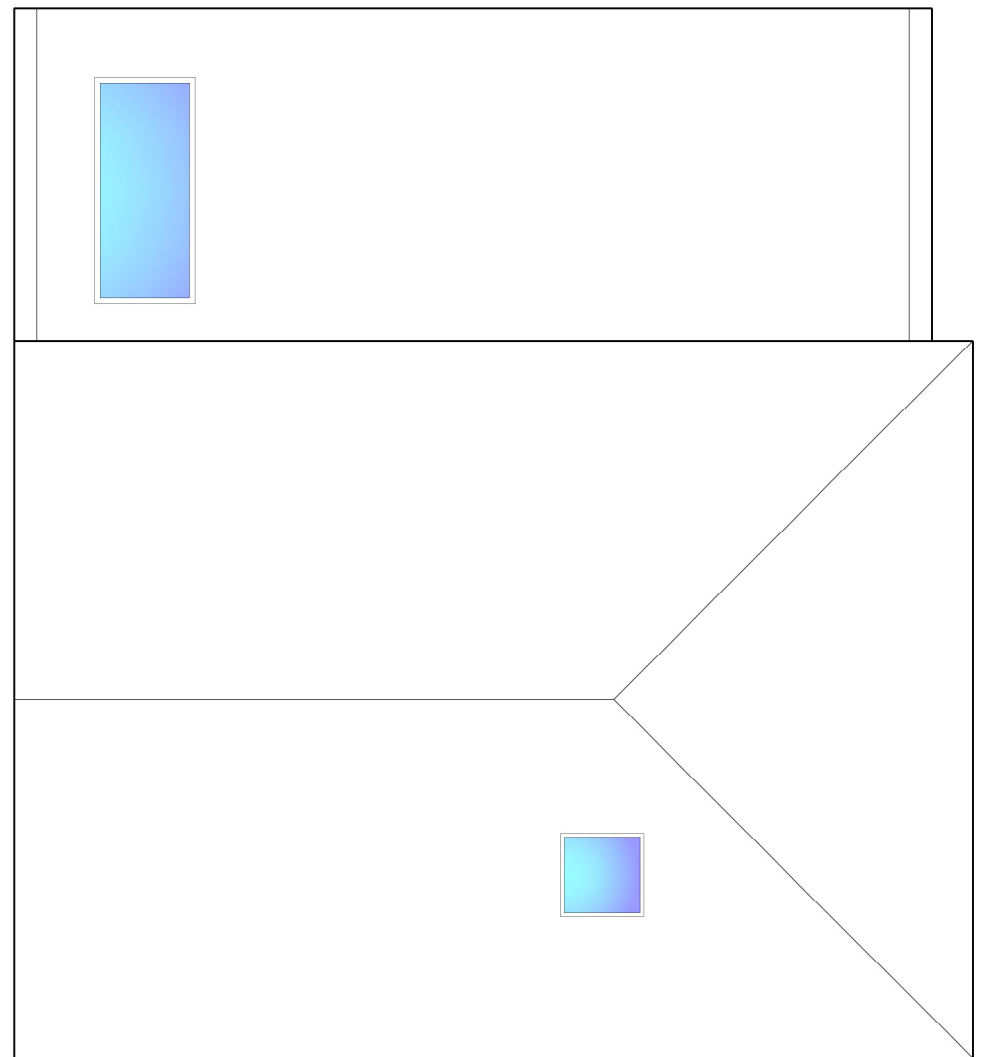
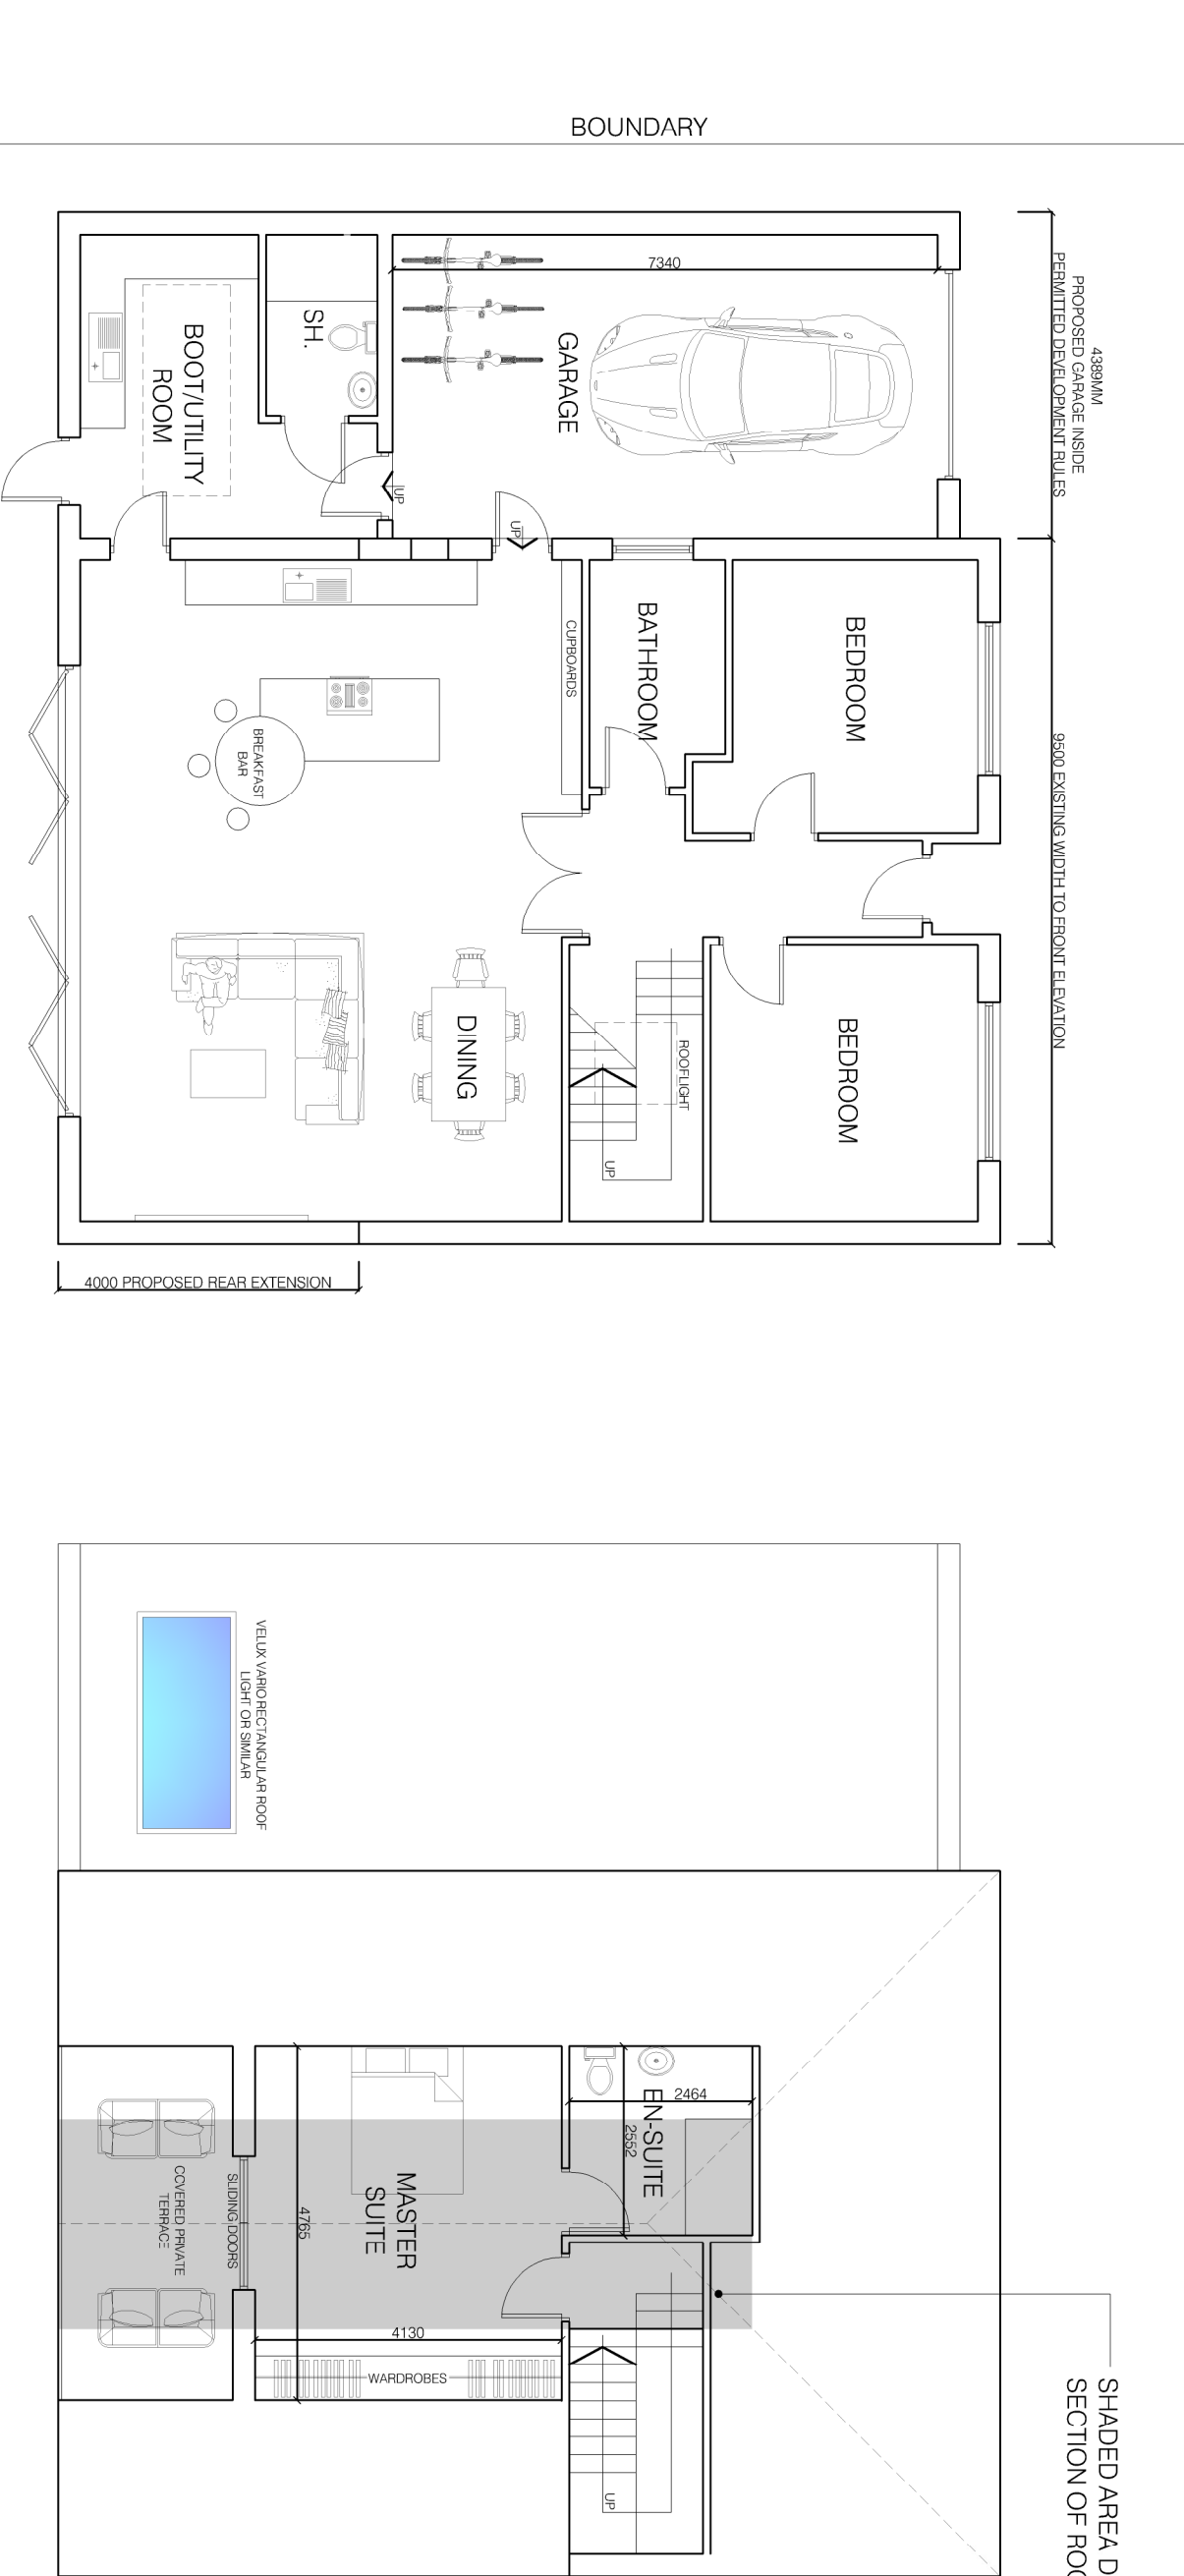


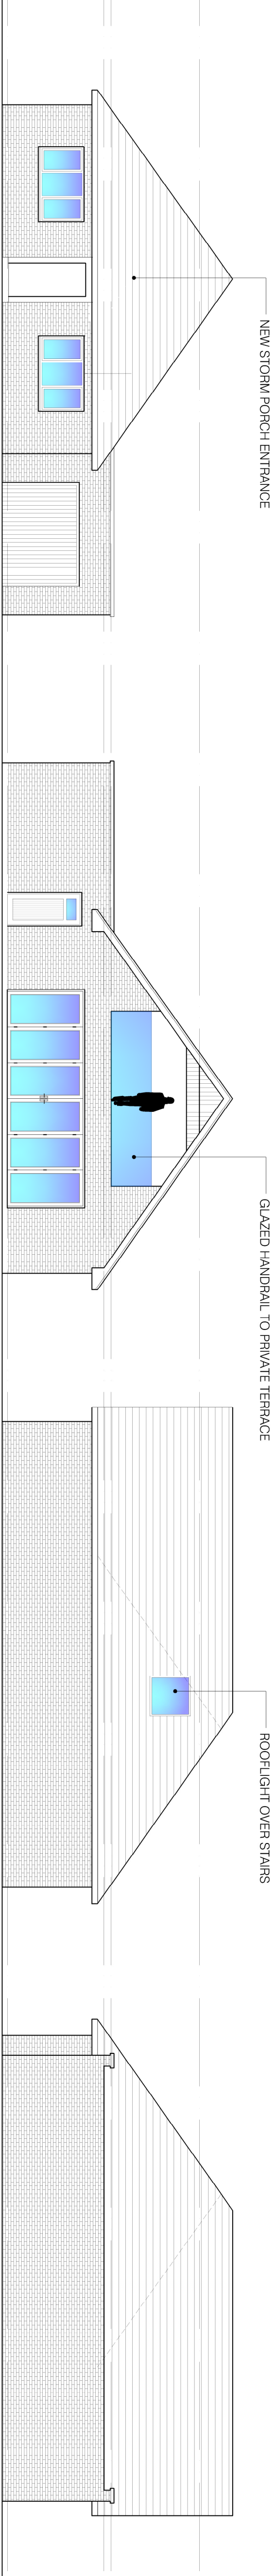

MATERIALS & INITIAL ASSUMPTIONS:

ALL MATERIALS TO MATCH EXISTING WHERE APPLICABLE
ASSUMING REAR OF EXISTING ROOF TO BE REMOVED AND
REPLACED/EXTENDED USING LOFT CONVERSION
TRUSSES.

EXISTING PURLINS TO BE CUT AND TIED INTO TRIPLE
TRUSS SUBJECT TO MANUFACTURERS/ENGINEERS
DETAILS.

ENGINEER TO CONFIRM USE OF EXISTING WALLS TO BE
TIED INTO PROPOSED REAR EXTENSION. N.B THIS MAY
REQUIRE WIND POST SUPPORT OR STEEL FRAMEWORK.
TBC!

THIS DRAWING IS FOR INFORMATION ONLY. IT SHOULD
NOT BE USED FOR PRICING/CONSTRUCTION/PLANNING
OR BUILDING CONTROL WITHOUT FURTHER UPDATES.

GENERAL ARRANGEMENT

3 CONE LANE BARNSLEY

www.architecturaldrawingsltd.co.uk

REVISIONS

NO. REV.

DATE

BY

REASON

1

2

30