
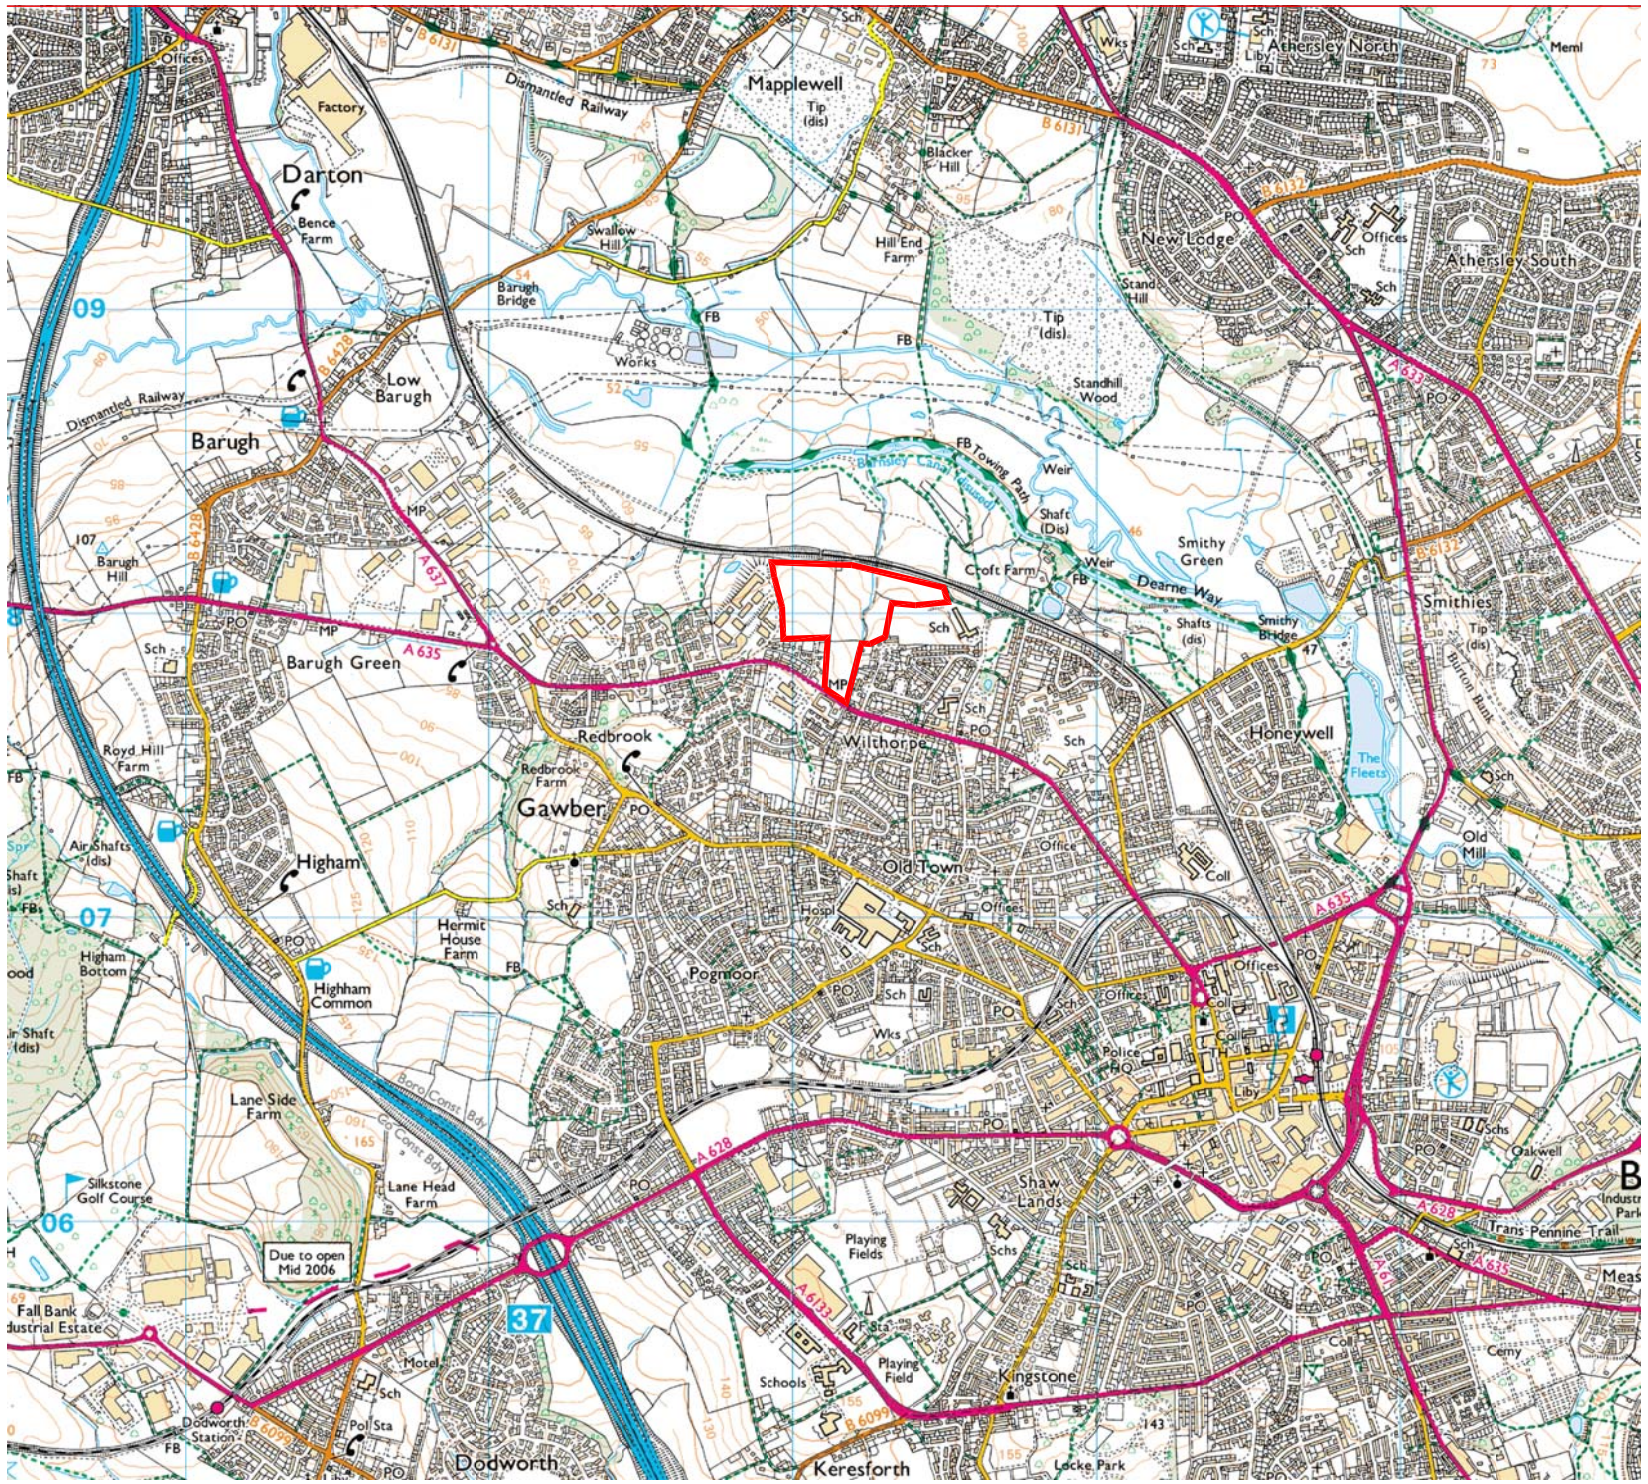


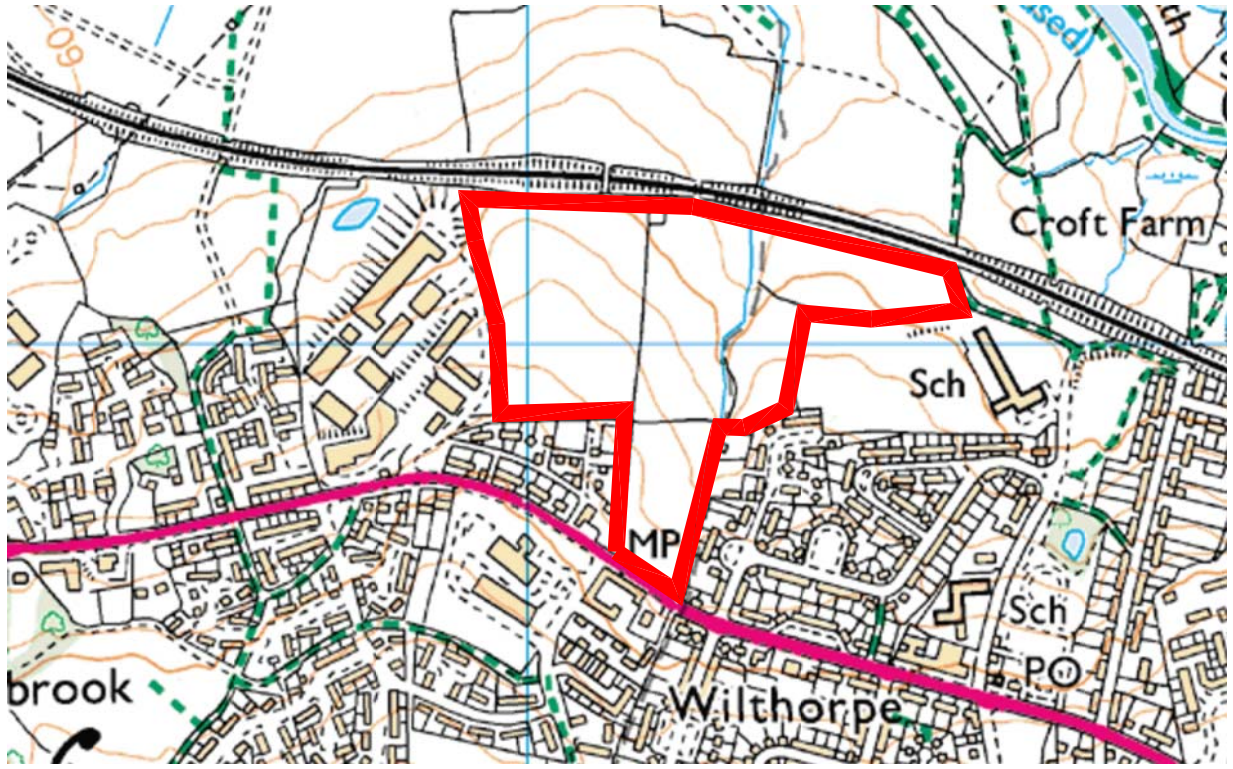

Postcode: S75 1ES
OS Ref: SE 33201 08000

Geo
Structures
Civils

iD Civils Design
Consulting Engineers

North East & Yorkshire:
Aske Stables, Aske, Richmond,
North Yorkshire, DL10 5HG
t: 01748 889015
f: 01565 740263

North West & Midlands:
Caledonian House,
Tatton Street, Knutsford,
Cheshire, WA16 6AG
t: 01565 755557
f: 01565 740263

Rev	Description	By	Date

Scale	Date
NTS @ A3	15.11.13

Client: Persimmon

Project Title: Wilthorpe Road, Barnsley

Drawing Title: Location Plan

Drawing No	Revision	Status
4015-FRA-01	0	Final